



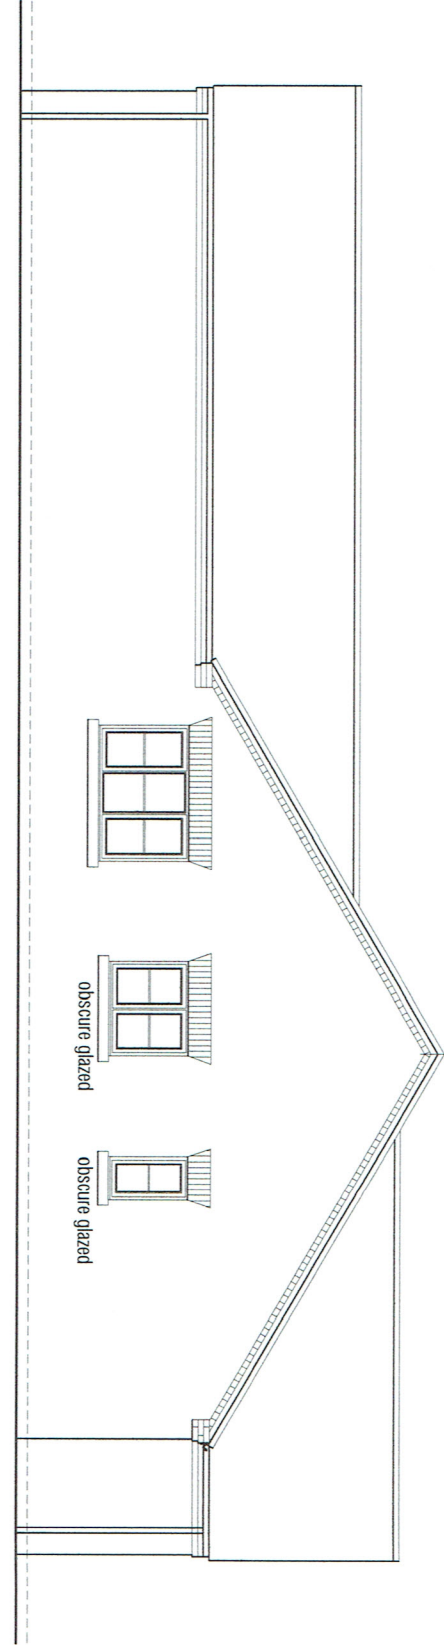


front elevation



side elevation

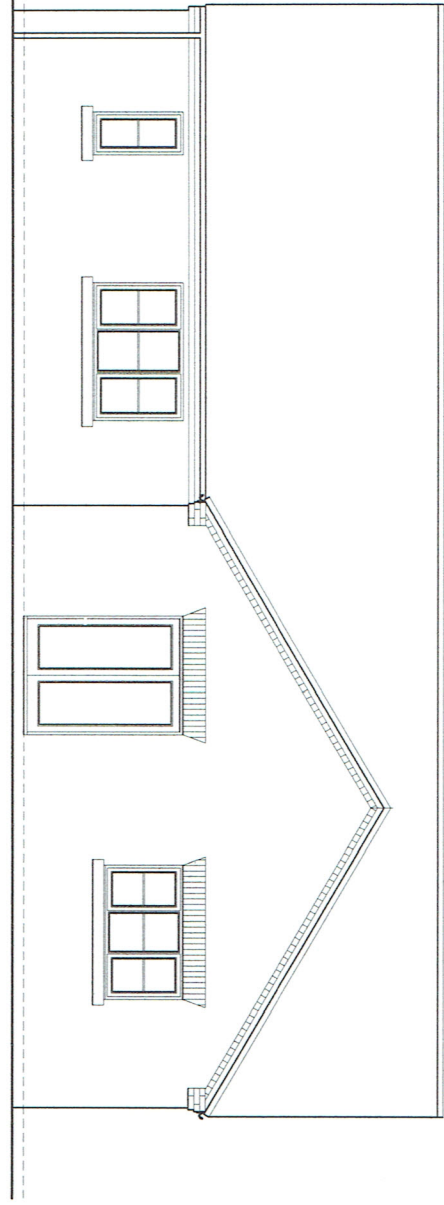

rear elevation

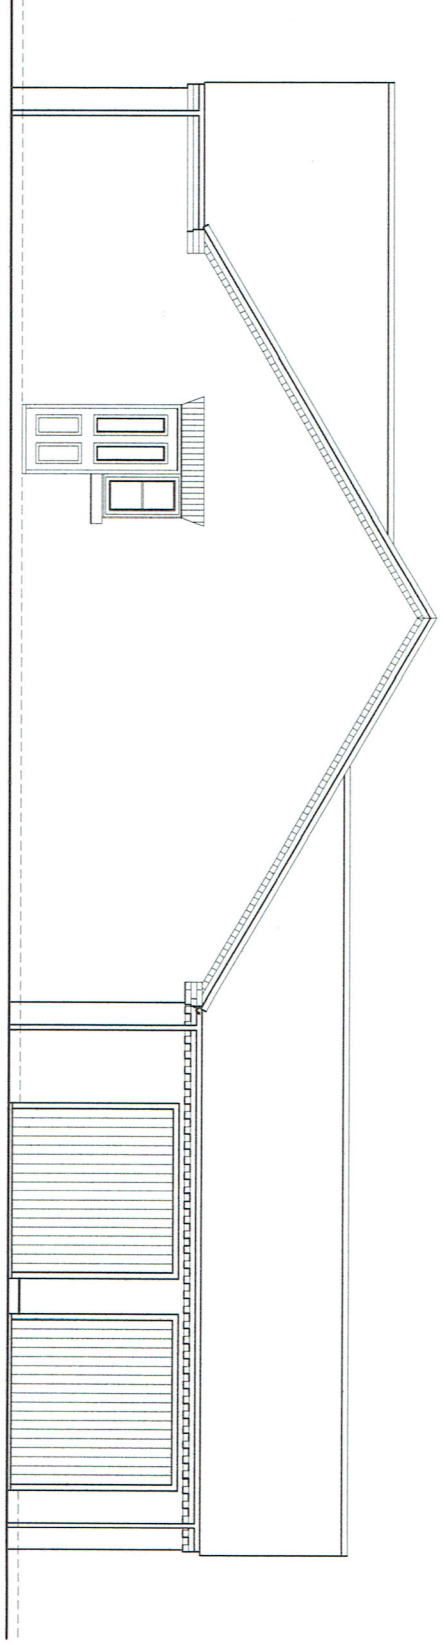

side elevation

* note : design handed for plots 13 & 19

