




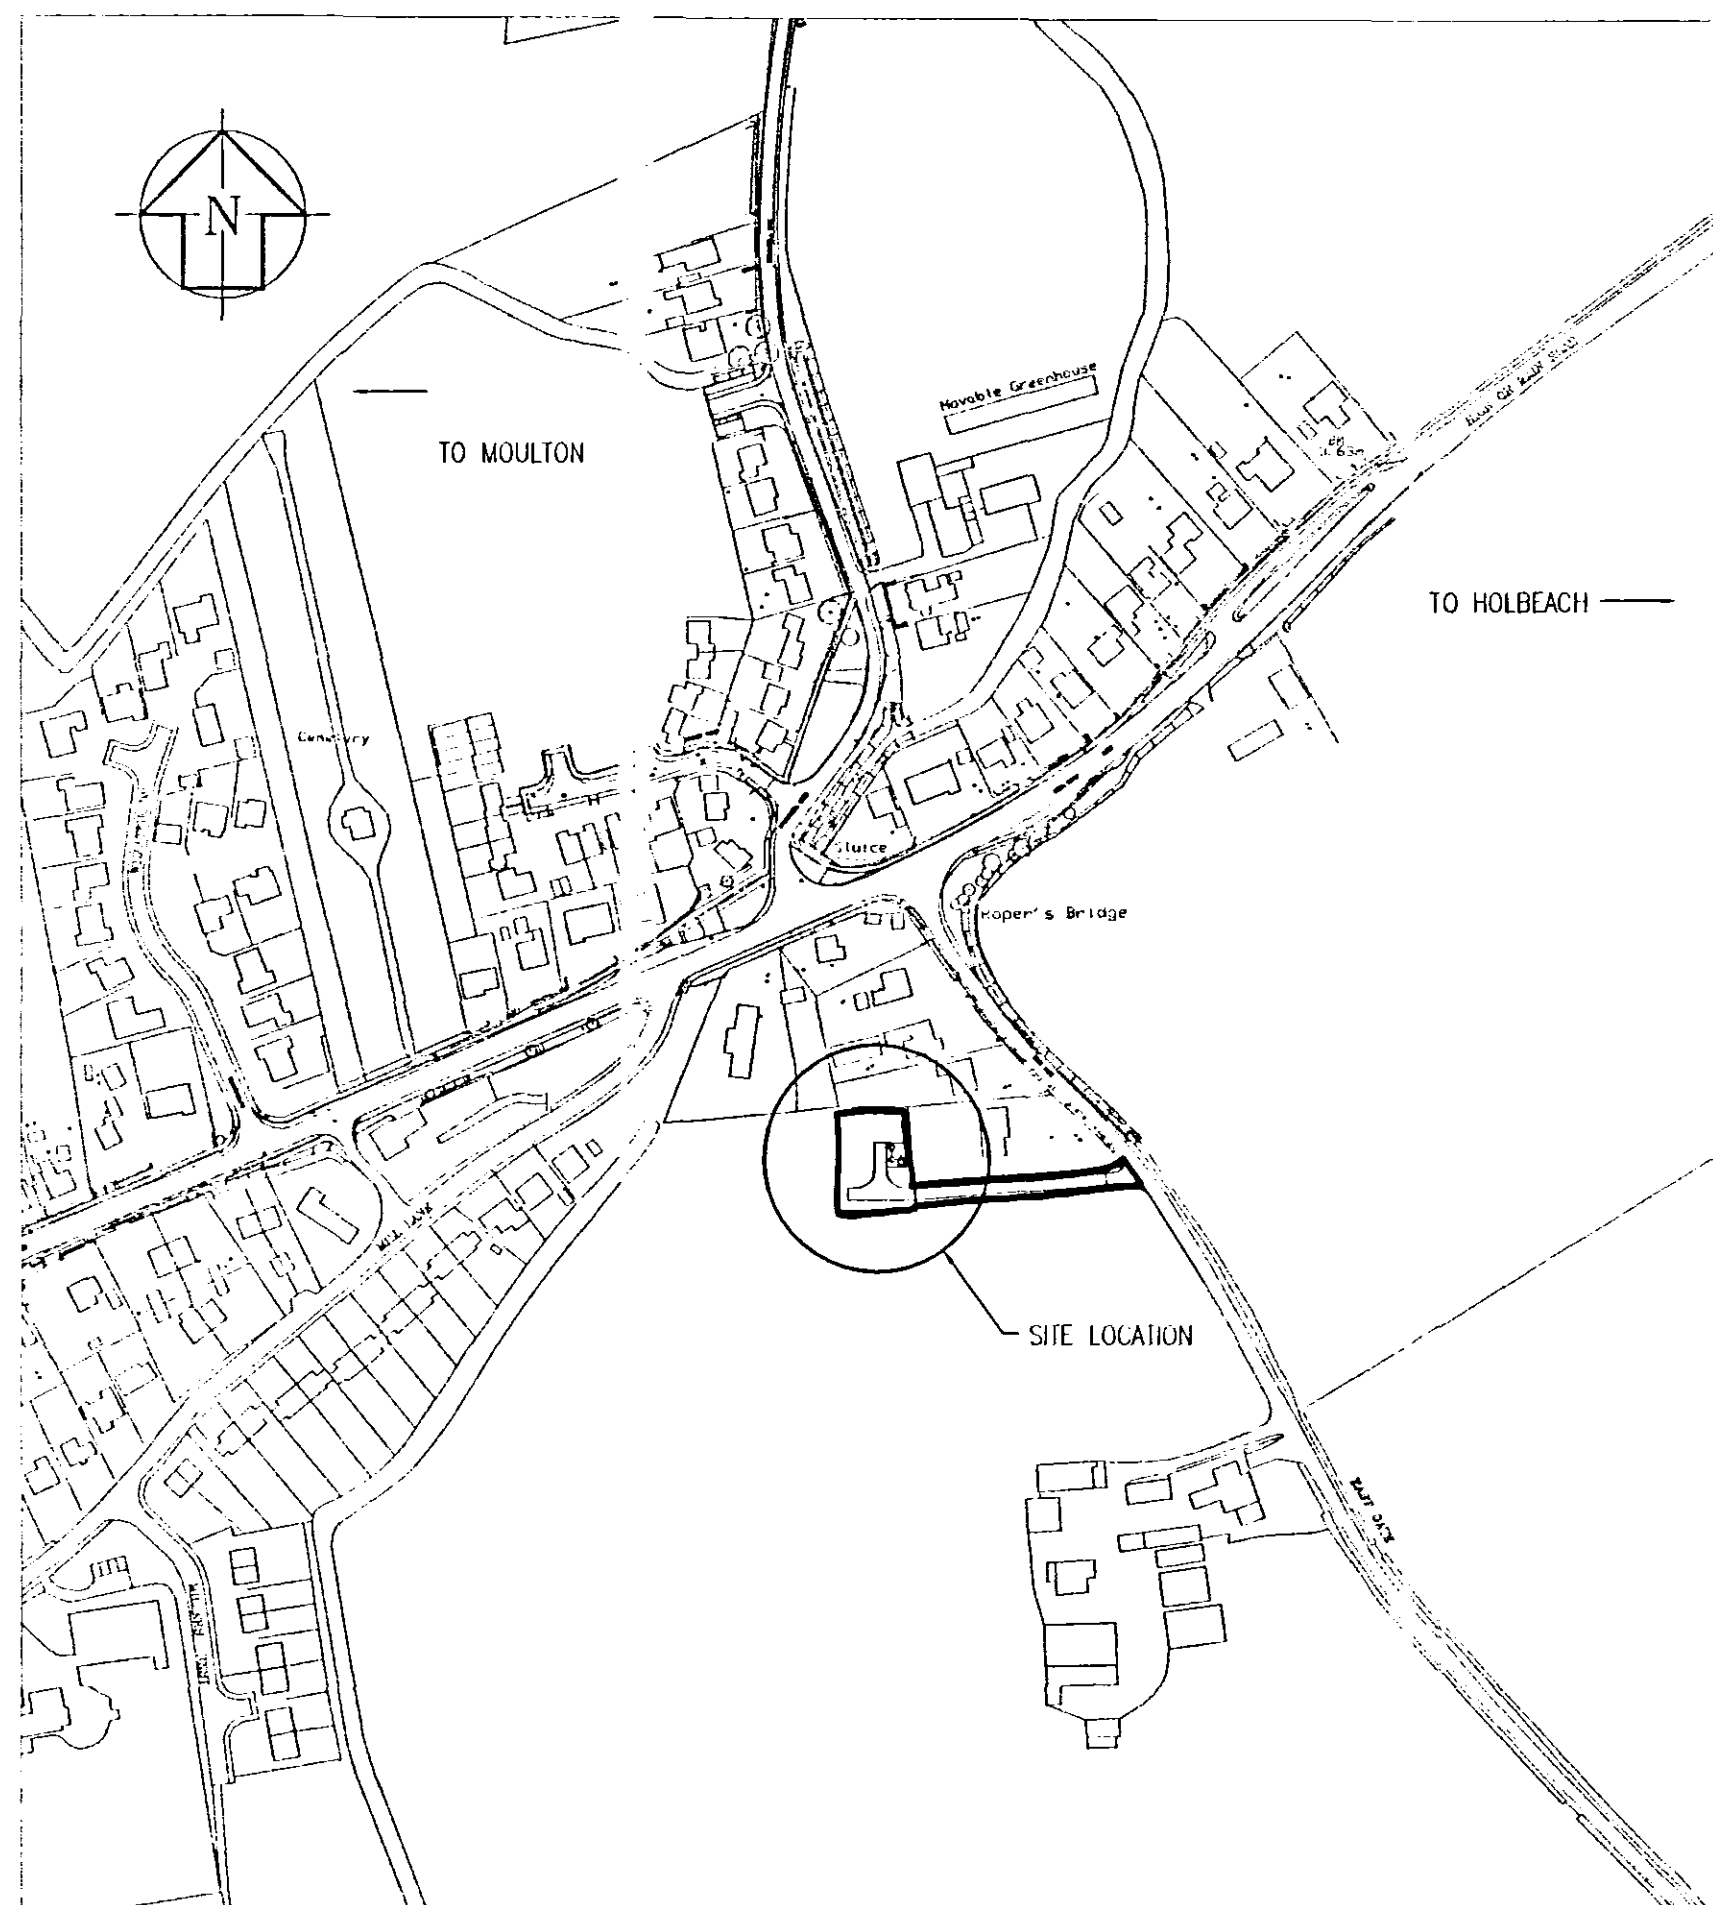


LOCATION PLAN
SCALE 1:2500

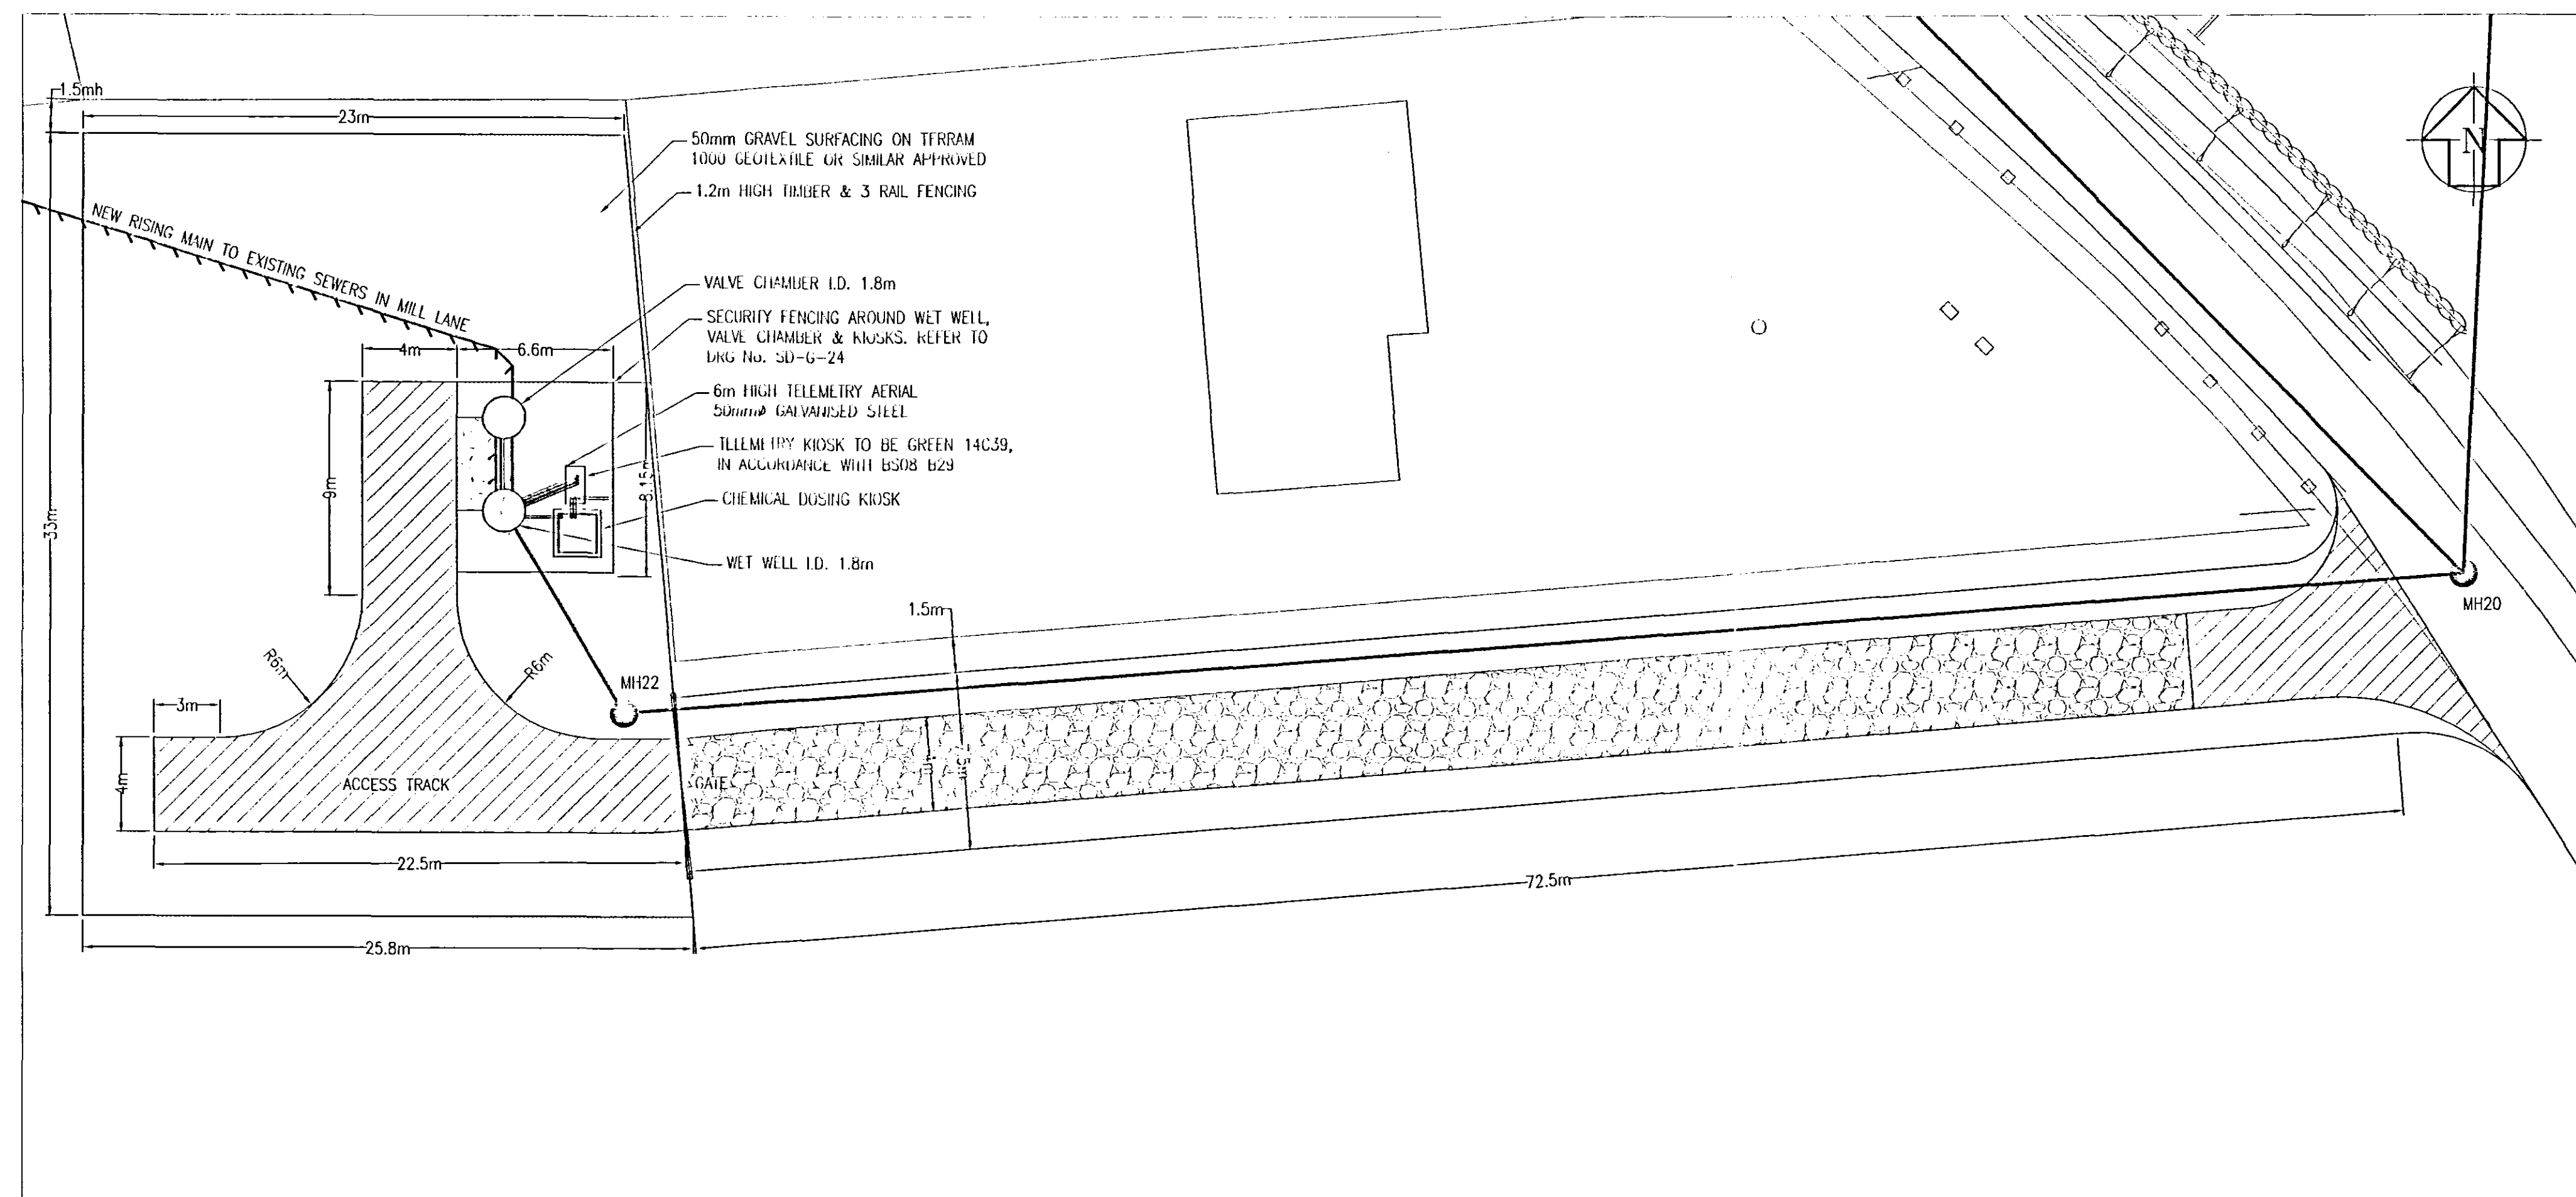


SITE LAYOUT
SCALE 1:200

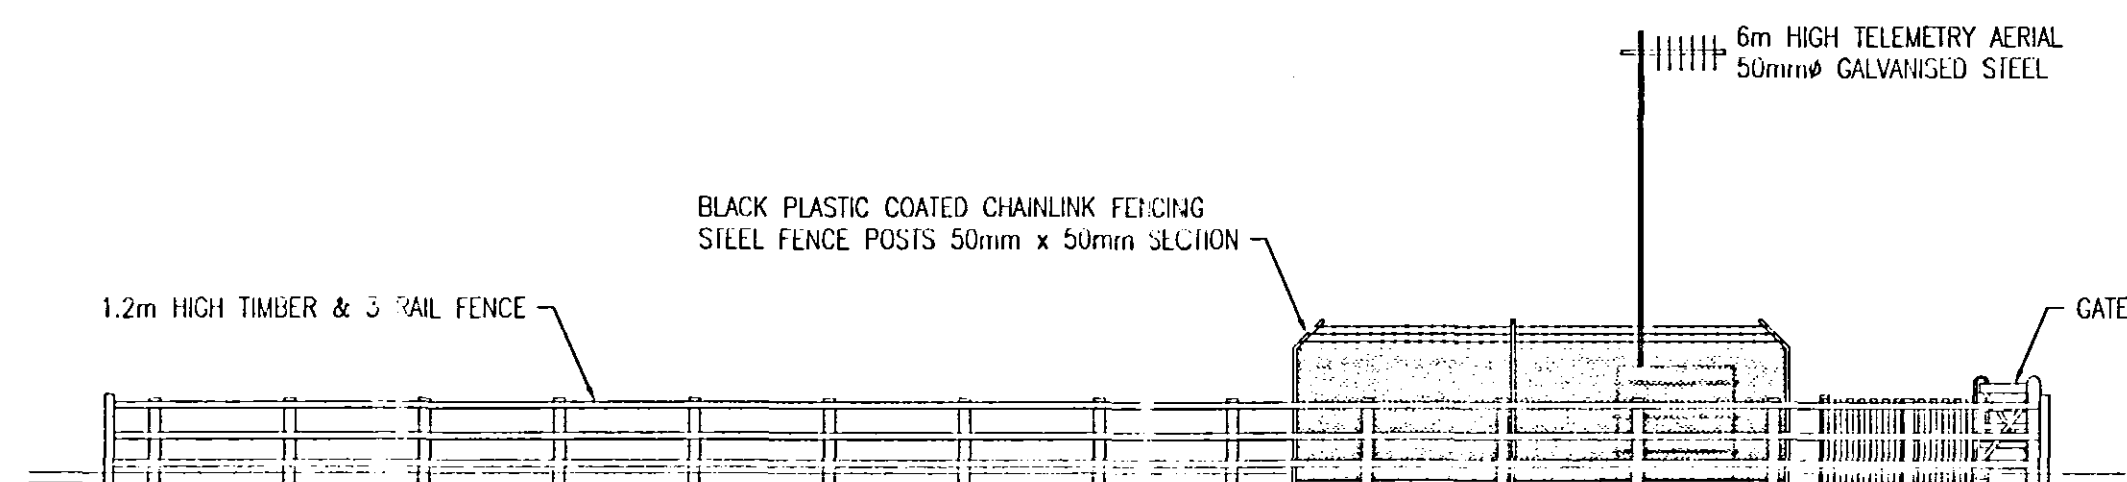


ELEVATION LOOKING NORTH
SCALE 1:100

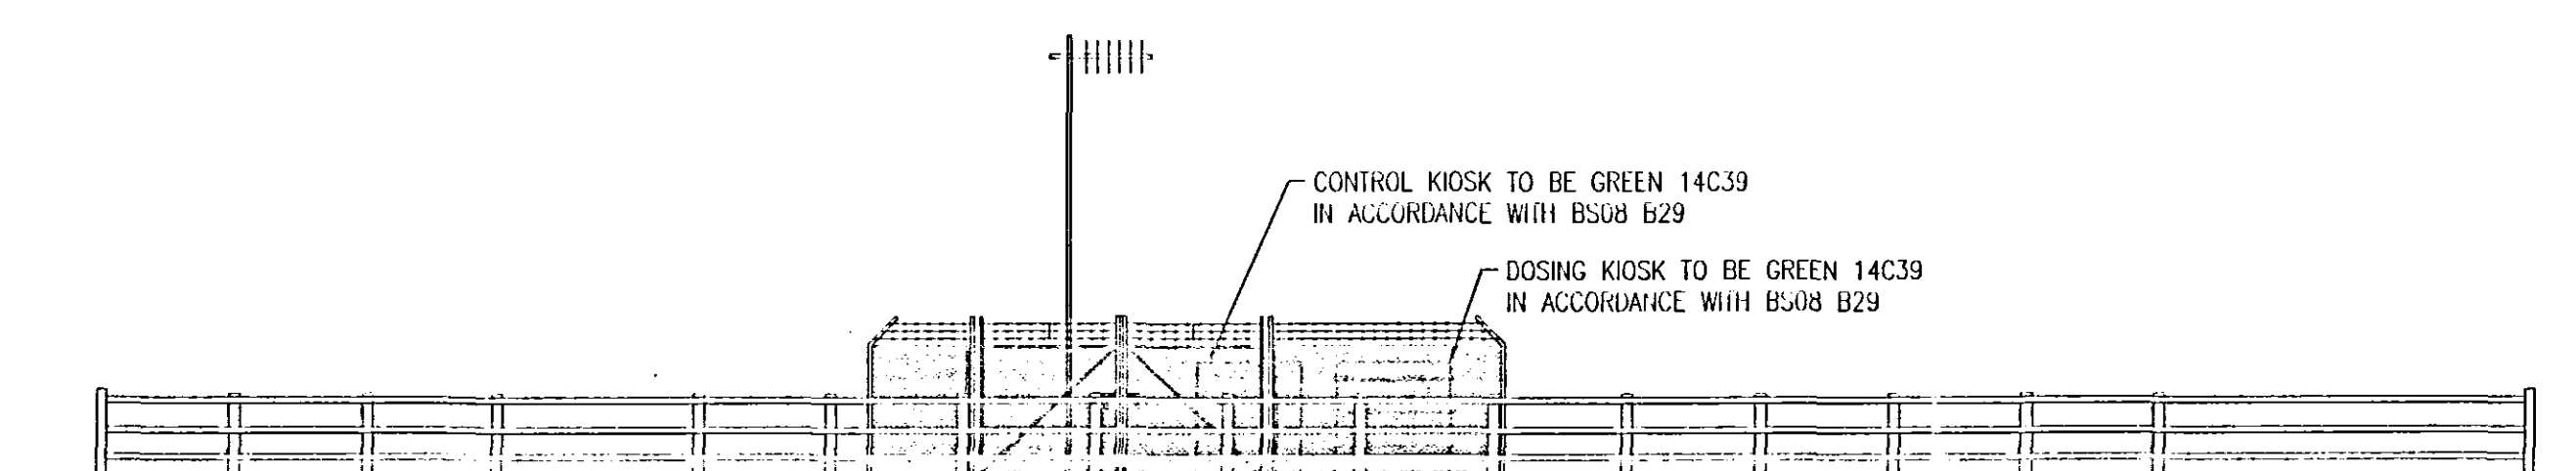

ELEVATION LOOKING EAST
SCALE 1:100

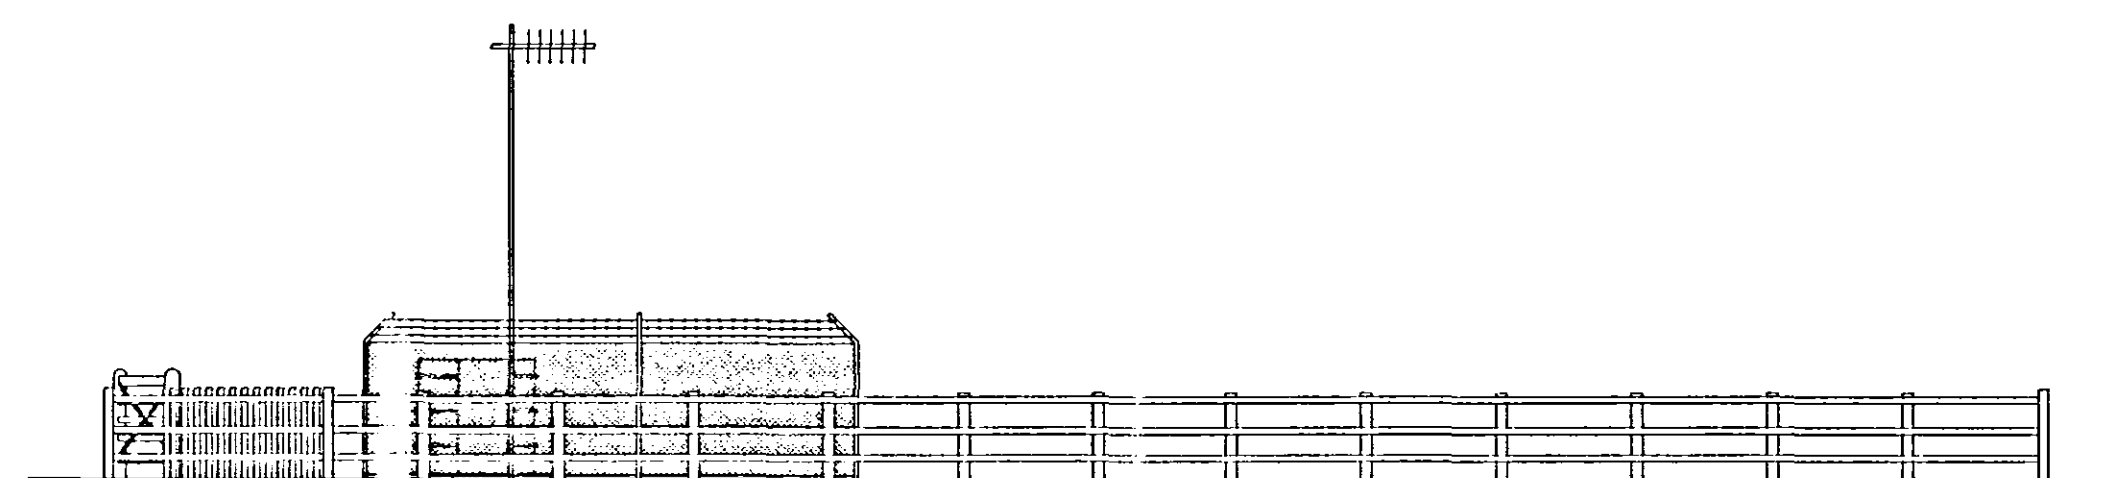

ELEVATION LOOKING SOUTH
SCALE 1:100

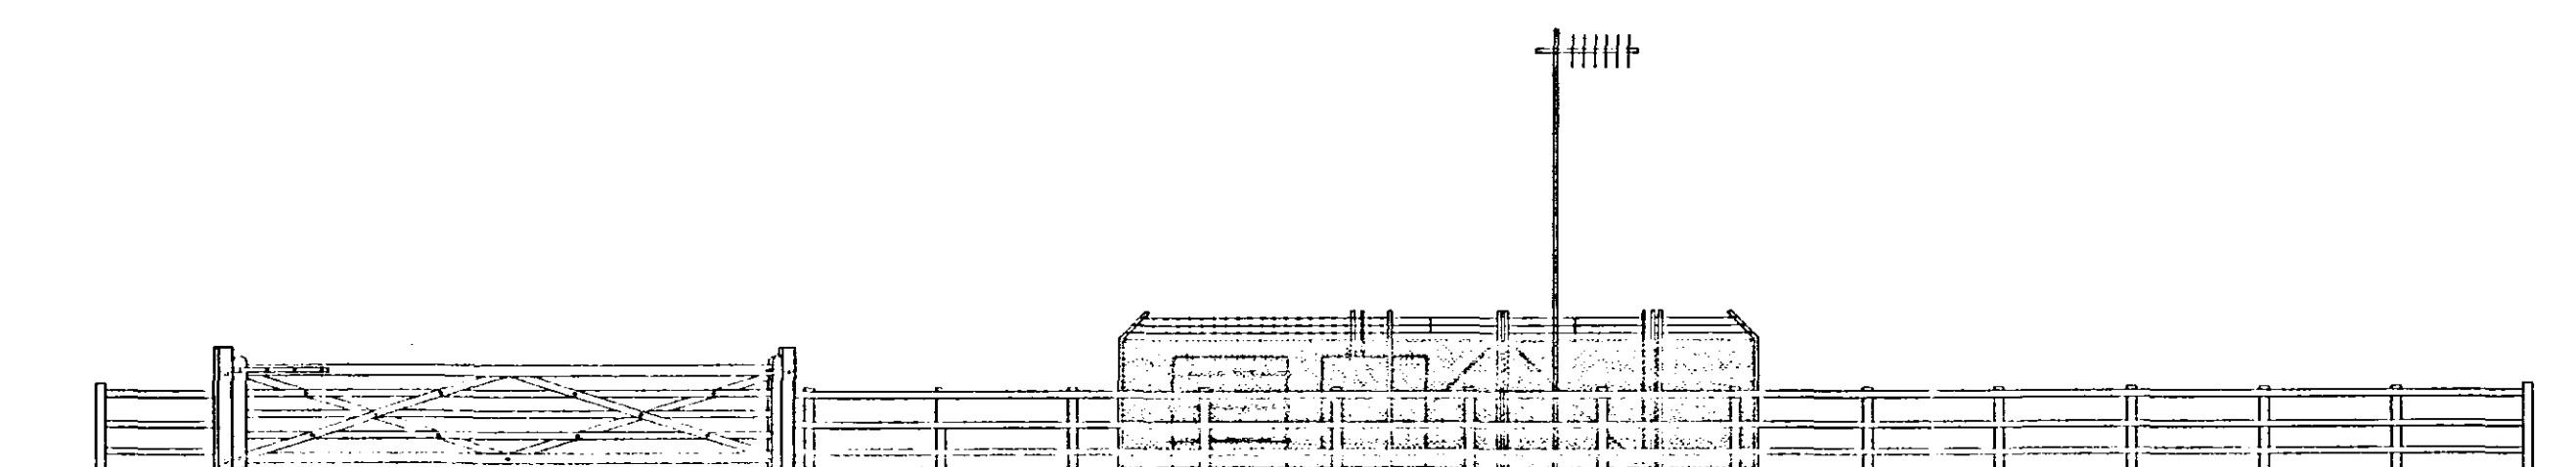

ELEVATION LOOKING WEST
SCALE 1:100

DETERMINED
PLAN

SHDC
PLANNING & DEVELOPMENT
24 MAY 2006
Ref. 072.1106
