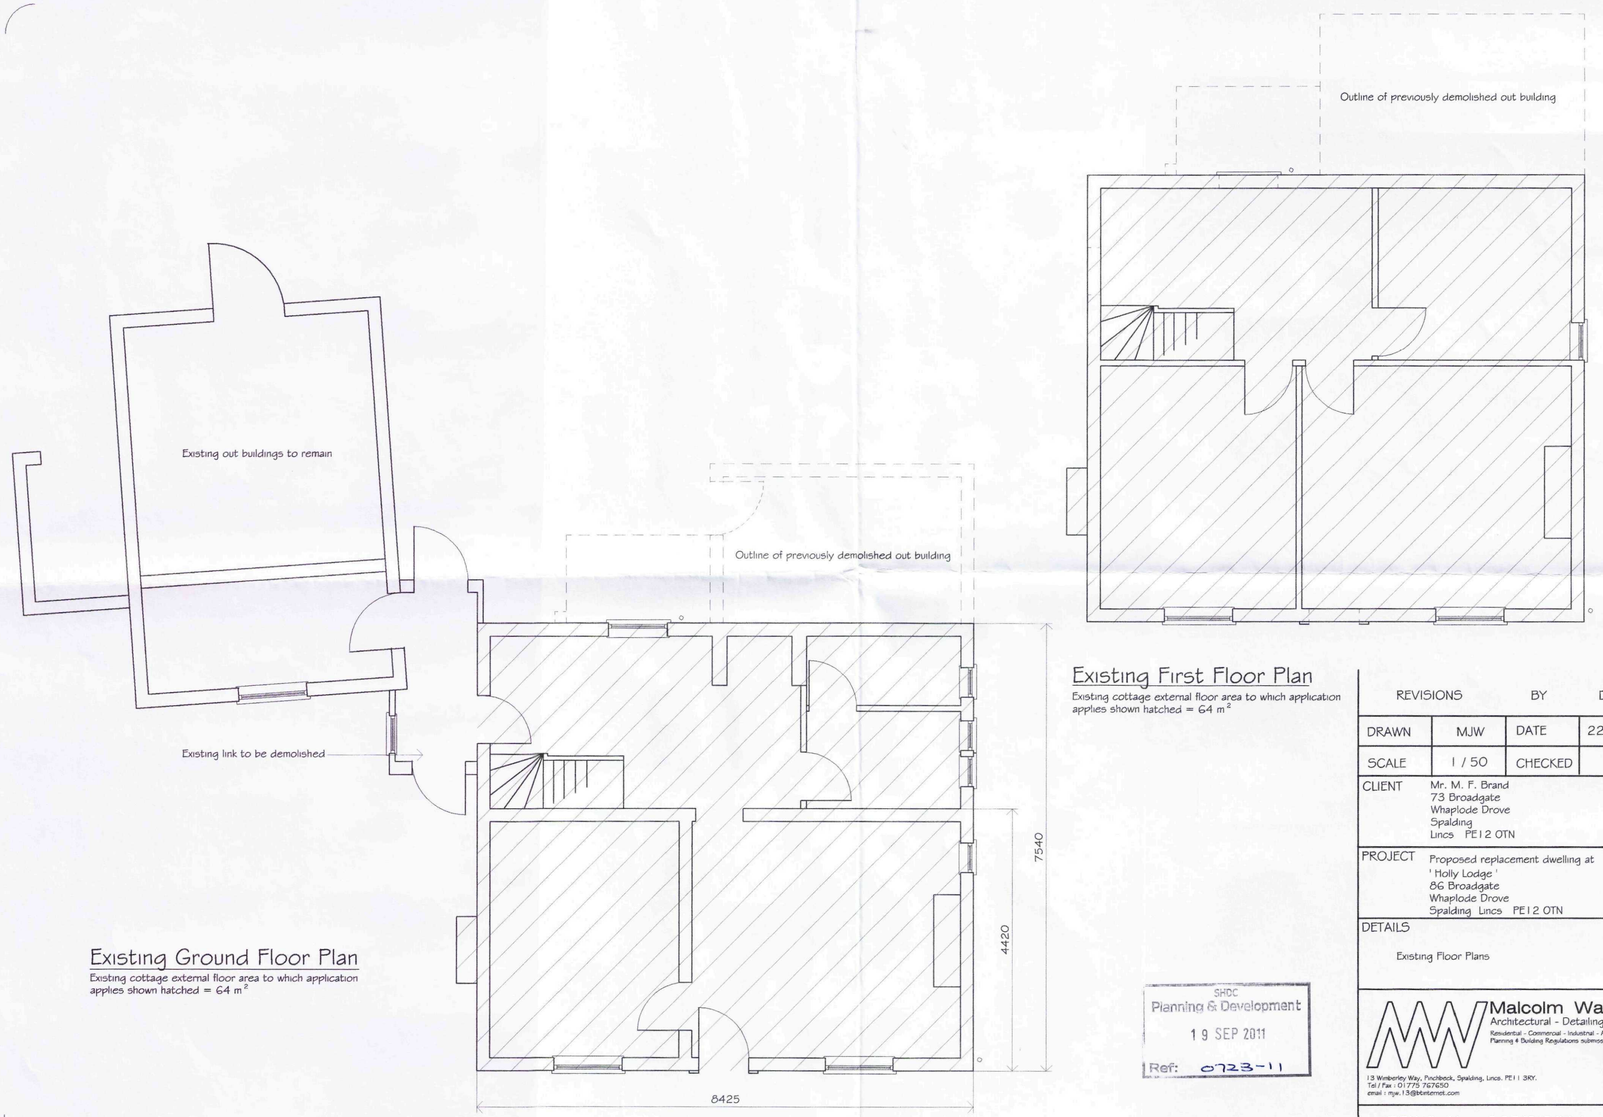


Existing Ground Floor Plan

Existing cottage external floor area to which application applies shown hatched = 64 m²

Existing First Floor Plan

Existing cottage external floor area to which application applies shown hatched = 64 m²

SHDC
Planning & Development
19 SEP 2011
Ref: 0723-11

REVISIONS		BY	DATE
DRAWN	MJW	DATE	22/2/2011
SCALE	1 / 50	CHECKED	

CLIENT: Mr. M. F. Brand
73 Broadgate
Whaplode Drove
Spalding
Lincs PE12 0TN

PROJECT: Proposed replacement dwelling at
' Holly Lodge '
86 Broadgate
Whaplode Drove
Spalding Lincs PE12 0TN

DETAILS: Existing Floor Plans

Malcolm Watson
Architectural - Detailing Services
Residential - Commercial - Industrial - Agricultural
Planning & Building Regulations submissions
13 Wimberley Way, Pinchbeck, Spalding, Lincs. PE11 3RY.
Tel / Fax : 01775 767650
email : mjw.13@btinternet.com

LABC WARRANTY
BUILDING CONTROL
Partner

DRWG No. 323/2/2011

This drawing to be read in conjunction with drawing 323/1/2011 & 323/3/2011