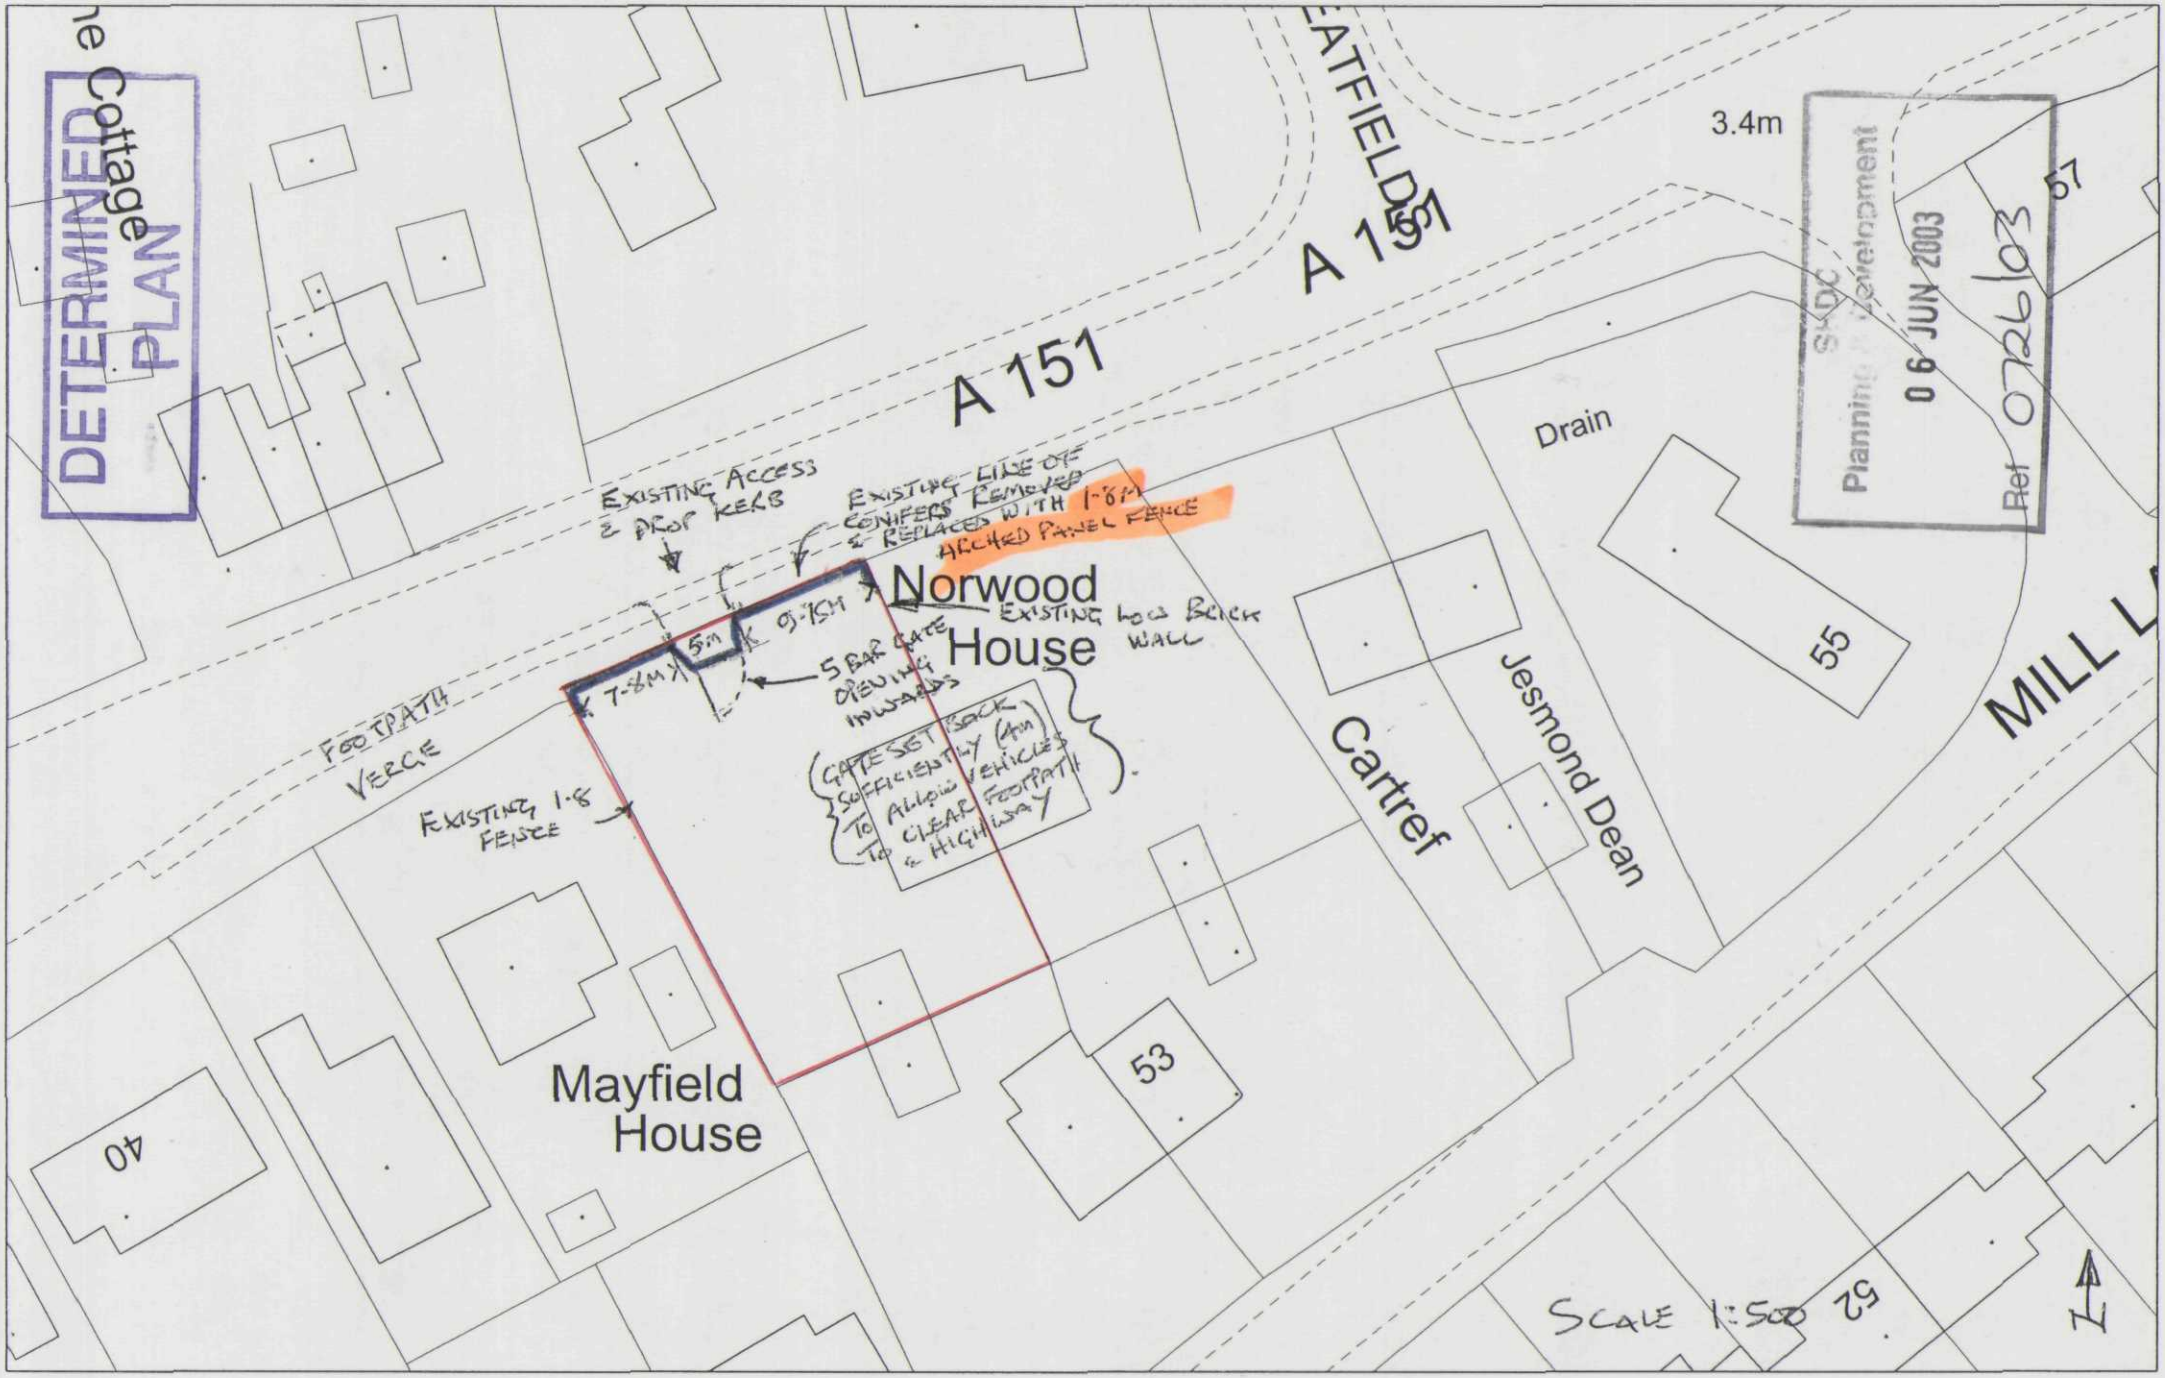

DETERMINED PLAN
Cottage
A 151
A 151
3.4m
Drain
Norwood House
Mayfield House
Cartref
Jesmond Dean
MILL L
55
53
40
57
52
EXISTING ACCESS & DROP KERB
EXISTING LINE OF CONIFERS REMOVED & REPLACED WITH 1.8M ARCHED PANEL FENCE
EXISTING LOW BRICK WALL
5 BAR GATE OPENING INWARDS
GATE SET BACK SUFFICIENTLY (4m) TO ALLOW VEHICLES TO CLEAR FOOTPATH & HIGHWAY
FOOTPATH VERGE
EXISTING 1.8 FENCE
7.8M
5m
9.75M
SCALE 1:500
N
SHDC Planning & Development
06 JUN 2003
Ref 0726/03