



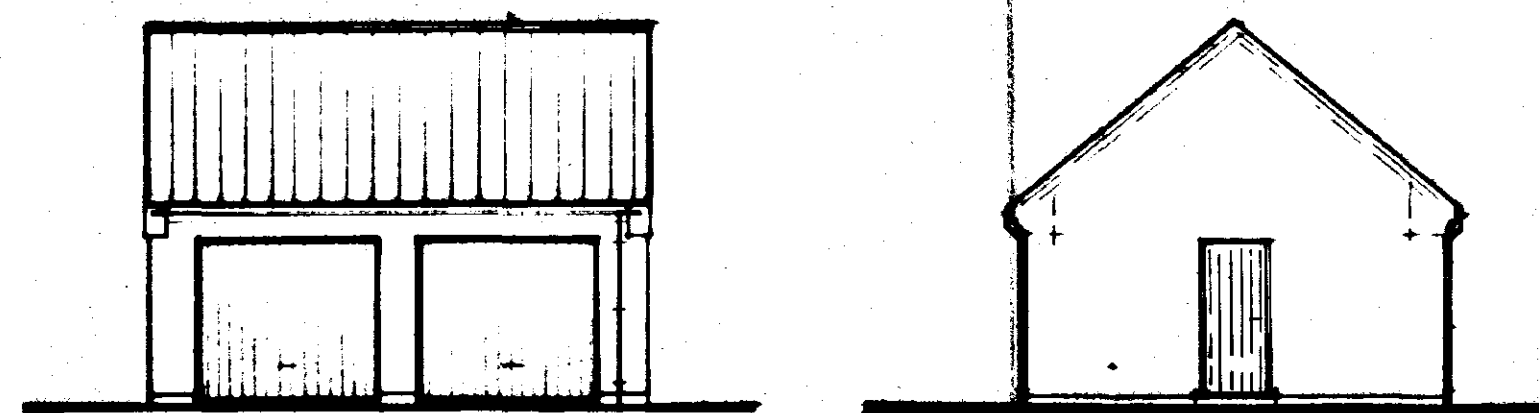


FRONT

SIDE

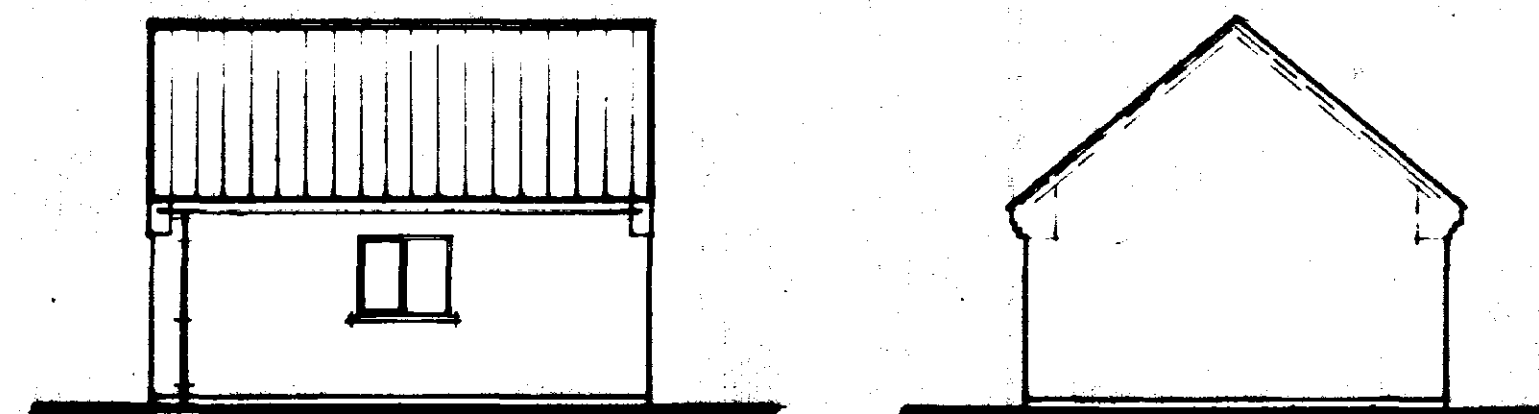


REAR

SIDE

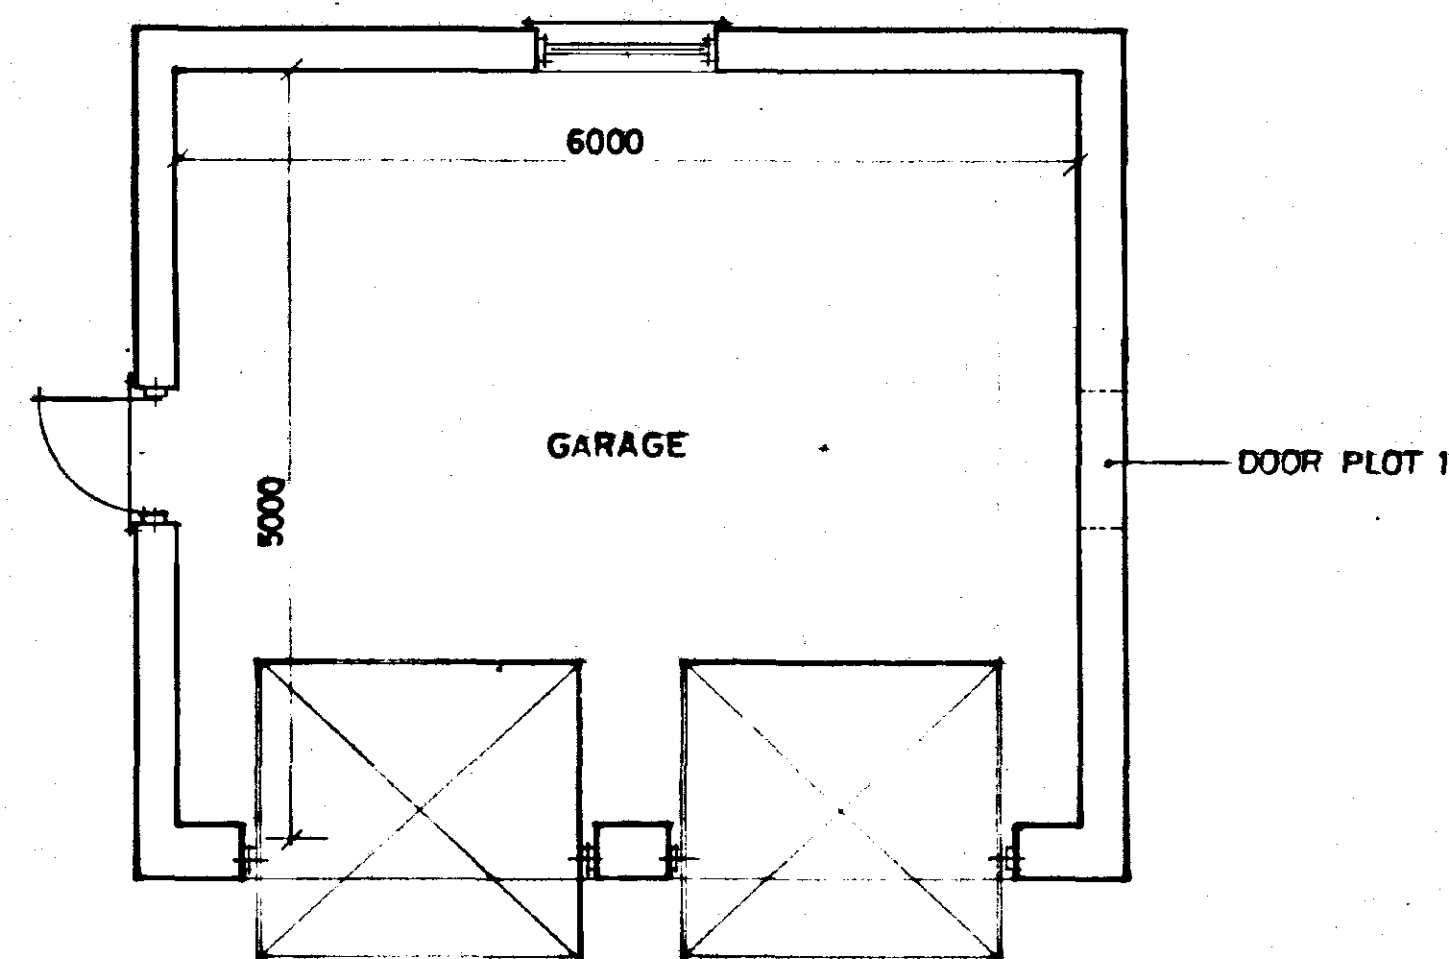

PLAN

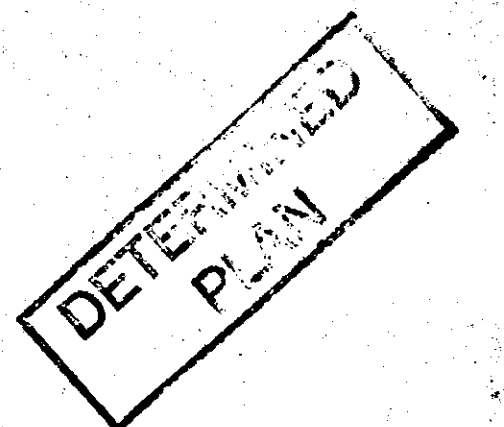

SOUTH HOLLAND DC
HOUSING & PLANNING
30 JUN
10 FEB 1997
Ref: 0727
046/97

G. R. MERCHANT
LENG AMCE, FIWO,
ARCHITECTURAL, STRUCTURAL
& LAND DRAINAGE CONSULTANT
TEL: HOLBEACH (01406) 450800

PROJECT:
DOUBLE GARAGE

CLIENT:
ASHWOOD HOMES

SCALES:
1/50 1/100

DATE:
DEC 1996

G.R. MERCHANT DRAWING No.:
AH-BP. 6/2

REVISIONS:

PLOT 1 & 6

DO NOT SCALE FROM THIS DRAWING
This drawing is copyright and may not be altered, traced, photographed
or used for any purpose other than that for which it is issued.
The General Contractor is to check all dimensions on site and report
discrepancies to the Architect.
All details shown on this drawing including foundations are based upon
existing site conditions related to the area. No responsibility can be
accepted for abnormal conditions which may be discovered during
construction unless reported to the Architect so that design amendments
may be considered. Site soil surveys are recommended in respect of
foundations to establish specific site conditions before foundation work
is undertaken.

ACCESS TO HIGHWAY. TO REQUIREMENTS OF L.C.C. HIGHWAYS DEPT.
VISIBILITY SPLAYS 2.4 x 70. ENTRANCE KERB RADII 7.5M.
SHADED PART OF SPLAY TO BE DESIGNATED TO HIGHWAY AS VERGE.


ACCESS ROAD. TO REQUIREMENTS OF L.C.C. HIGHWAYS DEPT.
5.0M CARRIAGEWAY. 1.0M FOOTPATH.

FOUL DRAINAGE. TO PUBLIC Foul SEWER IN CARRIAGEWAY
SUBJECT TO APPROVAL OF S.H.D.C. TECH SERVICES DEPT
& CONSENT FROM N.R.A.

ROOF DRAINAGE. TO ON-SITE SURFACE RUEBLE SOAKWAYS
SUBJECT TO PEROSITY TESTS.

SURFACE WATER (ROAD) TO SURFACE WATER SEWER TO CENTRAL
INTO OPEN DYKE IN CARRIAGEWAY SUBJECT TO APPROVAL
OF S.H.D.C.

SITE AREA = 0.67 HA.

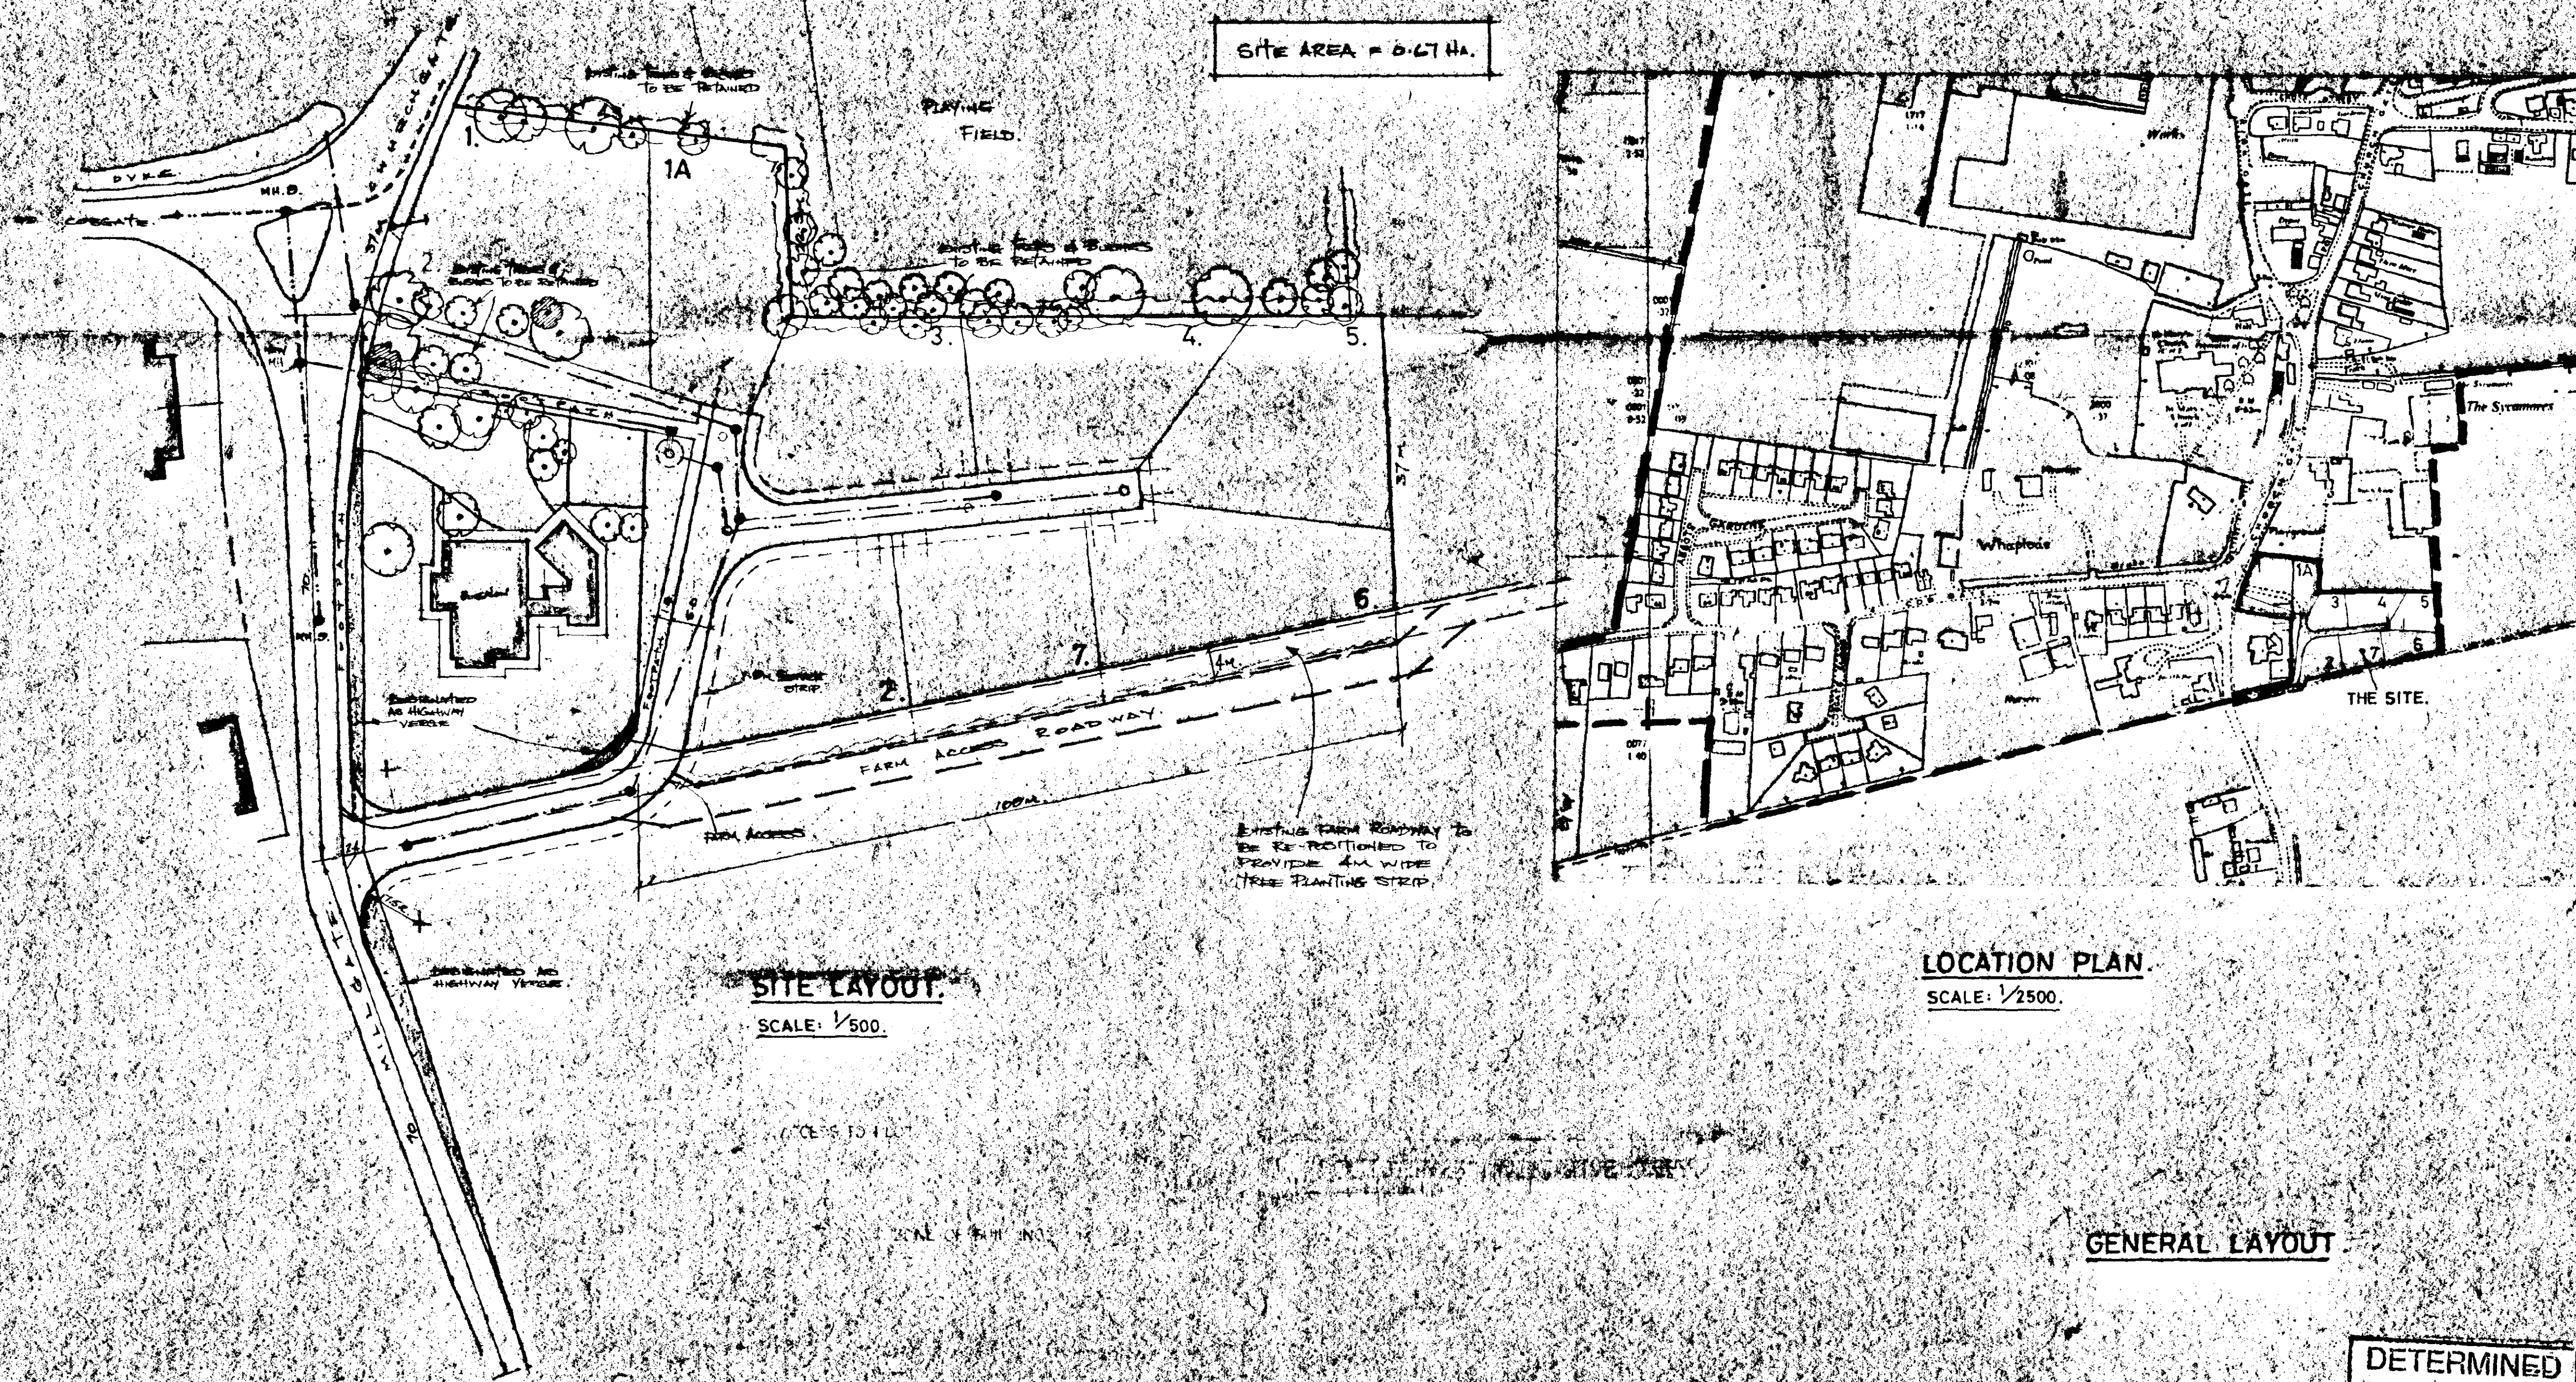

SITE LAYOUT
SCALE: 1/500.

LOCATION PLAN
SCALE: 1/2500.

GENERAL LAYOUT

**DETERMINED
PLAN**

SOUTH HOLLAND DC
HOUSING & PLANNING
30 JUN 1997
Ref: 00191

G. R. MERCHANT
LENG AMICE, FAWO.
ARCHITECTURAL, STRUCTURAL
& LAND DRAINAGE CONSULTANT
TEL: HOLBEACH (0406) 490800

PROJECT:
RESIDENTIAL DEVELOPMENT
LAND OFF CHURCH GATE
WHAPLODE.

CLIENT:
ASHWOOD HOMES

SCALES:
AS INDICATED

DATE:
July 1994.

DRAWING NO.:
AH-BP (1/1)

REVISIONS:
A