Contractor to check all Dimensions on site prior to ordering materials / commencing work.Do Not Scale from this Drawing - If in doubt then please ask

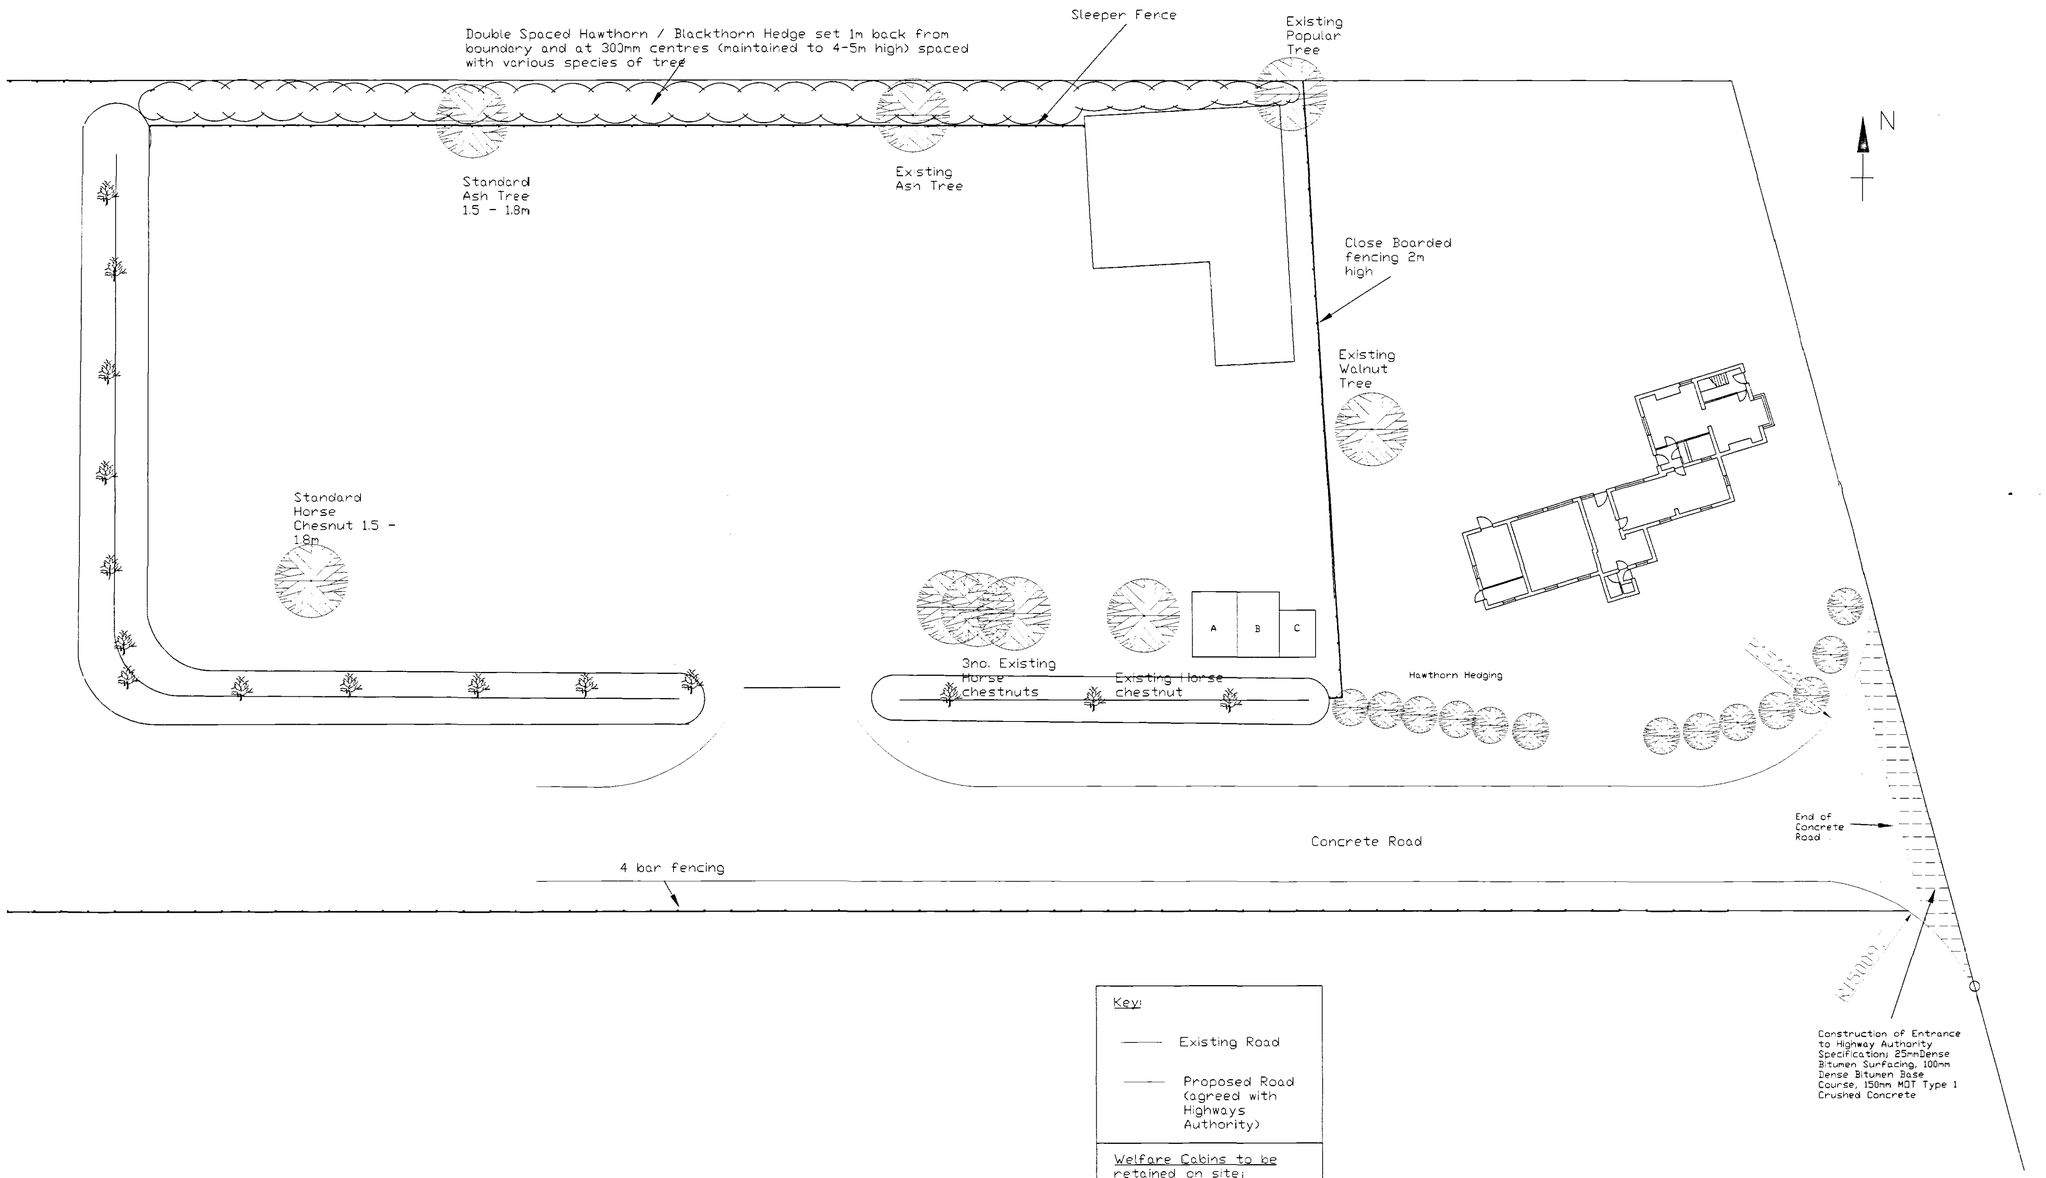

Key:

——— Existing Road

——— Proposed Road (agreed with Highways Authority)

Welfare Cabins to be retained on site;

A) Drying room / Office 4.5m x 2.5m x 2.4m high
B) Mess Room 4.5m x 2.5m x 2.4m high
C) Toilet 3.0m x 2.5m x 2.7m high

31 MAY 2005
0723/05
PLAN

Client :
Mr R Bell
Old Lammas
Reservoir Road
Surfleet Seas End
PE11 4DH

Site :
Proposed Steel Cabins to provide Welfare Facilities to Workers @
The Gables
Millgate Rd
Whaplode St Catherine
PE12 6SD

remway design Ltd
c / o South Lincs Plant Hire
Enterprise Way
Pinchbeck
Spalding
PE11 3YR
Tel / Fax: 01775 768 921
Mobile : 07815 112 058
e-mail: jason@remwaydesign.co.uk

Date : apr05 | Scale : As Noted

Drawing No:
rem 1046 - 10