



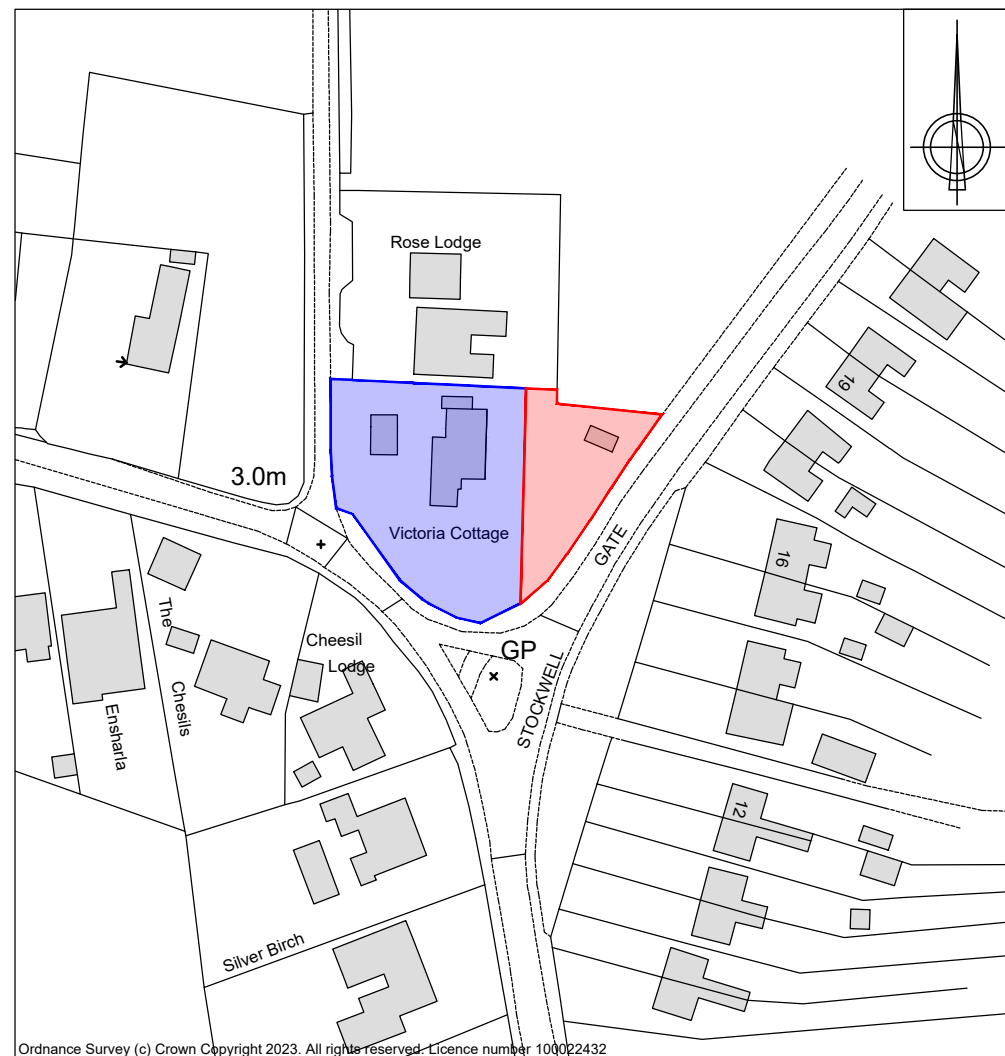

# Site Location Plan

---

## Scale 1:1250

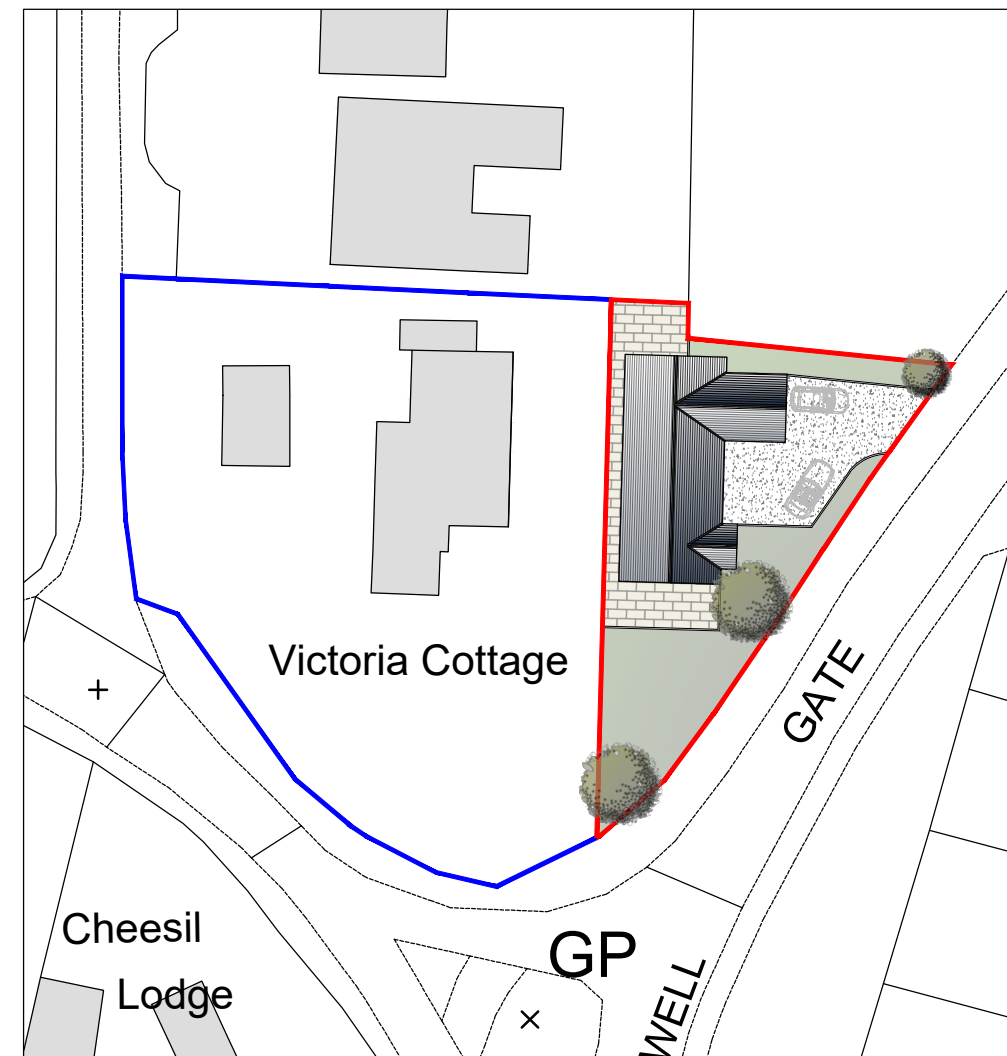

## Proposed Block Plan

---

### Scale 1:500

|                                                              |                   |                    |
|--------------------------------------------------------------|-------------------|--------------------|
| REV:                                                         | DESCRIPTION:      | DATE:              |
| <b>PROJECT:</b><br>RESIDENTIAL DEVELOPMENT OF 1 DWELLING     |                   |                    |
| <b>DRAWING:</b><br>SITE LOCATION PLAN<br>PROPOSED BLOCK PLAN |                   |                    |
| SIZE:                                                        | CLIENT:           |                    |
| A3                                                           | Mr & Mrs I. Sloan |                    |
| Scale as labelled                                            | DRAWN BY: JC      | SHEET: 04/16/23/01 |

DESCRIPTION:  
OUTLINE PLANNING APPLICATION FOR  
NEW DWELLING AT ADJ. VICTORIA  
COTTAGE, STOCKWELL GATE NORTH  
WHAPLODE, SPALDING, PE12 6WH

DATE: 08/08/2023 APPROVED: CT

**JC**  
Architectural Consultant  
Do Not Scale From This Drawing

Do Not Scale From This Drawing

**NOTES:** THIS DRAWING/IMAGE INCLUDING ALL ITS CONTENT REMAINS THE PROPERTY OF JC ARCHITECTURAL CONSULTANT. NO UNAUTHORISED COPYING OR REPRODUCTION IN ANY PART IS PERMITTED WITHOUT OBTAINING PRIOR WRITTEN PERMISSION FROM JC ARCHITECTURAL CONSULTANT. JC ARCHITECTURAL CONSULTANT RESERVE THE RIGHT TO WITHDRAW THIS INFORMATION AT ANY TIME. ALL DIMENSIONS ARE TO BE CONFIRMED ON SITE BY CONTRACTOR, ANY DISCREPANCIES ARE TO BE REPORTED TO JC ARCHITECTURAL CONSULTANT IMMEDIATELY.

**COM:** THE DESIGN HAS BEEN UNDERTAKEN AS FAR AS POSSIBLE TO AVOID RISKS TO HEALTH AND SAFETY OR TO REDUCE AND CONTROL THE EFFECTS OF ANY UNAVOIDABLE RISK. ANY RELEVANT INFORMATION REGARDING RISKS WHICH