

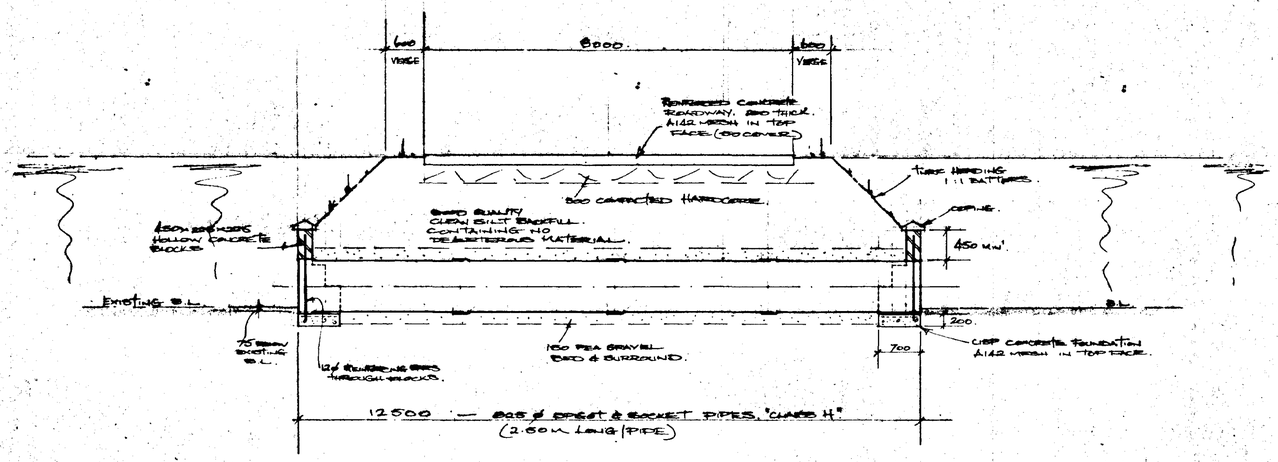


CROSS SECTION

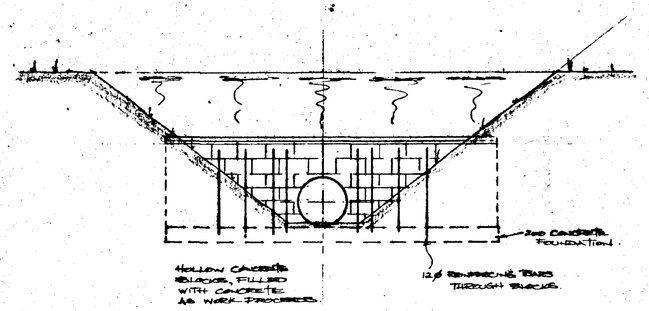

END ELEVATION

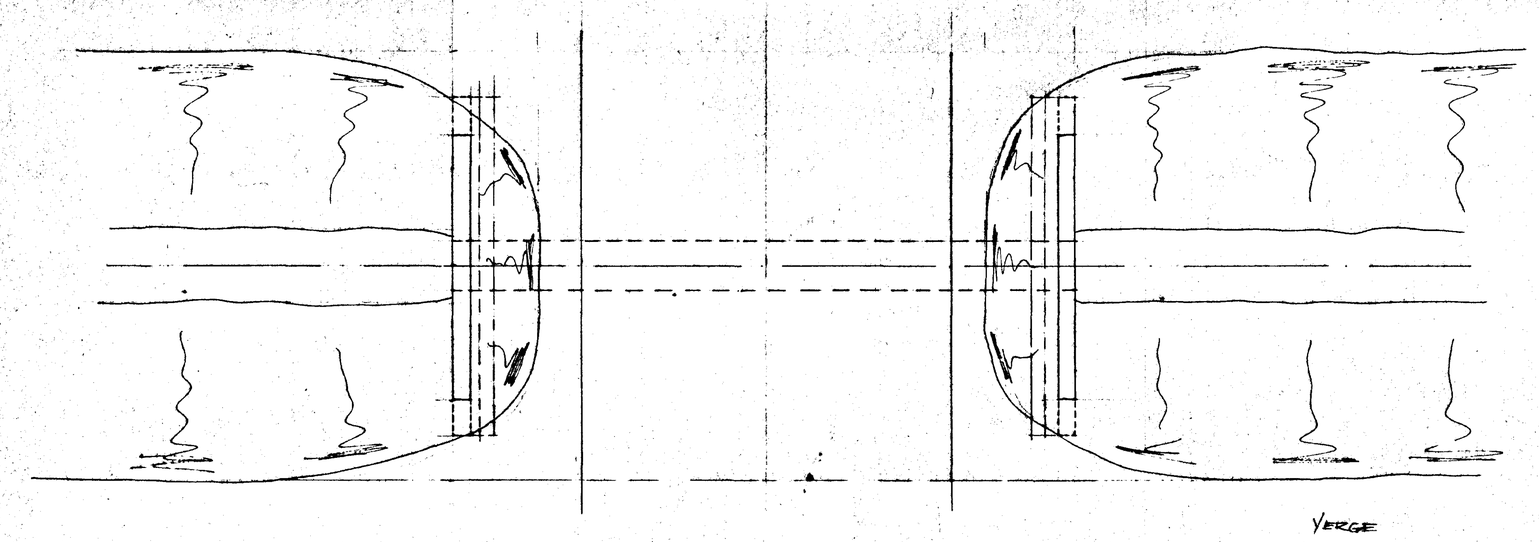

PLAN

CRANE'S GATE.

DO NOT SCALE FROM THIS DRAWING

This drawing is copyright and may not be altered, traced, photographed or used for any purpose other than that for which it is issued.
The General Contractor is to check all dimensions on site and report discrepancies to the Architect.
All details shown on this drawing including foundations are based upon typical site conditions related to the area. No responsibility can be accepted for abnormal conditions which may be discovered during construction unless reported to the Architect so that design amendments may be considered. Site soil surveys are recommended in respect of foundations to establish specific site conditions before foundation work is undertaken.

SUMMIT

SOUTH HOLLAND DISTRICT COUNCIL HOUSING & PLANNING 13 MAR 1996 Ref: 0231/96

NEW ACCESS

DETAIL

G. R. MERCHANT
I.ENG(CEI) FSCET, FAWO,
ARCHITECTURAL, STRUCTURAL & LAND DRAINAGE CONSULTANT
TEL: HOLBEACH (0406) 490800


PROJECT:
POTATO STORE
FAIRFIELD FARM
CRANESGATE
WHAPLODE

CLIENT:
L.A. & J. PENNEY & SON

SCALES: 1/50 | DATE: MARCH 1996


G.R. MERCHANT. | DRAWING No.: TMP 2/4

REVISIONS:

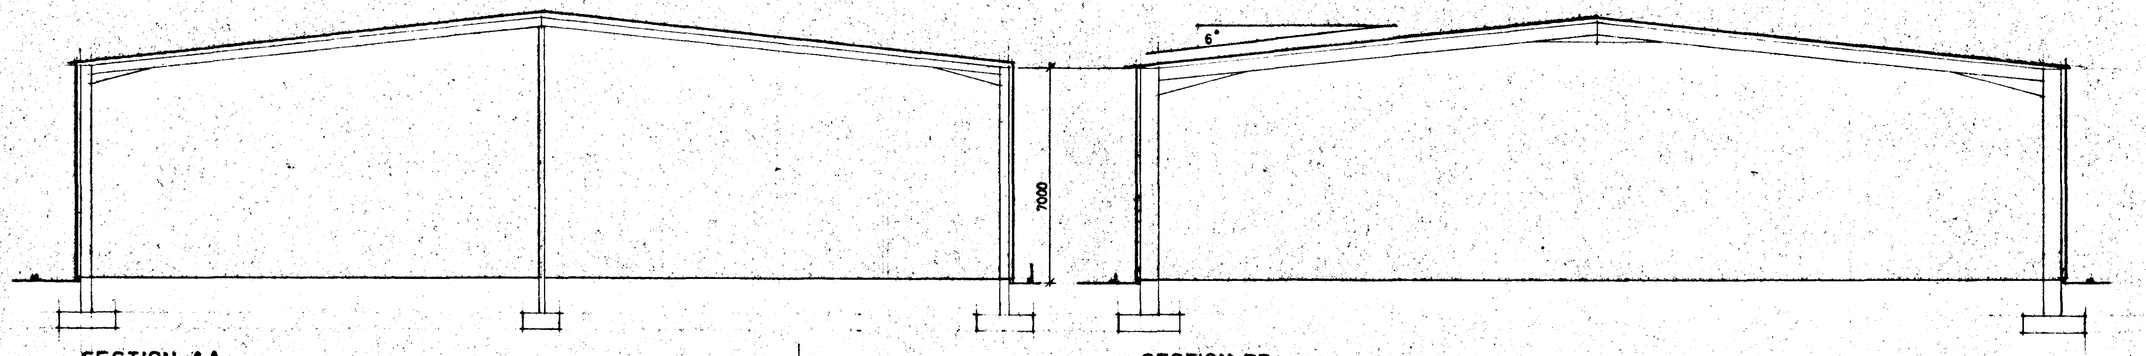

SECTION AA

SECTION BB

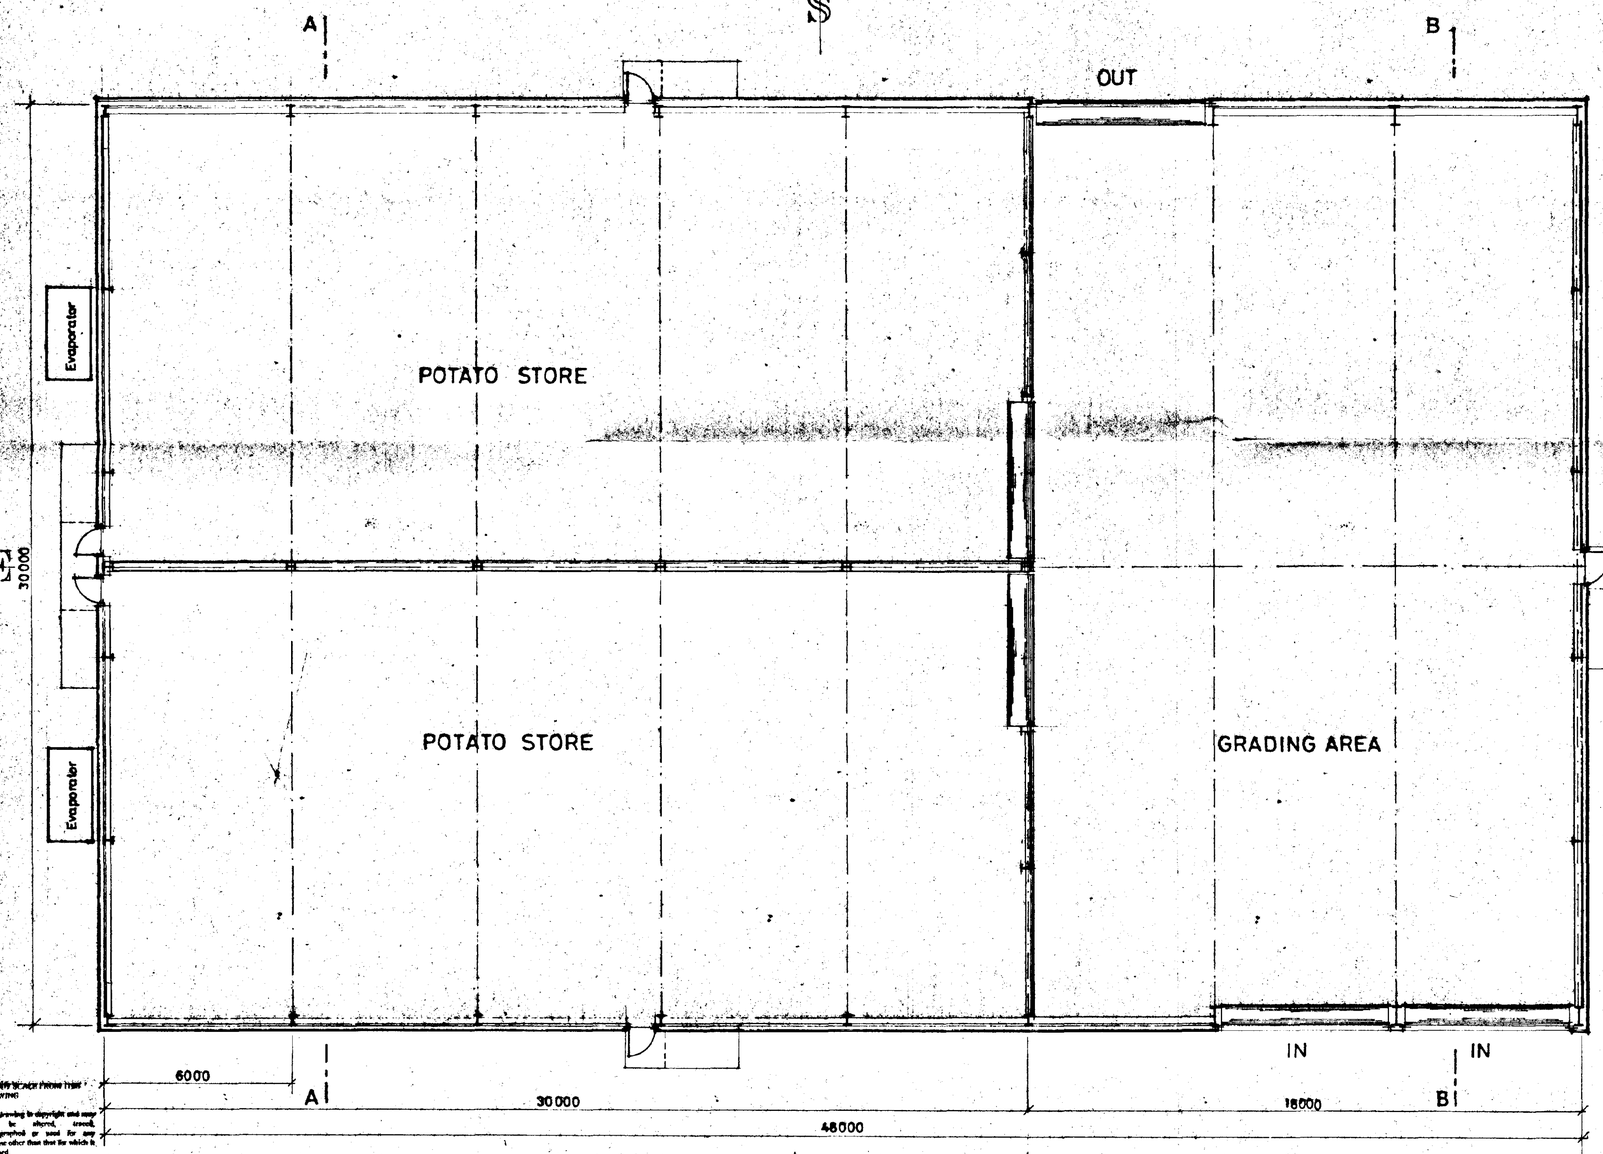

PLAN

Copyright SCALE FROM THIS DRAWING

This drawing is copyright and may not be altered, erased, photographed or used for any purpose other than that for which it is issued.

The General Contractor is to check all dimensions on site and report discrepancies to the Architect.

All details shown on this drawing including foundations are based upon typical site conditions related to the area. No responsibility can be accepted for abnormal conditions which may be discovered during construction unless reported to the Architect so that design amendments may be considered. Site soil surveys are recommended in respect of foundations to establish specific site conditions before foundation work is undertaken.

SUMMIT

A 31.5.96 AMEND ORIENTATION

G. R. MERCHANT
LENG AMICE, FIWO,
ARCHITECTURAL, STRUCTURAL
& LAND DRAINAGE CONSULTANT
TEL: HOLBEACH (01406) 490800

PROJECT:
POTATO STORE
FAIRFIELD FARM
CRANESGATE
WHAPLODE

CLIENT:
L.A. & J. PENNEY & SON


AMENDED PLAN
Ref.

SOUTH HOLLAND DC
HOUSING & PLANNING
03 JUN 1996
Ref: S231/96.


SCALES:	DATE:
1/100	*MARCH 1996*
G.R.MERCHANT.	DRAWING No.: *TMP 22 A.*

REVISIONS:
A.


6048-11947

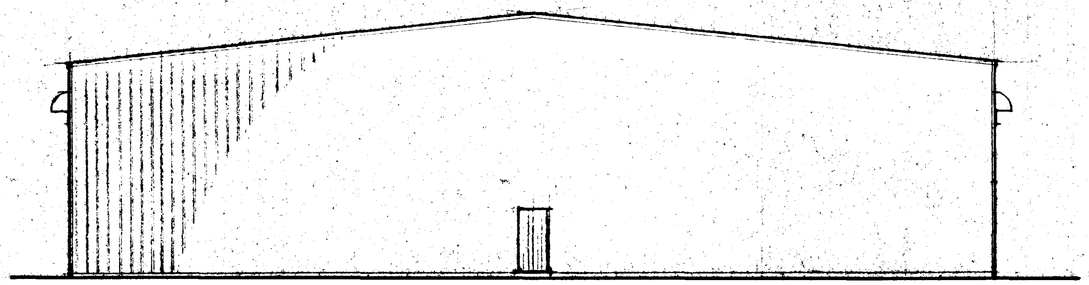


WEST ELEVATION

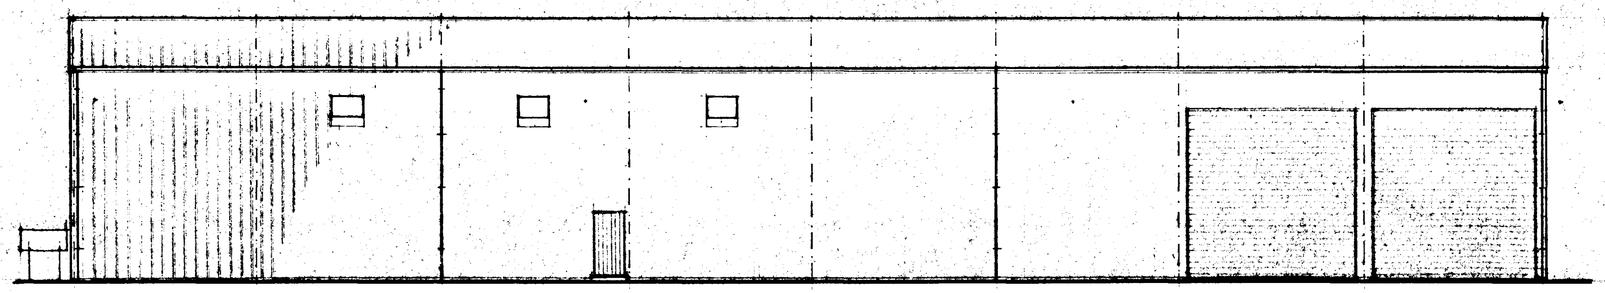

NORTH ELEVATION

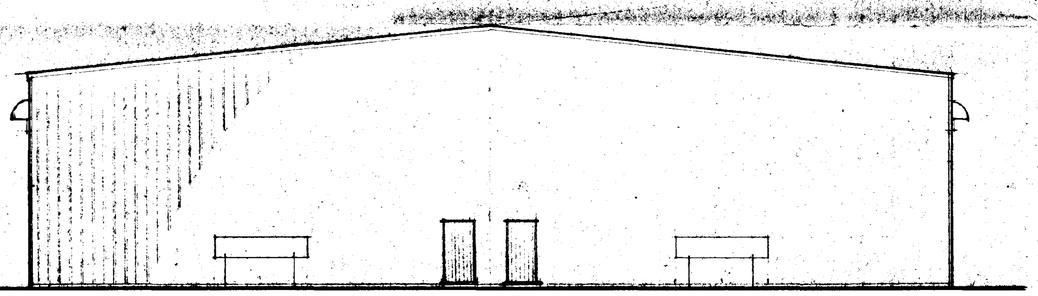

EAST ELEVATION

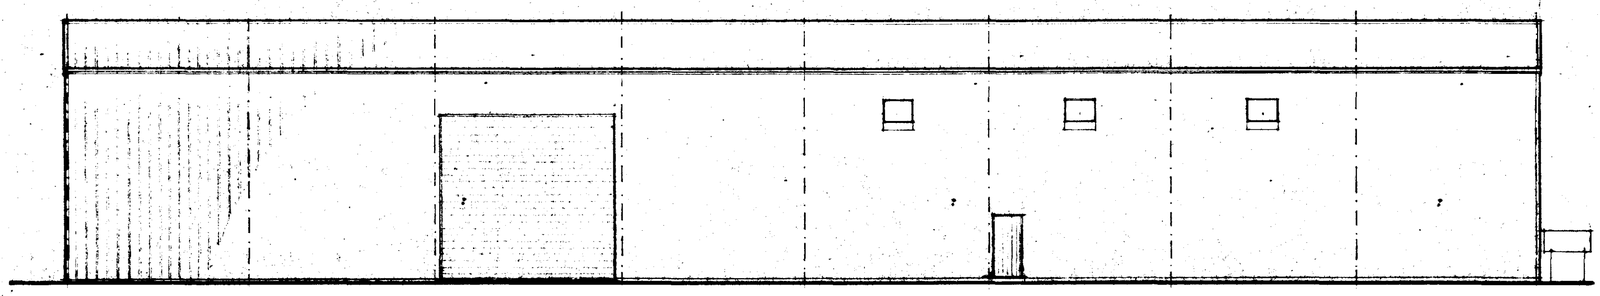

SOUTH ELEVATION

DETERMINED PLAN

A.31.05.96. AMEND ORIENTATION

AMENDED PLAN
Ref.

SCANNED AND DC
HOUSING & PLANNING
03 JUN 1996
Ref: 0231/96.

G. R. MERCHANT
I.ENG AMICE, FIWO,
ARCHITECTURAL, STRUCTURAL
& LAND DRAINAGE CONSULTANT
TEL: HOLBEACH (01406) 490800

PROJECT:
POTATO STORE
FAIRFIELD FARM
CRANESGATE
WHAPLODE

CLIENT:
L.A. & J. PENNEY & SON

SCALES:	DATE:
1/100	*MARCH 1996*
G.R.Merchant.	DRAWING No.: *TMP 2/3 A*

REVISIONS:
A

DO NOT SCALE FROM THIS DRAWING

This drawing is copyright and may not be altered, traced, photographed or used for any purpose other than that for which it is issued
The General Contractor is to check all dimensions on site and report discrepancies to the Architect
All details shown on this drawing including foundations are based upon typical site conditions related to the area. No responsibility can be accepted for abnormal conditions which may be discovered during construction unless reported to the Architect so that design amendments may be considered. Site soil surveys are recommended in respect of foundations to establish specific site conditions before foundation work is undertaken


SUMMIT

0646-1194T

TREE PLANTING SCHEME


- **A** GREEN BEECH HEDGING (FAGUS SYLVATICA)
- **B** RED HAWTHORN (CRATEAGUS PAULS SCARLET) HALF STANDARD
- **C** WHITE BEAM (SORBUS ARIA LUTESCENS) HALF STANDARD
- **D** SILVER BIRCH (BETULA PENDULA) HALF STANDARD
- **E** GREEN BEECH (FAGUS SYLVATICA) HALF STANDARD
- **F** LAUREL HEDGING (PRUNUS LAUROCERASUS)

NB: LAUREL HEDGING @ 4M FROM ROADSIDE DRAIN SUBJECT TO AGREEMENT WITH SOUTH HOLLAND I.D.B.

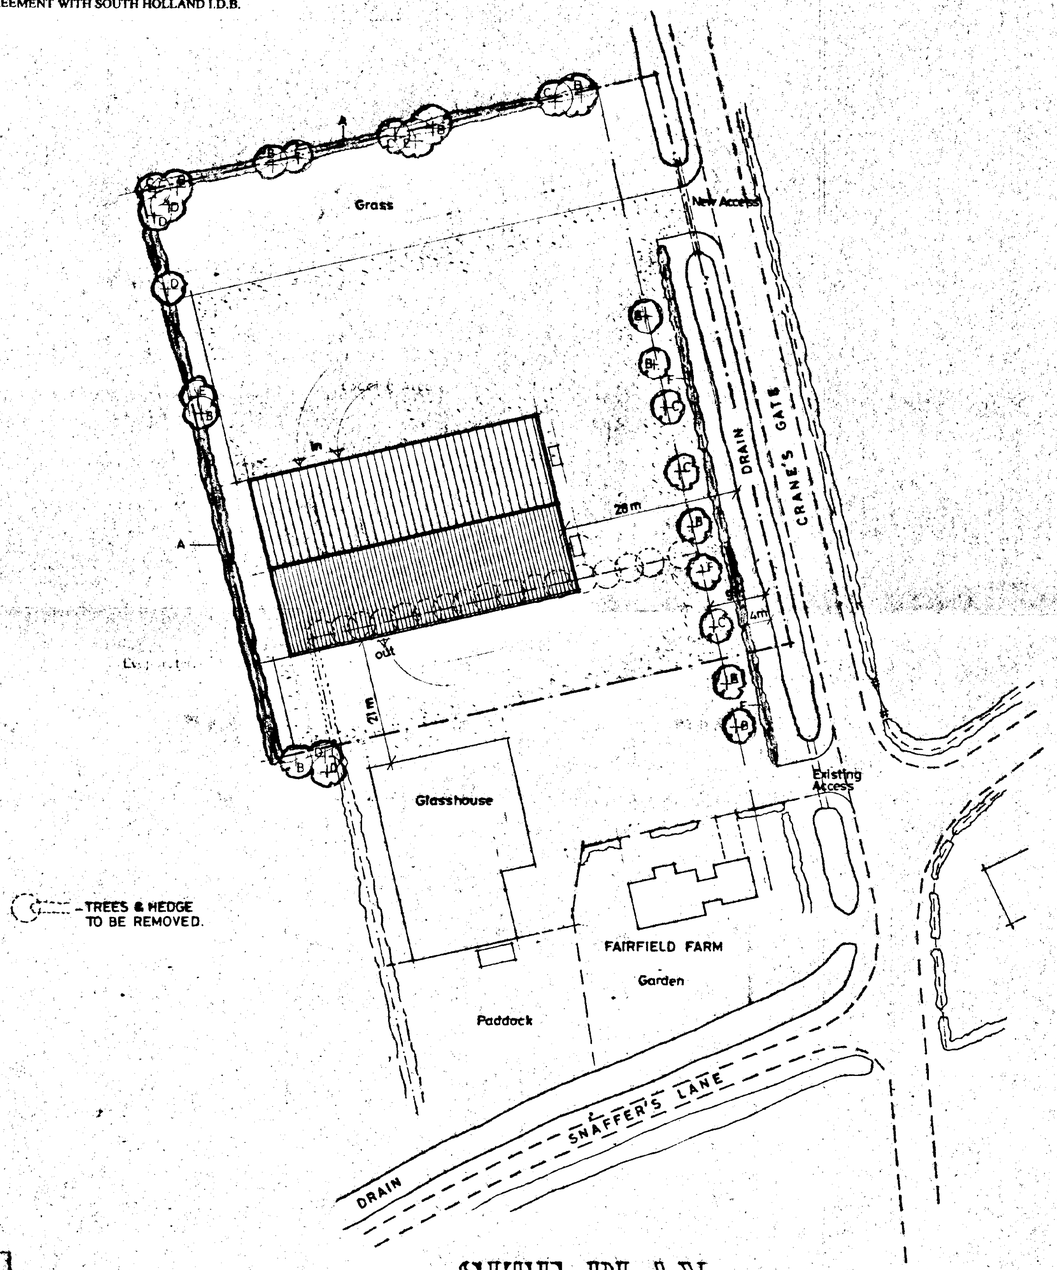

– TREES & HEDGE TO BE REMOVED.

SITE PLAN
SCALE : 1/500

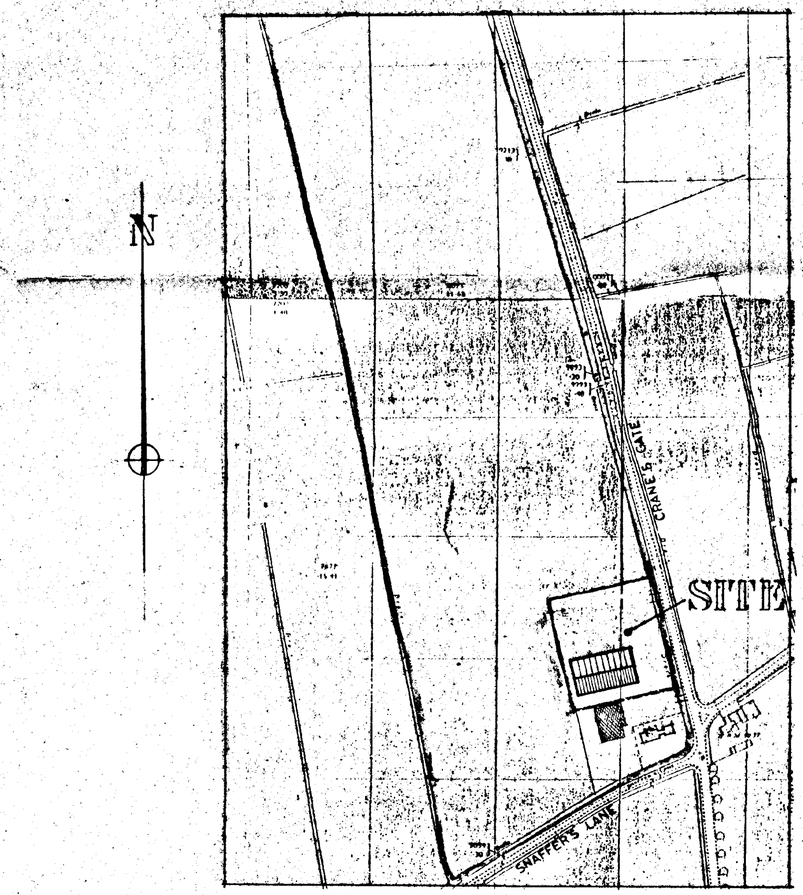

LOCATION PLAN
SCALE : 1/2500

AMENDED PLAN
Ref.

SOUTH HOLLAND DC
HOUSING & PLANNING
03 JUN 1996
Ref. 0231/96.

DETERMINED PLAN

B. 31.5.96. Turn & re-site building.
A. 13.5.96. Tree planting & Access.

G. R. MERCHANT
LENG AMICE, FIWO,
ARCHITECTURAL, STRUCTURAL & LAND DRAINAGE CONSULTANT
TEL: HOLBEACH (01406) 490800

PROJECT:
POTATO STORE
FAIRFIELD FARM
CRANESGATE
WHAPLODE

CLIENT:
L.A. & J. PENNEY & SON

SCALES:	DATE:
AS INDICATED	*MARCH 1996*
G.R.MERCHANT	DRAWING No.: *TMP 2/1.B.*

REVISIONS:
A. B.

DO NOT SCALE FROM THIS DRAWING

This drawing is copyright and must not be altered, traced, photographed or used for any purpose other than that for which it is issued.

The General Contractor is to check all dimensions on site and report discrepancies to the Architect.

All details shown on this drawing including foundations are based upon typical site conditions related to the area. No responsibility can be accepted for abnormal conditions which may be encountered during construction unless reported to the Architect so that design amendments may be considered. Site soil surveys are recommended in respect of foundations to establish specific site conditions before foundations work is undertaken.

8048-1154T