



FRONT

SIDE


REAR

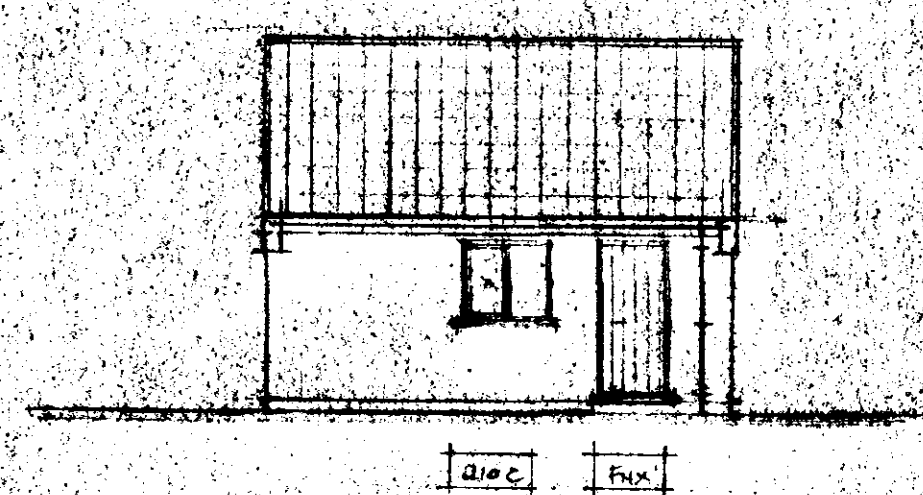



W.C. BATH

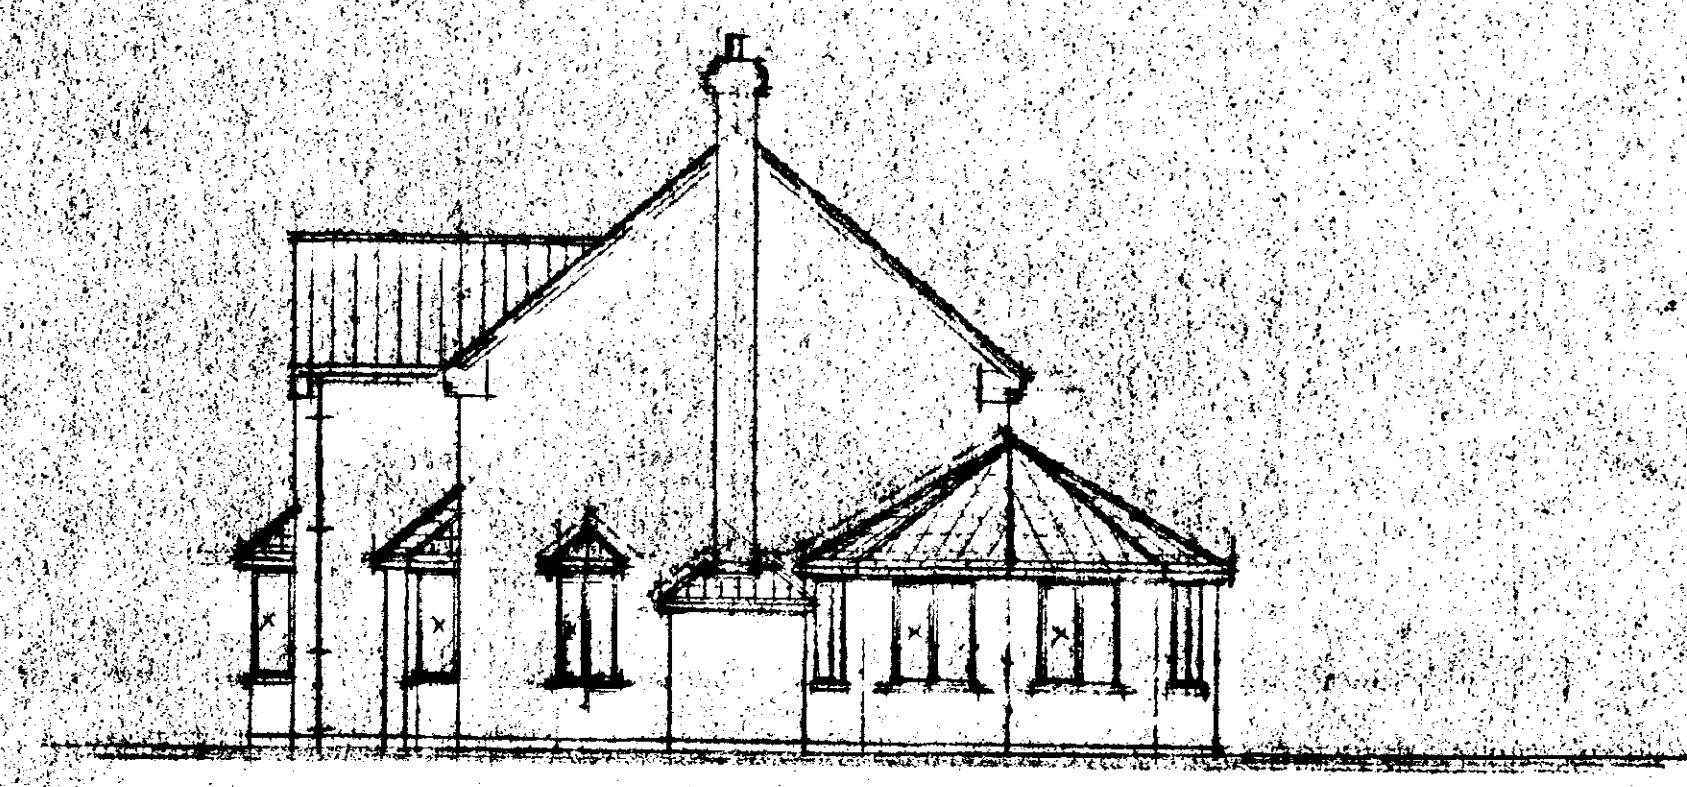

SIDE

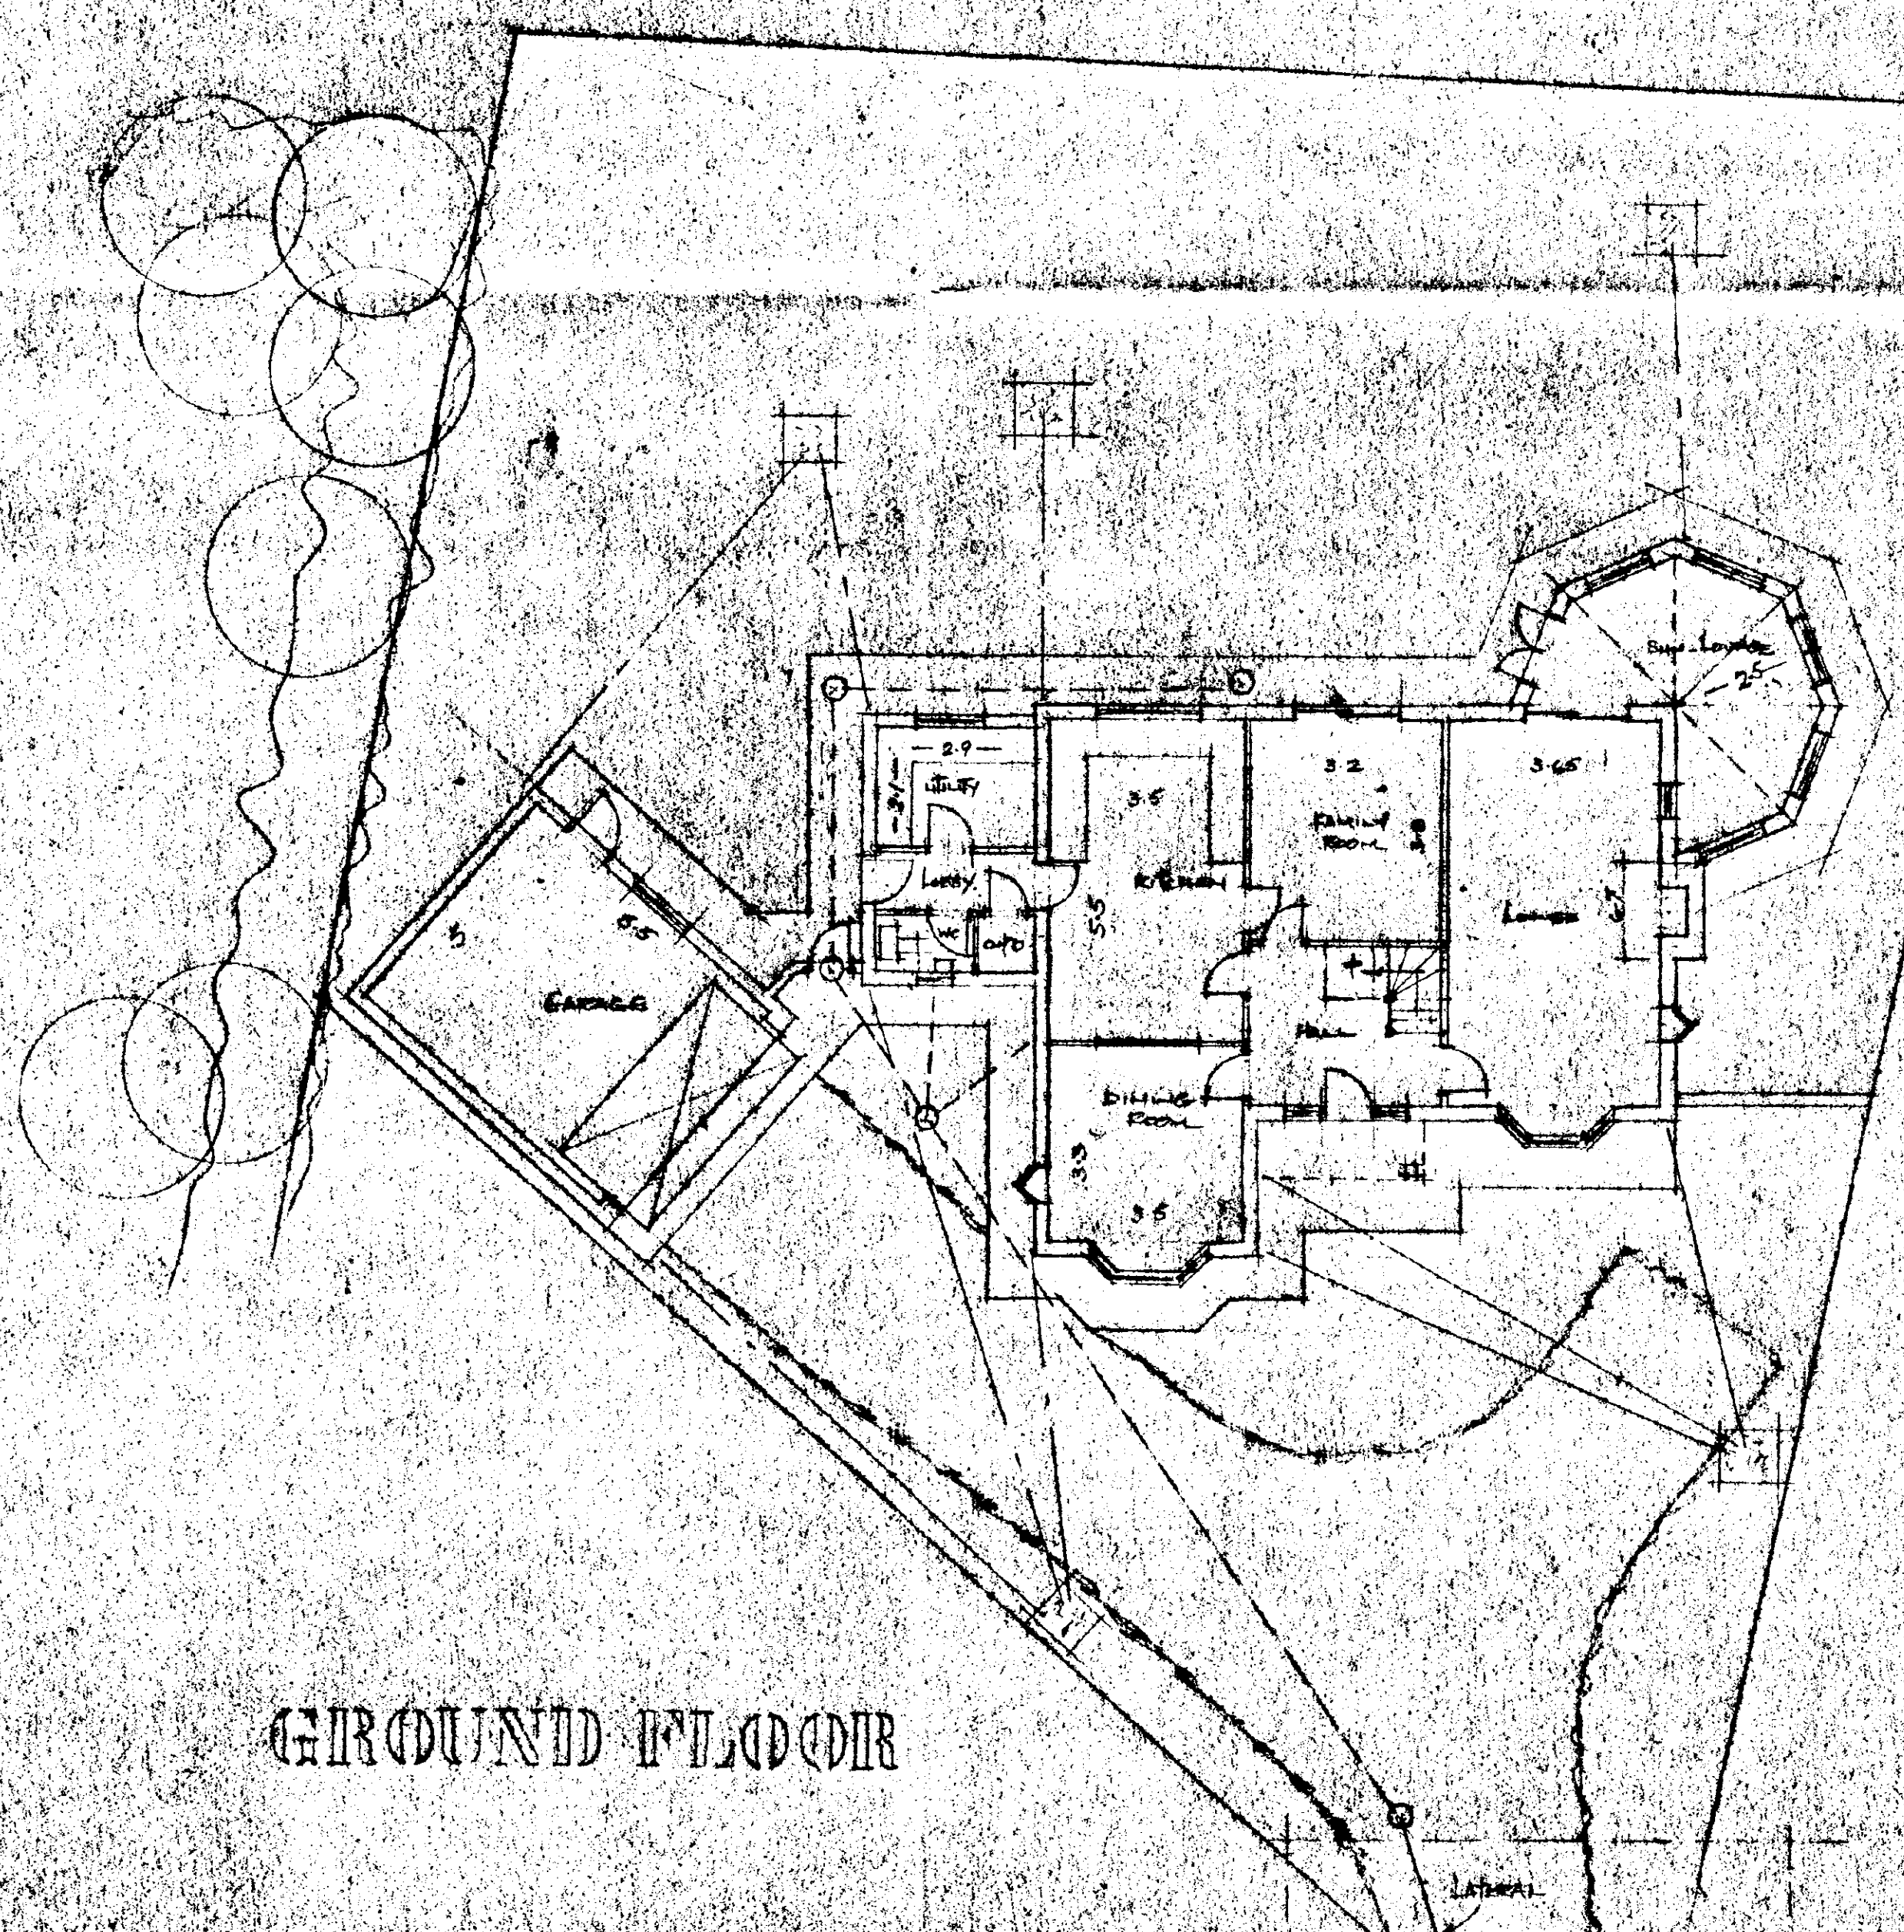

GROUND FLOOR

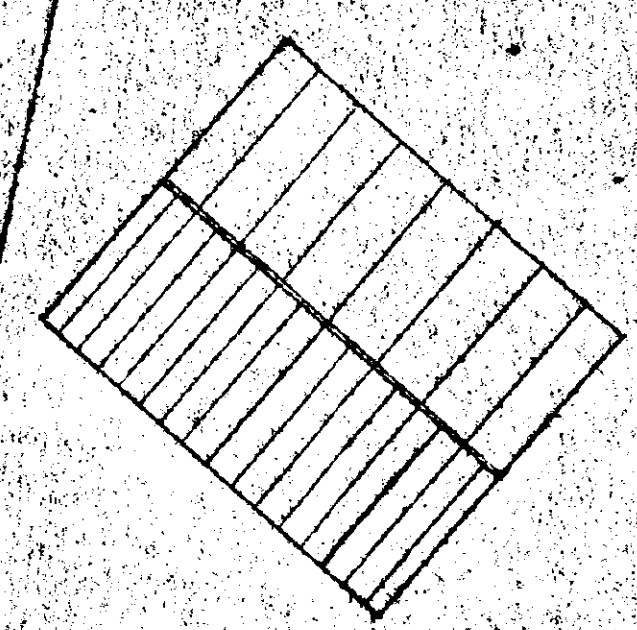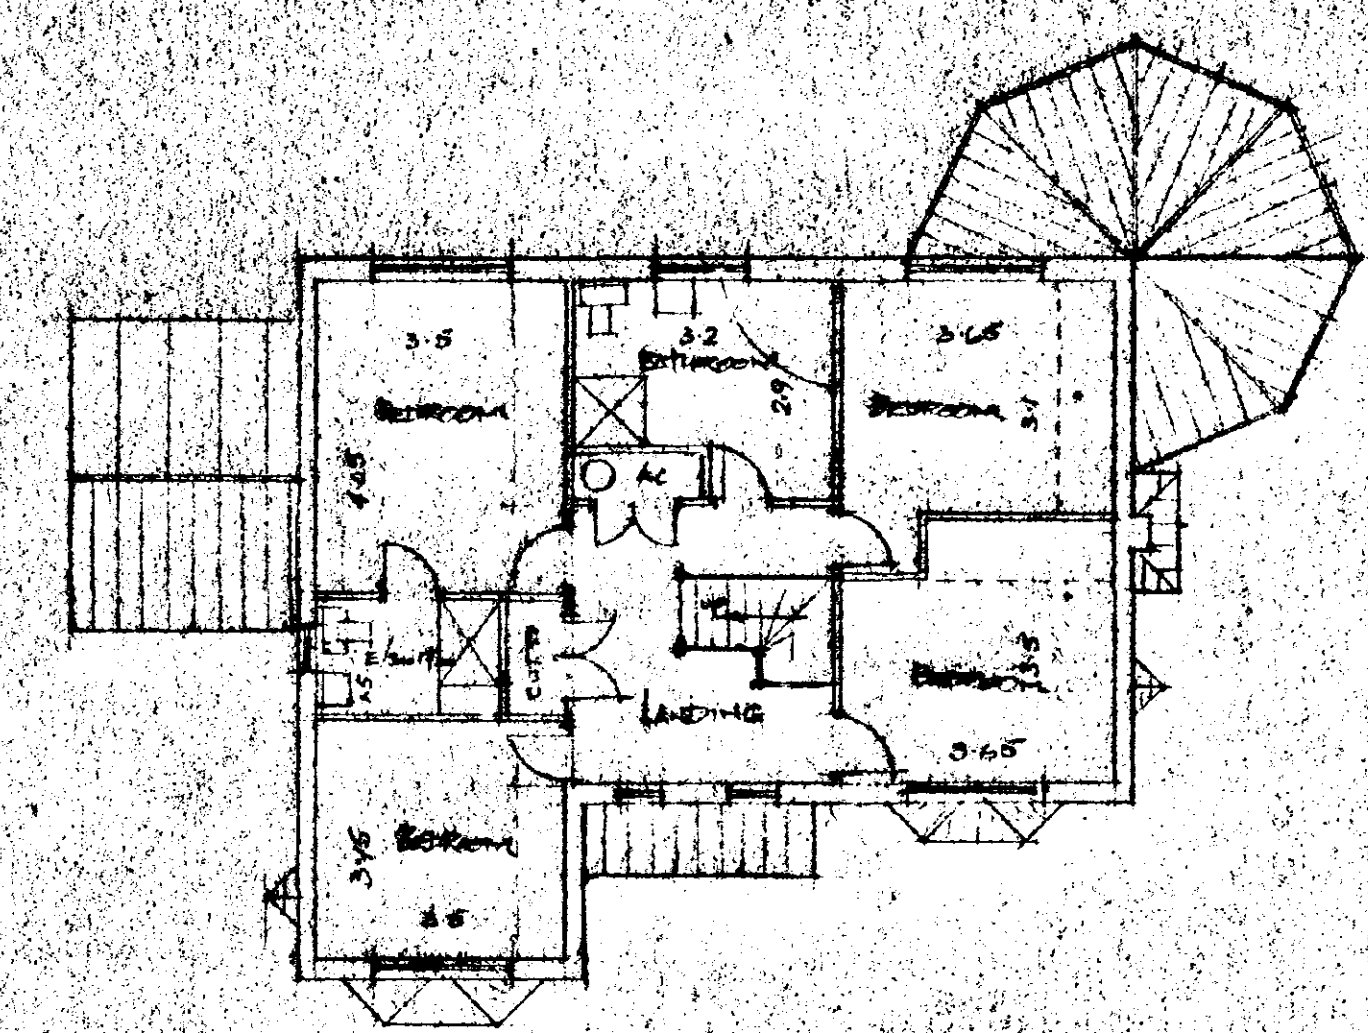

FIRST FLOOR

REVISIONS
Ref. All

SOUTH HOLLAND U.C.
PLAN DEPT.
29 NOV 1934
REF H23/0737/94

G. R. MERCHANT LEUNG AMICE, FIWO, ARCHITECTURAL, STRUCTURAL & LAND DRAINAGE CONSULTANT TEL: HOLBEACH (0408) 490800	
PROJECT: PLOT 5 OFF CHURCHGATE WHAPLODE	
CLIENT: DGM PROPERTIES LTD PODE HOLE SPALDING	
SCALES: 1/100	DATE: JULY 92
G. R. MERCHANT REVISIONS:	
DRAWING No.: DGM-W. 5A	