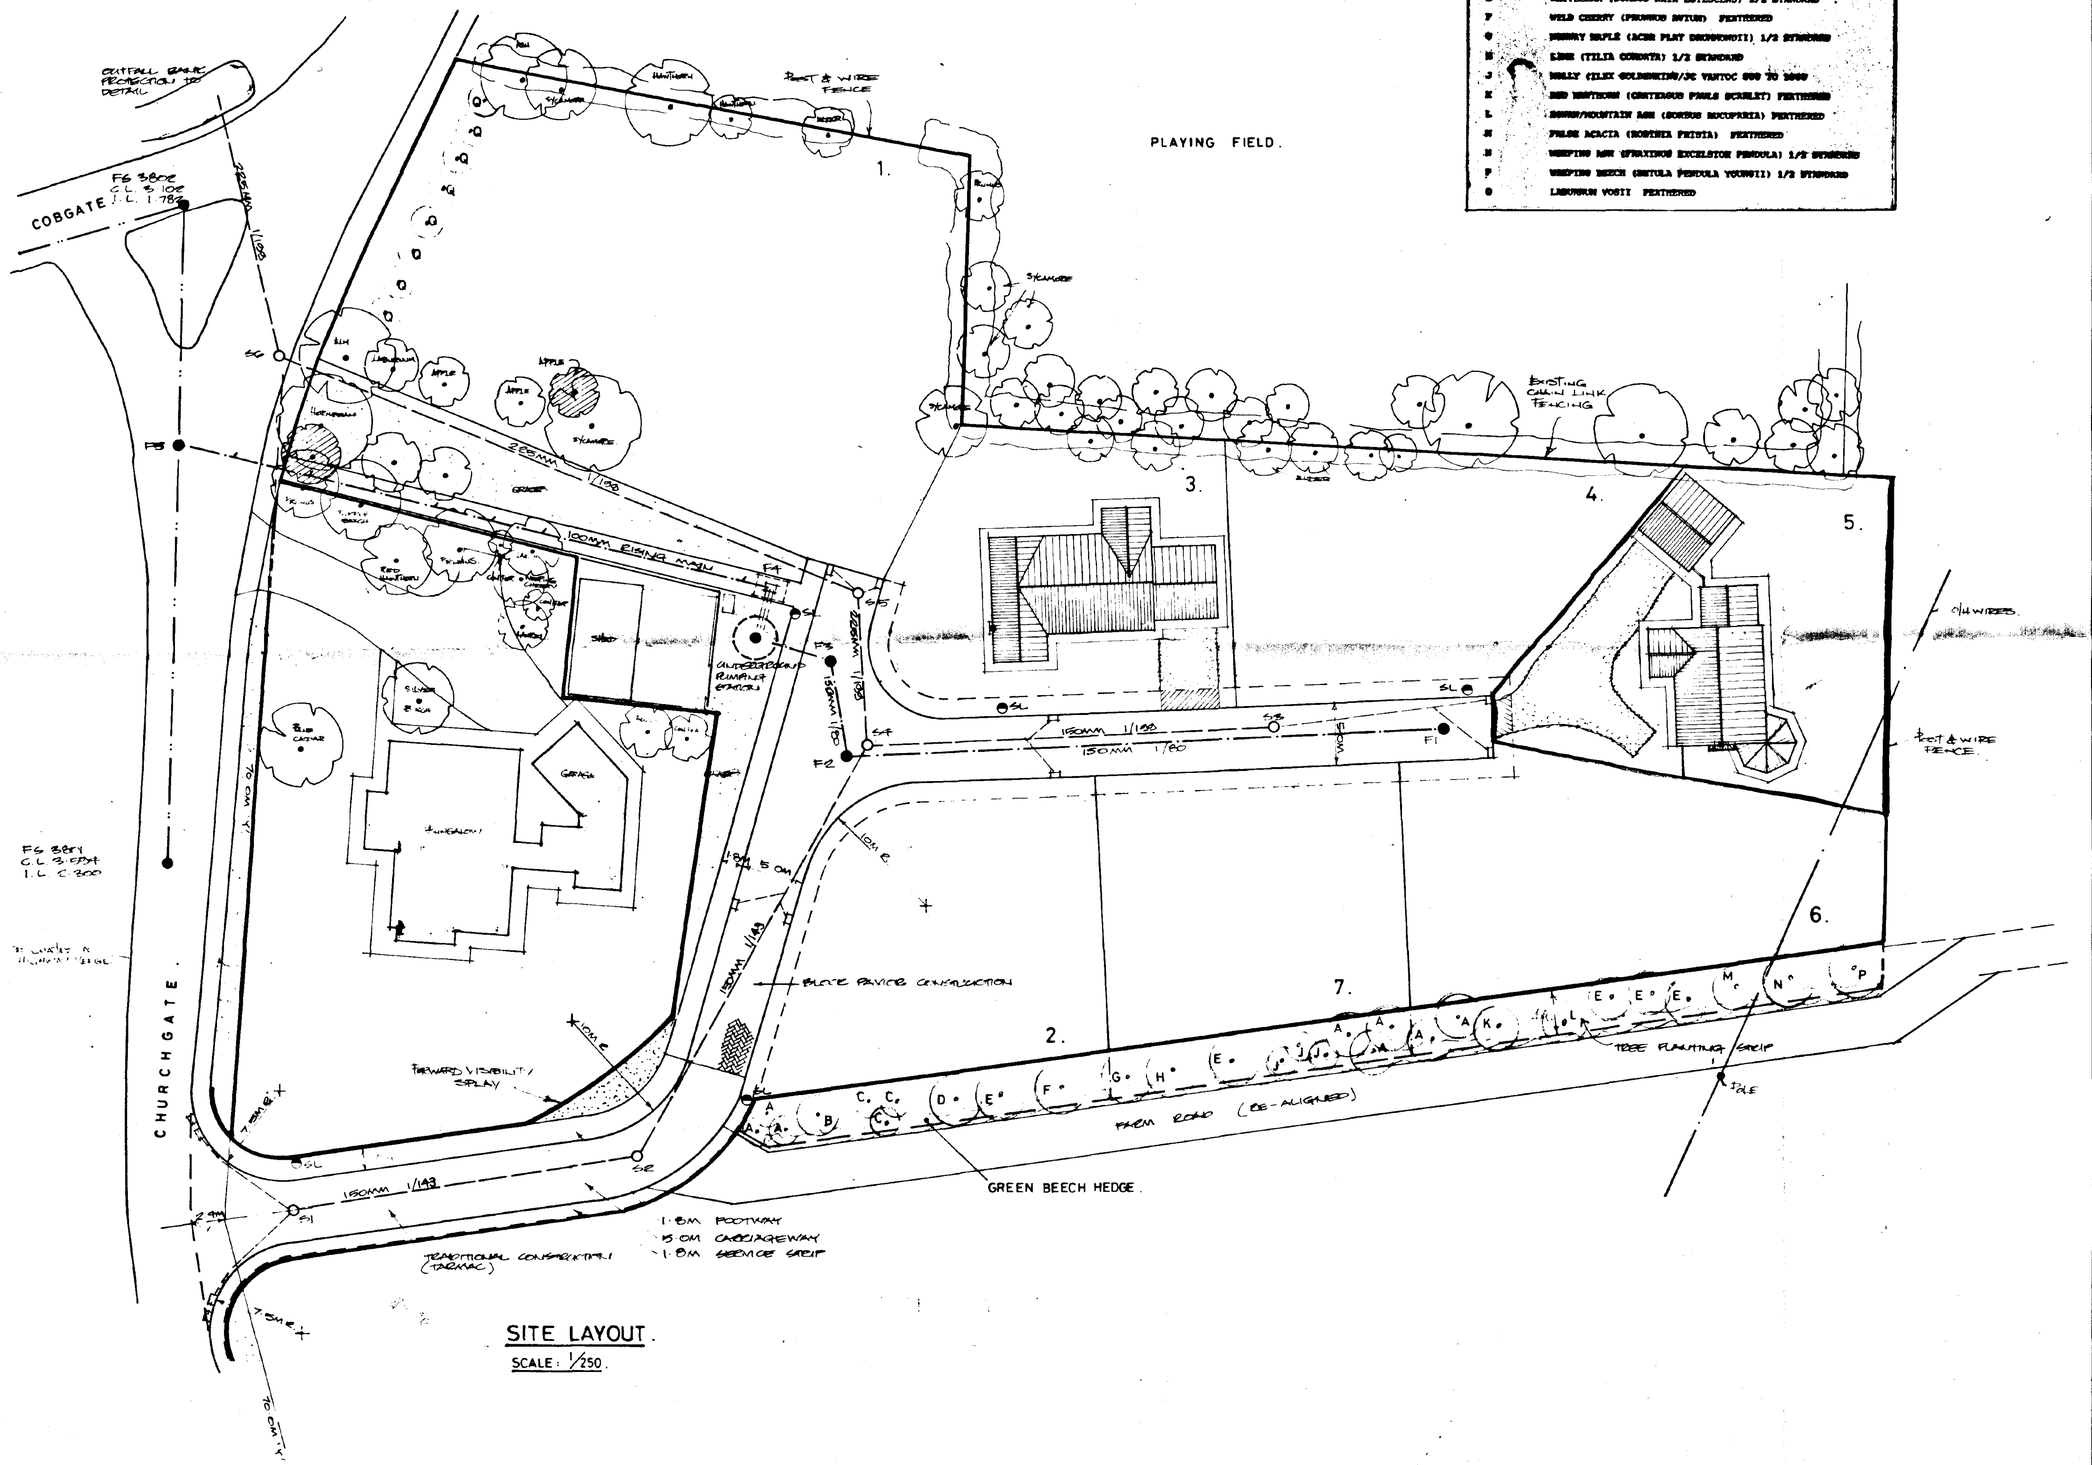

SITE LAYOUT.

SCALE: 1/250.

TREE PLANTING SCHEME

REDGE	GREEN BEECH (FAGUS SYLVATICA) 2+1 BR AT 450MM CENTRES
A	SILVER BIRCH (BETULA PENDULA 1/2 STANDARD
B	PURPLE BEECH (FAGUS SYLVATICA PURPUREA) 1/2 STANDARD
C	FLOWERING CHERRY (PRUNUS HANZAN) FEATHERED
D	CRIMSON KING MAPLE (ACER PLATANOIDES) 1/2 STANDARD
E	WHITEBEAM (SORBUS ARIA LUTESCENS) 1/2 STANDARD
F	WILD CHERRY (PRUNUS AVIUM) FEATHERED
G	NORWAY MAPLE (ACER PLAT DRUMMONDII) 1/2 STANDARD
H	LIME (TILIA CORDATA) 1/2 STANDARD
J	HOLLY (ILEX GOLDENKING/JC VANTOC 800 TO 1000
K	RED HAWTHORN (CRATAEGUS PAUL SCARLET) FEATHERED
L	ROWAN/MOUNTAIN ASH (SORBUS AUCUPARIA) FEATHERED
M	FALSE ACACIA (ROBINIA FRISIA) FEATHERED
N	WEEPING ASH (FRAXINUS EXCELSIOR PENDULA) 1/2 STANDARD
P	WEEPING BEECH (BETULA PENDULA YOUNGII) 1/2 STANDARD
Q	LABURNUM VOSII FEATHERED

NOTE:

ROADS TO BE CONSTRUCTED IN ACCORDANCE WITH THE L.C.C. DEVELOPMENT ROAD LAYOUT GUIDE AND SPECIFICATION AND TO BE ADOPTED

SEWERS TO BE LAID TO COMPLY WITH THE 'SEWERS FOR ADOPTION' THIRD EDITION

—O— SURFACE WATER SEWER

●—·— FOUL SEWER

SURFACE WATER GULLY

SL PUBLIC STREET LIGHT

TREES TO BE REMOVED.

TREE PLANTING - SEE SCHEDULE.

POST & WIRE FENCING BETWEEN PLOTS.

SOUTH HOLLAND D.C.
PLAN DEPT.
28 JUL 1994
REF DETERMINED
PLAN

A. 27.7.94 RESERVED MATTERS PLOTS 3 & 5.

G. R. MERCHANT
I.ENG AMICE, FAWO,
ARCHITECTURAL, STRUCTURAL
& LAND DRAINAGE CONSULTANT
TEL: HOLBEACH (0406) [redacted]. 490800.

PROJECT:
RESIDENTIAL DEVELOPMENT.
OFF CHURCHGATE.
WHAPLODE.

CLIENT:
DGM PROPERTIES LTD.
PODE HOLE.
SPALDING.

SCALES:	DATE:
1/250.	JULY 94.
G.R.MERCHANT.	DRAWING No.: DGM-W.A

REVISIONS:
A.