






FRONT

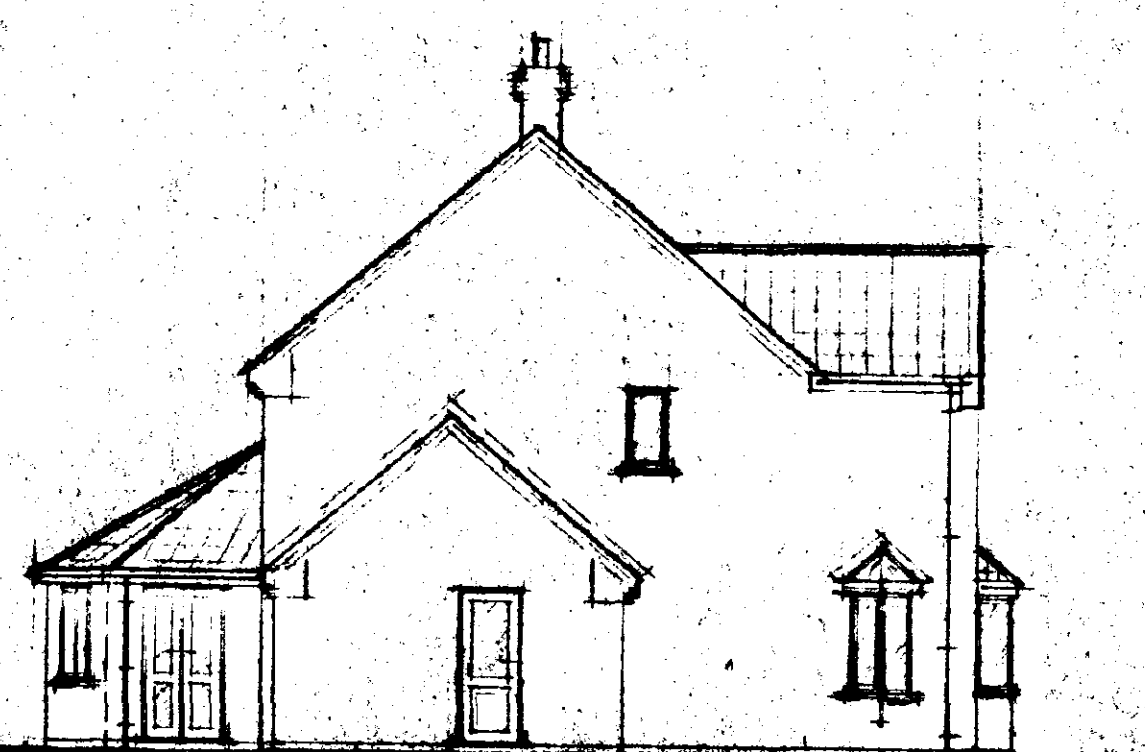


SIDE

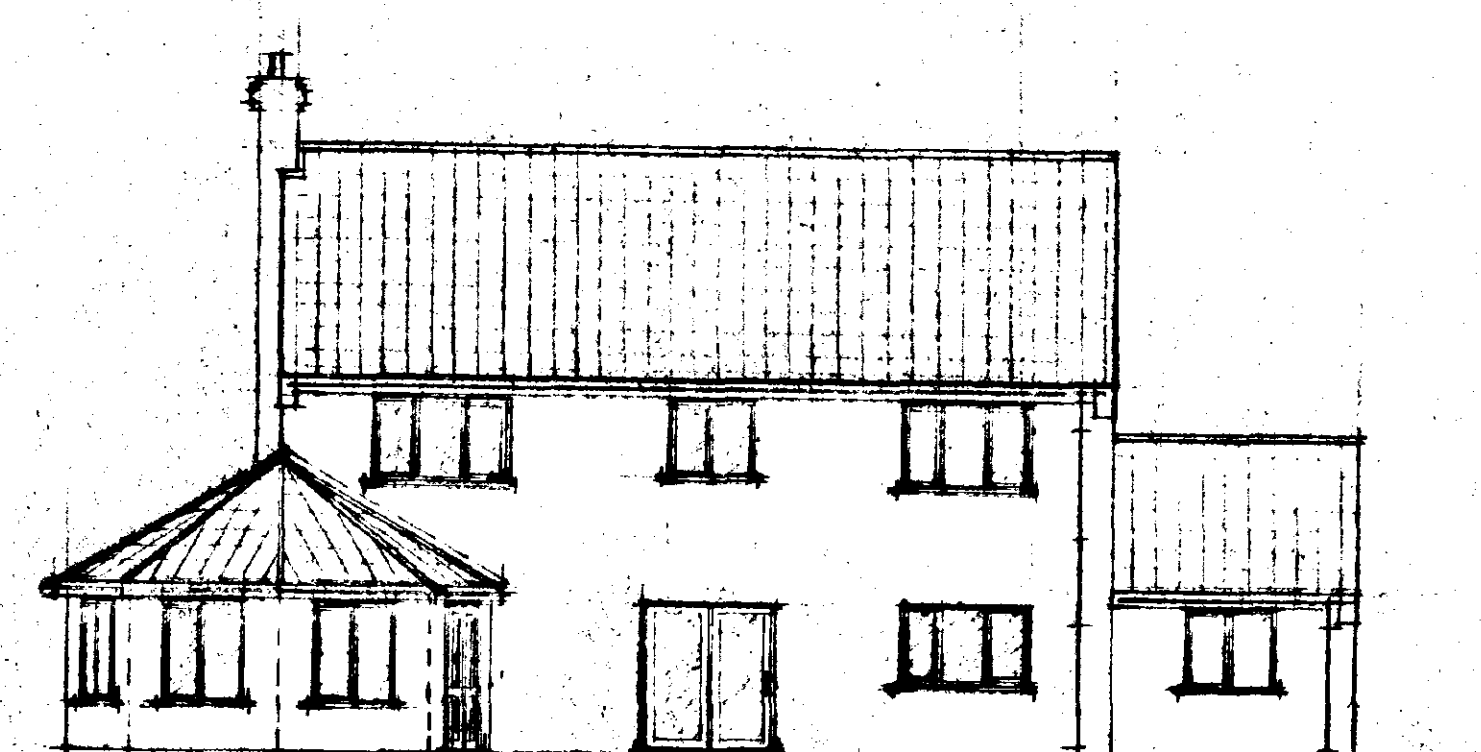


REAR

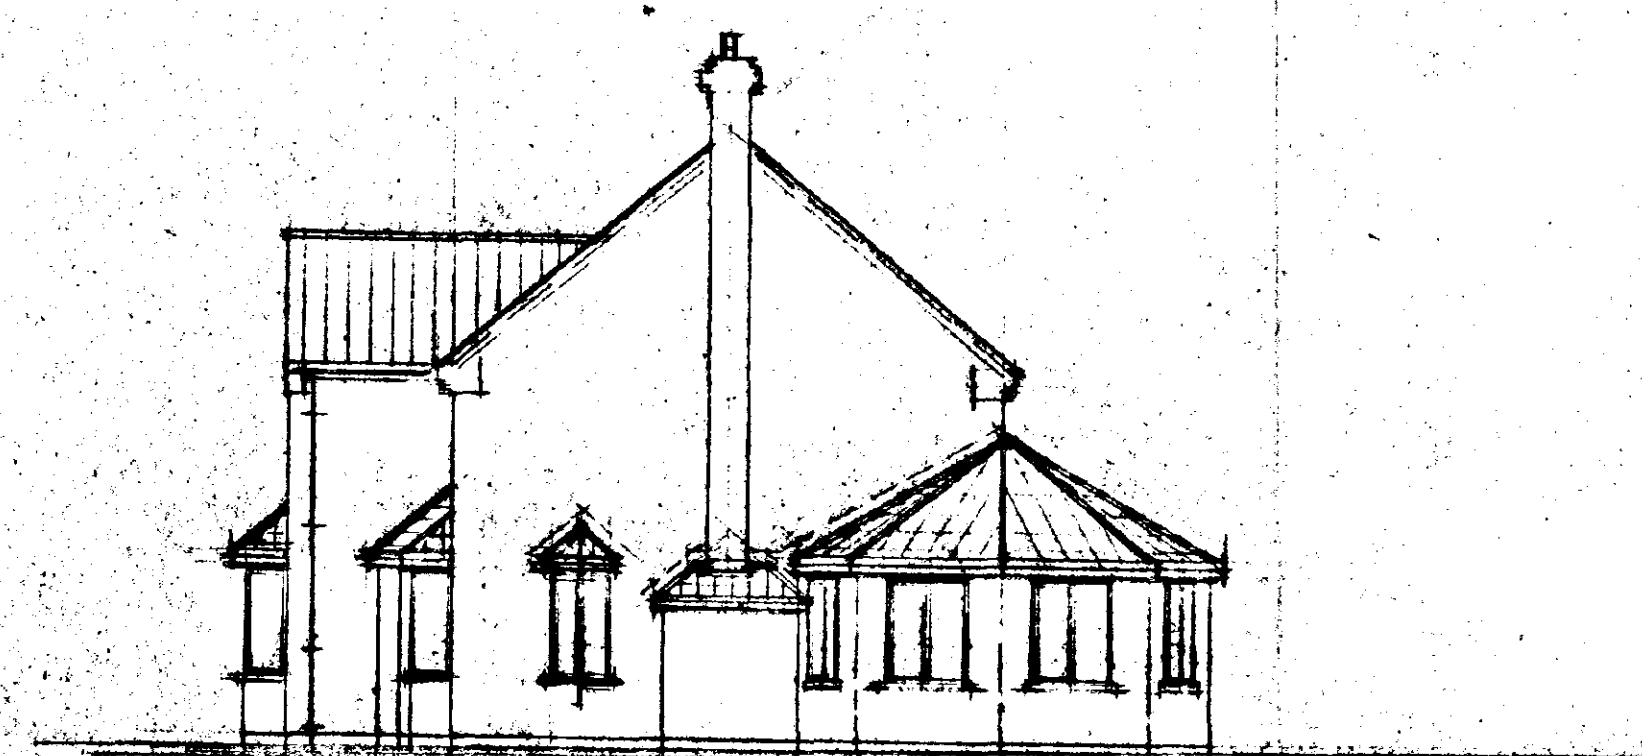

SIDE

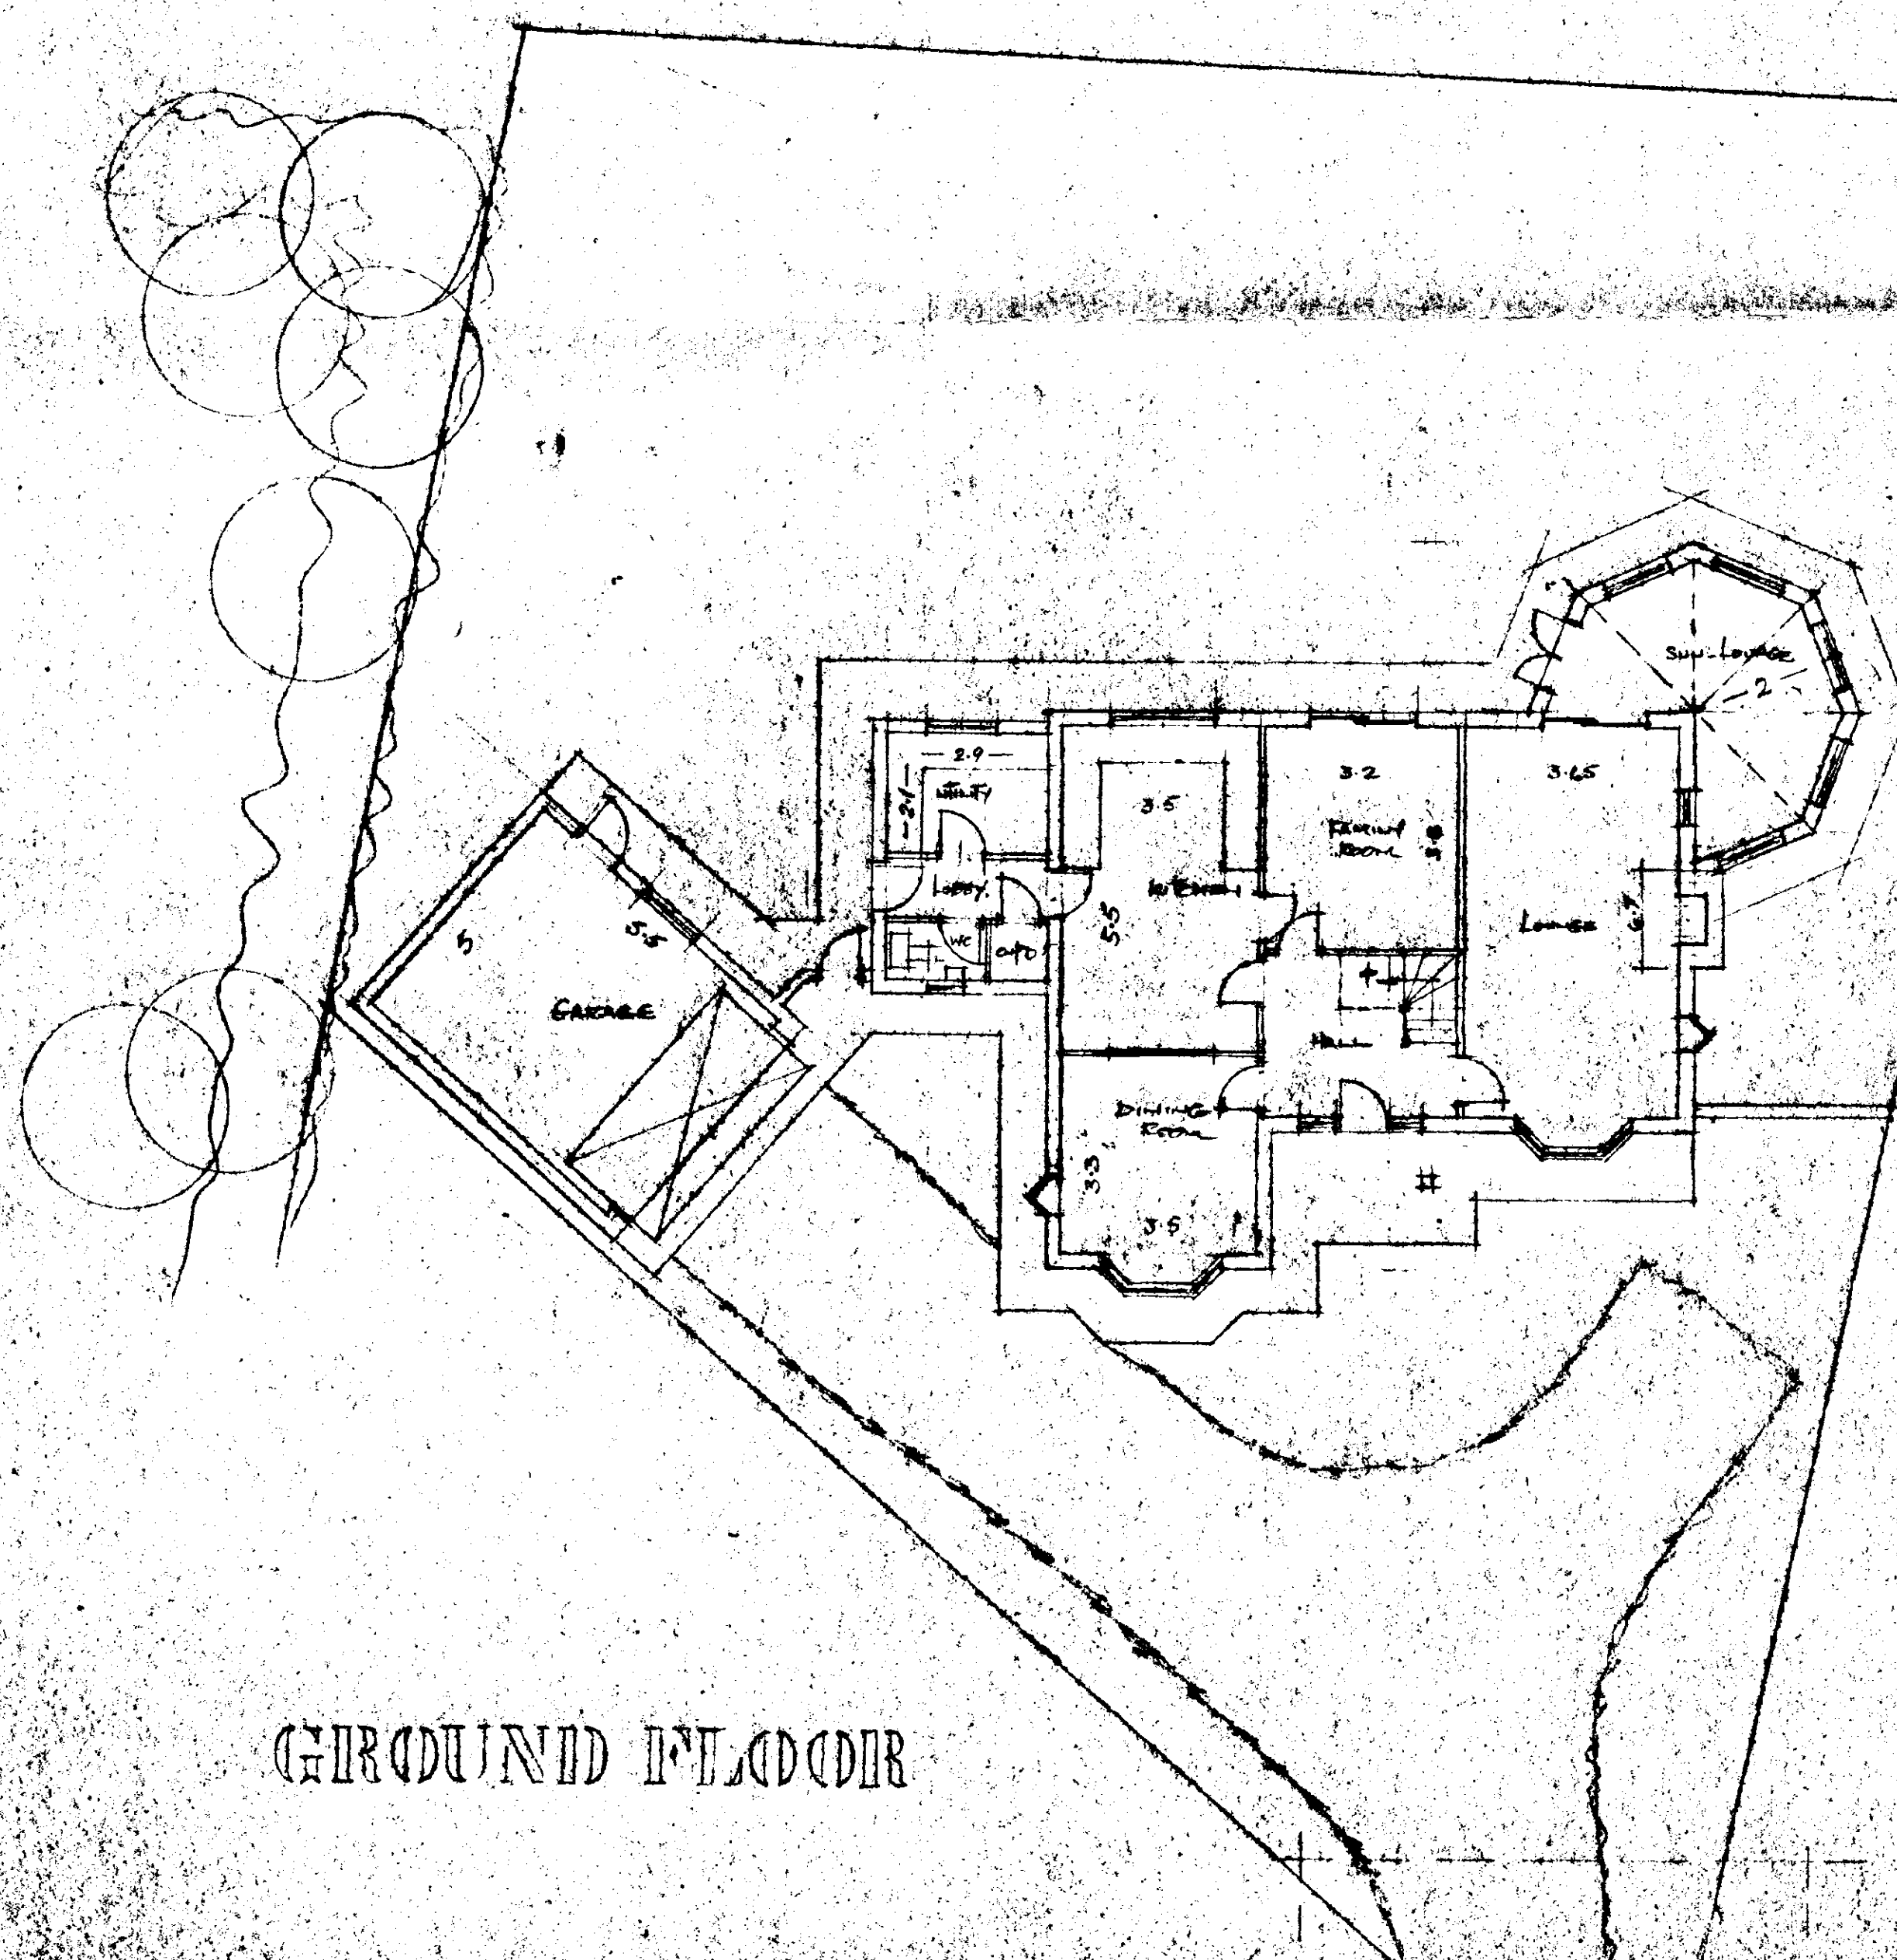

GROUND FLOOR

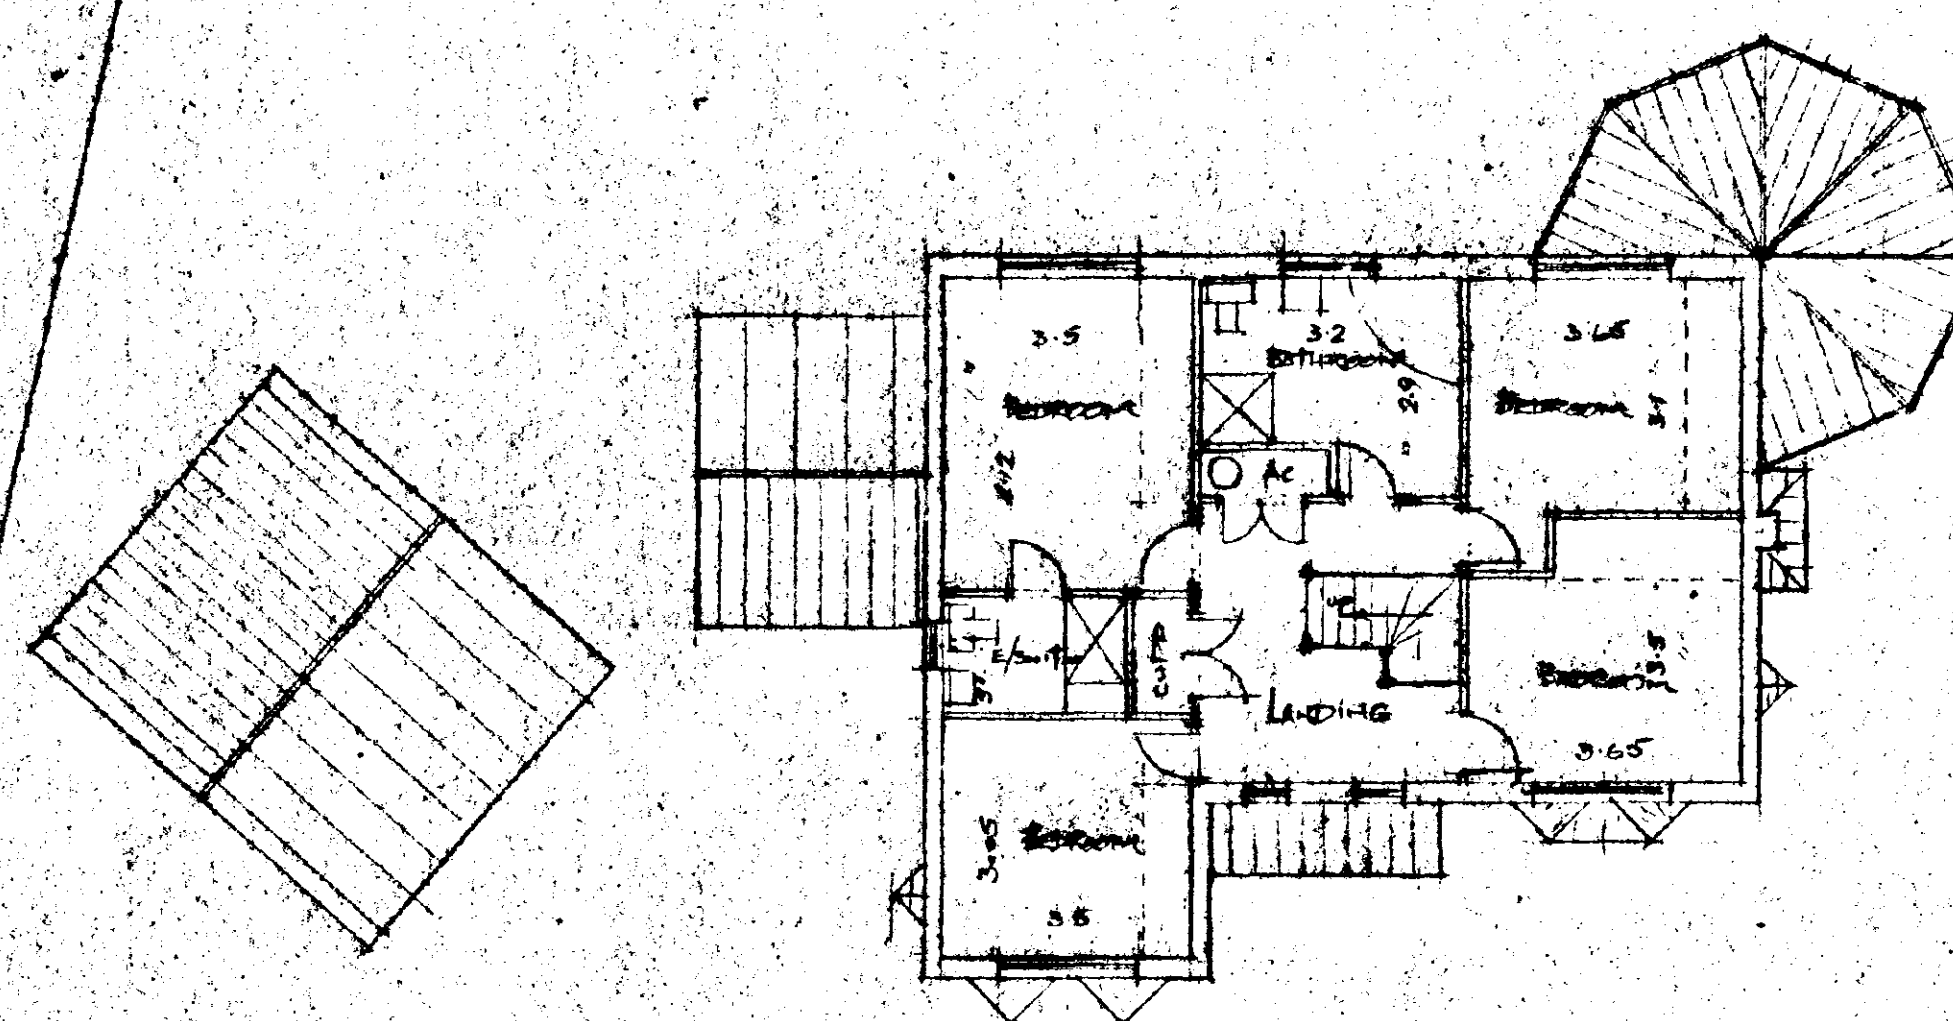

FIRST FLOOR

SOUTH HOLLAND D.C.
PLAN DEPT.
28 JUL 1994
REF...037194...

DETERMINED
PLAN

G. R. MERCHANT
LENG AMICE, FIWO,
ARCHITECTURAL, STRUCTURAL
& LAND DRAINAGE CONSULTANT
TEL: HOLBEACH (0406) 490800 490800

PROJECT:
PLOT 5
OFF CHURCHGATE
WHAPLODE

CLIENT:
DGM PROPERTIES LTD
PODE HOLE
SPALDING

SCALE:
1/100

DATE:
JULY 94

DRAWING No.:
DGM-W-5

REVISIONS:

ACCESS ROAD. TO REQUIREMENTS OF L.C.C. HIGHWAYS DEPT.
5.0M CARRIAGEWAY. 1.8M FOOTPATH.

FOUL DRAINAGE. TO PUBLIC Foul SEWER IN CAVERGATE
SUBJECT TO APPROVAL OF C.H.D.C. TECH. SERVICES DEPT
& CONSENT FROM N.R.A.

ROOF DRAINAGE. to 'on-site' BRICK RUMBLE DRAINWAYS
SUBJECT TO PERMEABILITY TESTS.

SURFACE WATER (ROAD) TO SURFACE WATER SEWER TO OUTFALL
INTO OPEN DYKE IN CORBATE SUBJECT TO APPROVAL
OF S.H.I.D.B.



LOCATION PLAN.
SCALE: 1/2500.

GENERAL LAYOUT.

SOUTH HOLLAND D.C.
PLAN DEPT.
28 JUL 1994
REF 0737/94

**DETERMINED
PLAN**

G. R. MERCHANT
I. ENG AMICE, FAWO,
ARCHITECTURAL, STRUCTURAL
& LAND DRAINAGE CONSULTANT
TEL: HOLBEACH (0406) 490800

PROJECT:

RESIDENTIAL DEVELOPMENT.
LAND OFF CHURCH GATE.
WHAPLODE.

CLIENT:

DGM PROPERTIES LTD
DOZENS BANK.
PEDE HOLE.
SPALDING.
Lincs.

SCALES:
AS INDICATED

DATE: July 1994

G. R. MERCHANT.

DRAWING No.:
DGM W (GL)

REVISIONS: