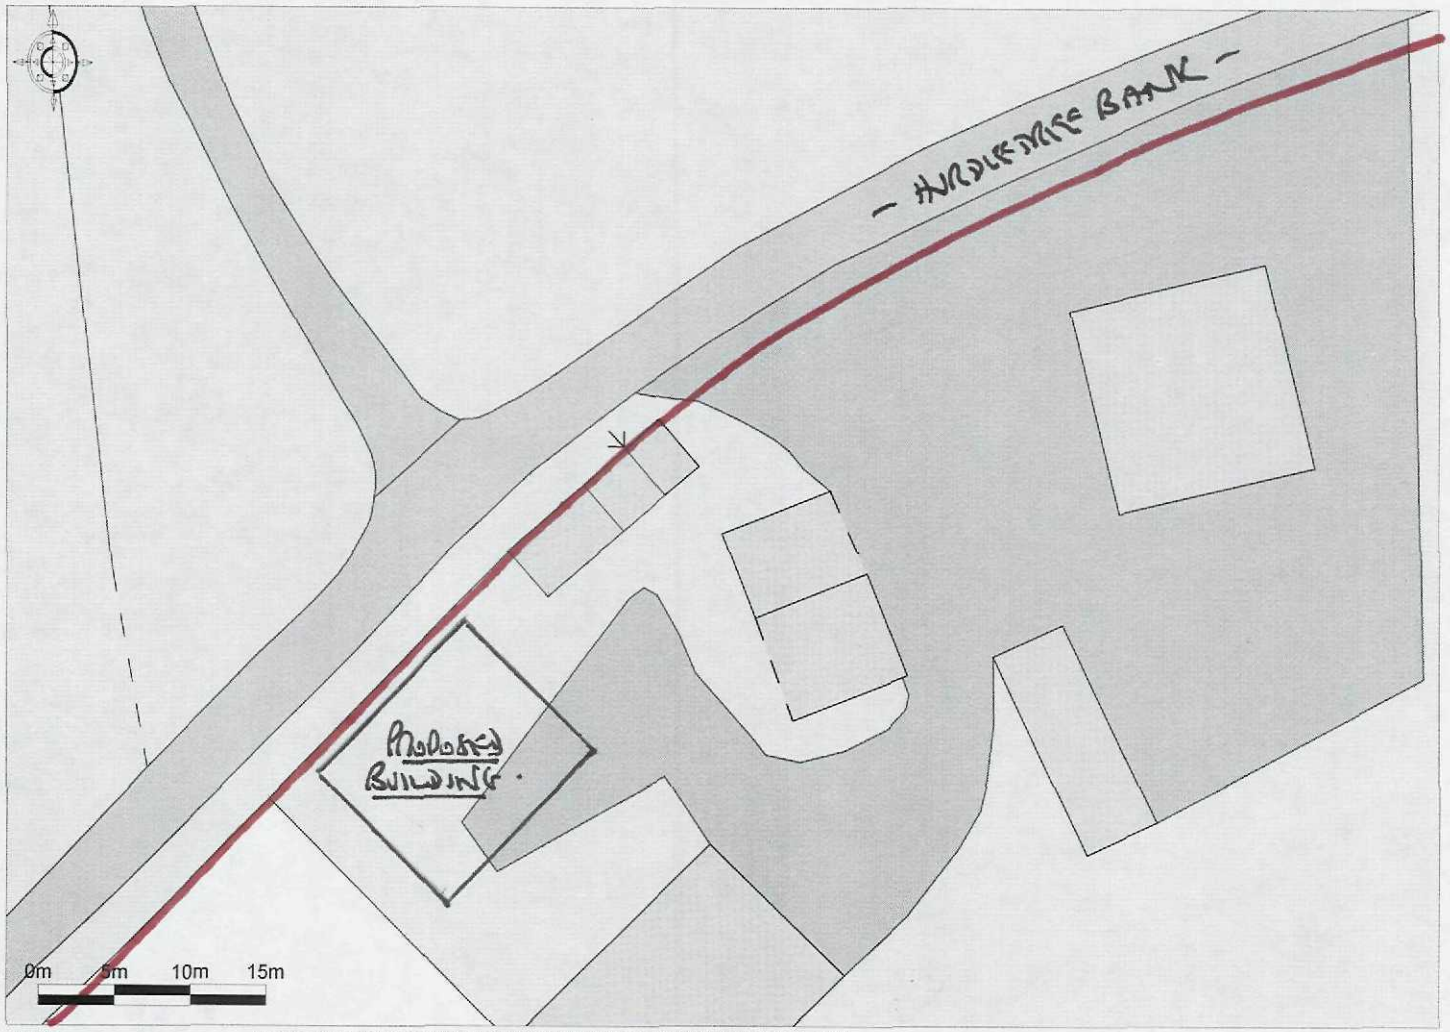



Ordnance Survey © Crown Copyright 2015. All rights reserved. Licence number 100022432. Plotted Scale - 1:500

Promap®

BLOCK PLAN :- PROPOSED AGRICULTURAL MACHINERY STORE AT ASHTREE FARM. HUNDLEMERE BANK WINMARLEIGH ST CATHERINES. PR3 6SA.