Ordnance Survey®
Superplan Data®

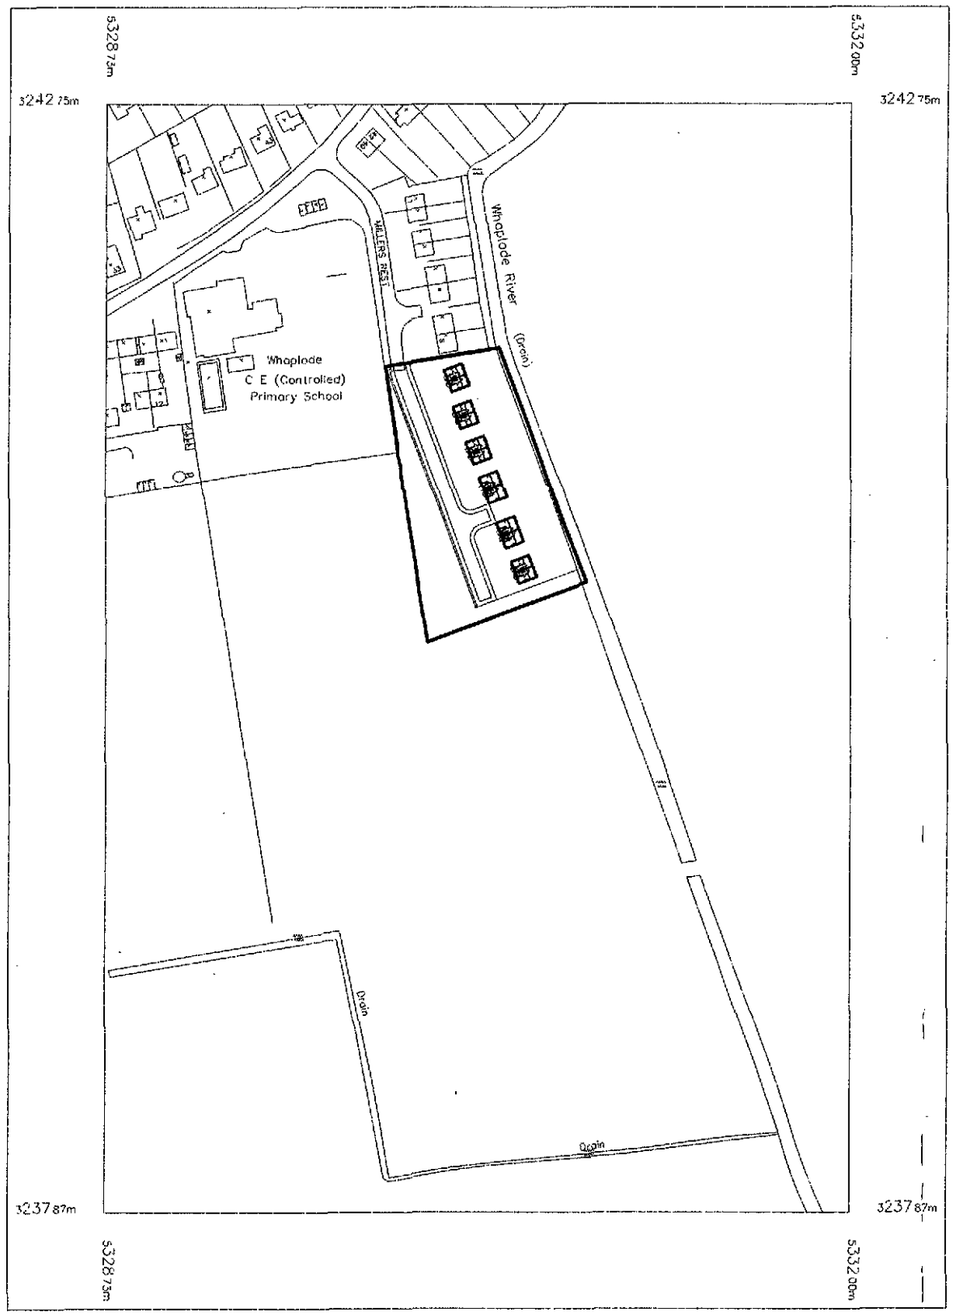

© Crown Copyright 2005
Reproduction in whole or in part is prohibited
without the prior permission of Ordnance Survey.

metres
0 25 50 100

Notes

1. All dimensions are to be verified on site by the GENERAL CONTRACTOR and ANY DISCREPANCIES brought to the attention of the Architect prior to commencing work or setting out or preparing shop drawings.
2. Drawings are not to be scaled. Work to figured dimensions only.
3. © copyright SAUNDERS BOSTON LIMITED. All rights reserved. This drawing remains the property of SAUNDERS BOSTON LIMITED at all times and may not be reproduced or copied in whole or in part without their prior written consent.
4. This drawing and related specifications are for use only in the stated location.

SHDC
Planning & Development
22 SEP 2009
Ref: 0747-09

BUILDING CONTROL ISSUE

Revisions

Saunders Boston

Client: Longhurst Housing Association

Project: Millers Rest, Whaplode

Drawing: Location Plan

Scale: 1:2500 @ A3

Drawn: JHM

Date: Jan 09

Dwg No: 866-WD-003

Revision: