


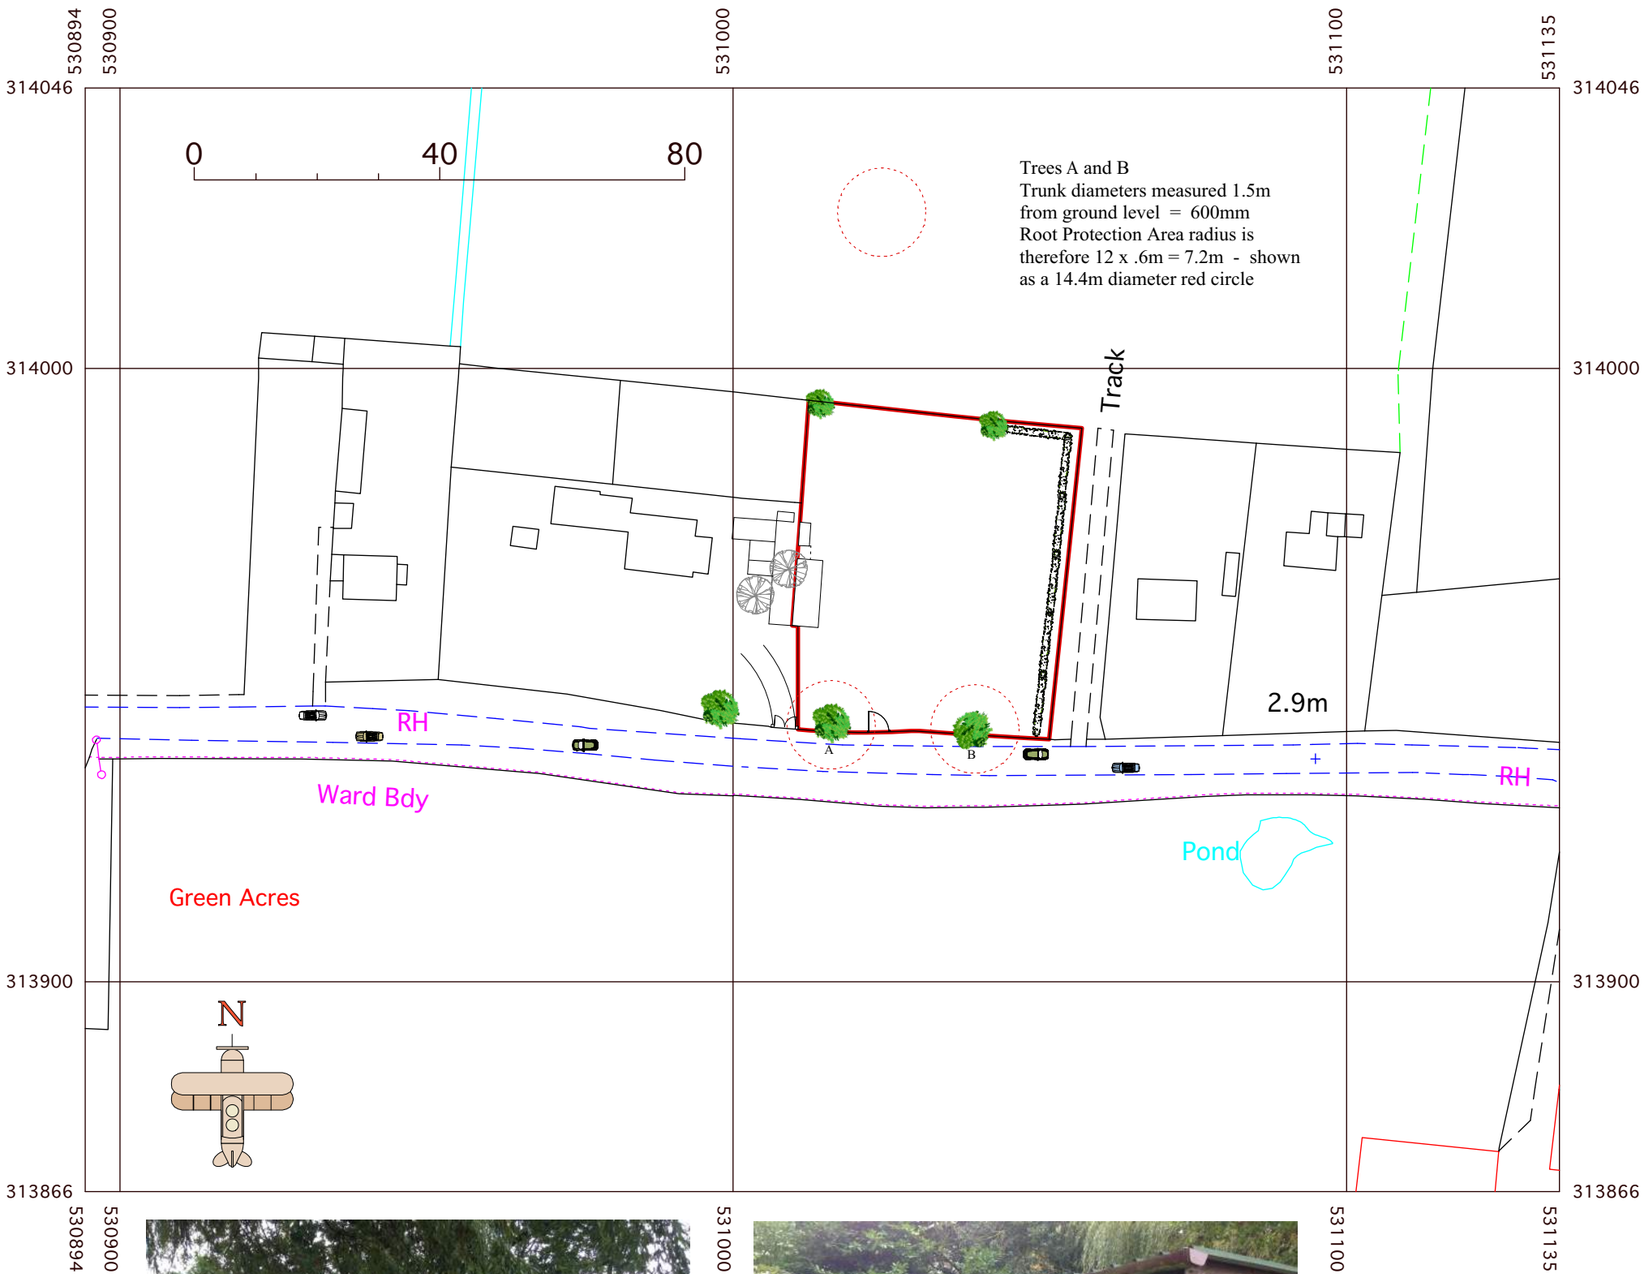





Road Frontage





Existing Kennels to be retained

John Dickie Associates
Chartered Building Engineers
5, Victor Way, Cherry Holt Road, Bourne,
Lincs PE10 9PT
Tel 07778 297733 jda@ndirect.co.uk

Proposed Dwelling
at
Homelands,
Eugate Road,
Whaplode Drove,
Spalding
Lincs
PE12 0SP

Drawing Title : Proposed Site Survey

Client : Mr S. Jeffs

Date July 2017

Scale 1 to 1000 at A3

Drawing No JDA/2013/175.Sur.001