




REAR (SOUTH EAST)

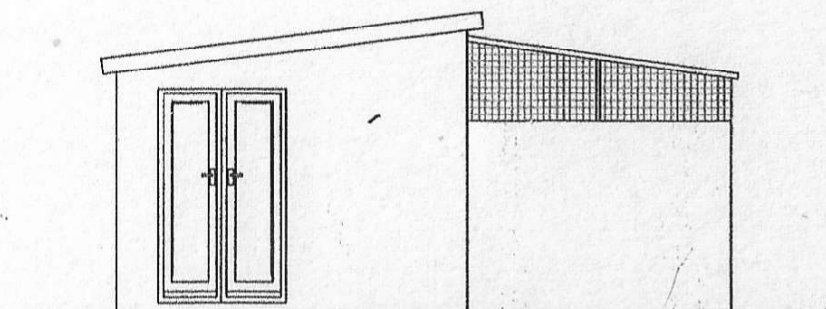

SIDE (NORTH EAST)

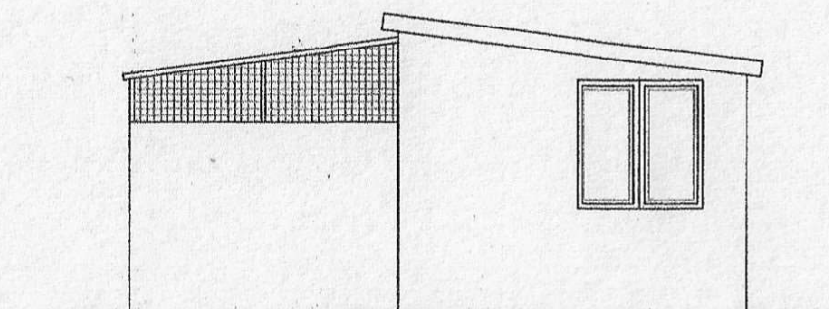

SIDE (SOUTH WEST)

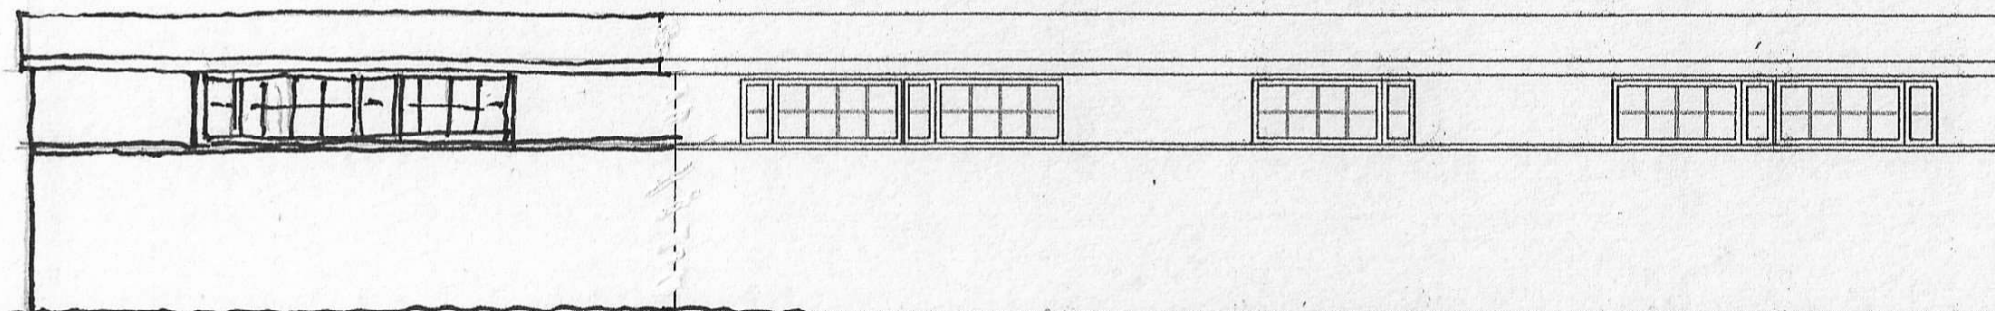

FRONT (NORTH WEST)

SCALE 1:100
@ A4

ba
brand
associates
architects
2A Dartford Road
March PE15 8AB
tel [01354] 653 818
fax [01354] 651 951
mail@brand-associates.net

KENNELS THE MELROSE DOWSDALE BANK SHEPEAU STOW PE12 0TZ
MUNDICAO KENNELS
KENNELS 1 & 2 ELEVATIONS
1:50 : NEM : NOV.18 MUN.18 : 2.1 : A

REVISIONS
A- 4 Kennels added
June 2021