


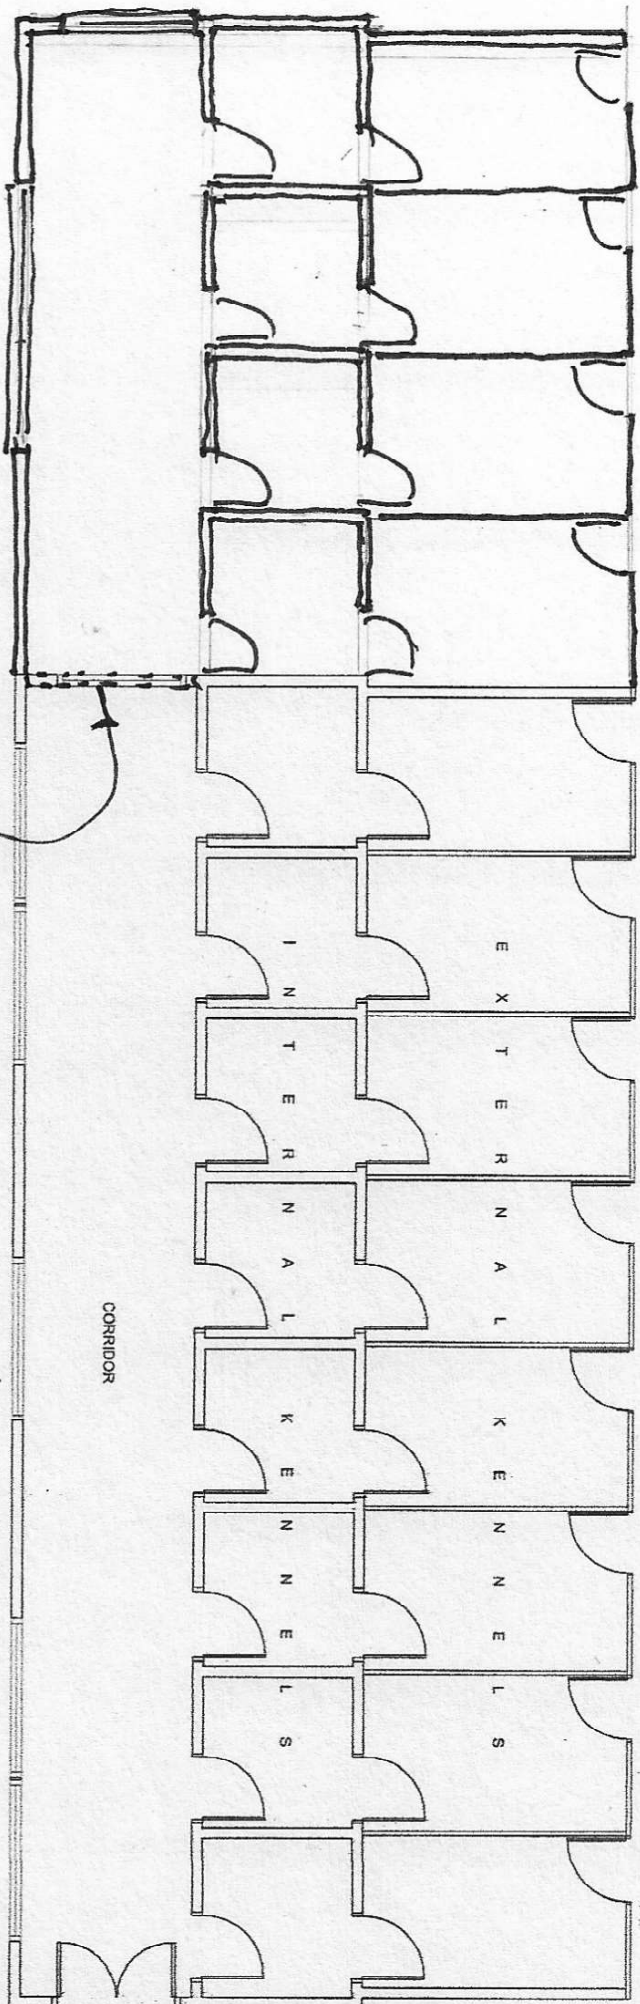


SCALE 1:100  
@ A4


|   |                                                                     |
|---|---------------------------------------------------------------------|
| <b>brand</b><br>associates<br>architects<br>2A Dartford Road<br>Marsh PE15 8AB<br>tel 01354 653 818<br>fax 01354 651 951<br>mail@brand-associates.net | KENNELS<br>THE MELROSE<br>DOWSDALE BANK<br>SHEPFAU STOW<br>PE12 0TZ |
|   | MUNDICAO KENNELS                                                    |
|   | KENNELS 1 & 2 PLANS                                                 |
|   | 1:2 : MEM : NOV/18<br>MUN.18 : 2 : <b>A</b>                         |

REVISIONS


A - 4 kennels added.  
June 2021

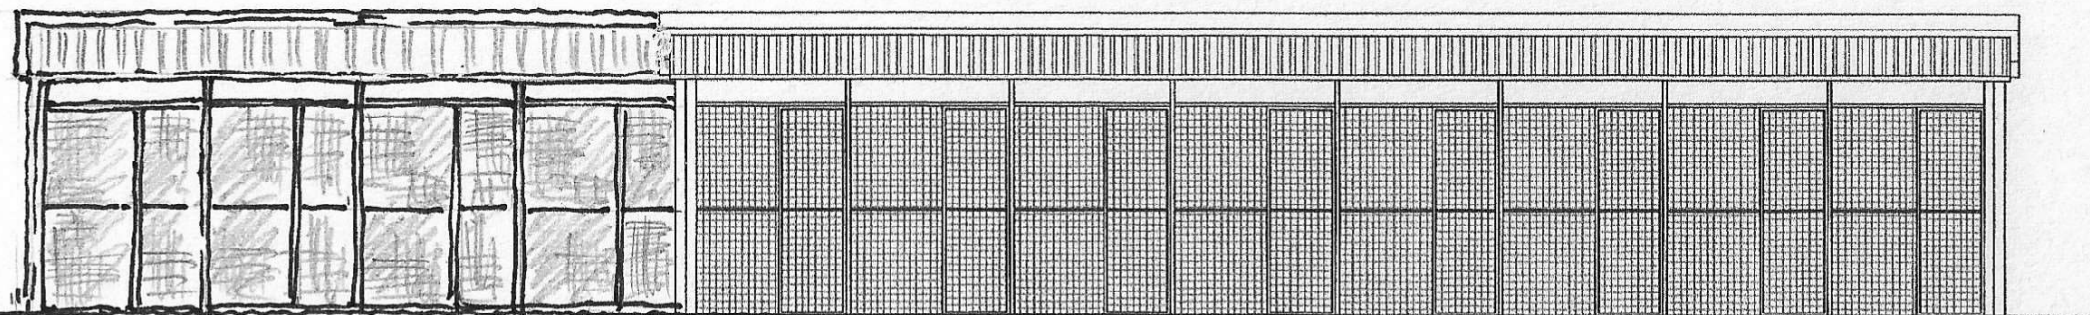


REAR (SOUTH EAST)

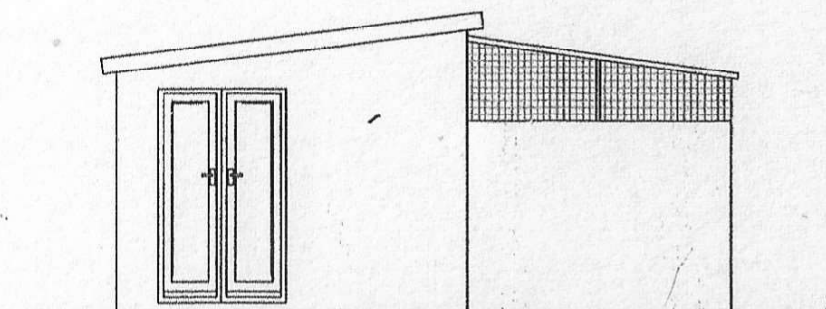

SIDE (NORTH EAST)

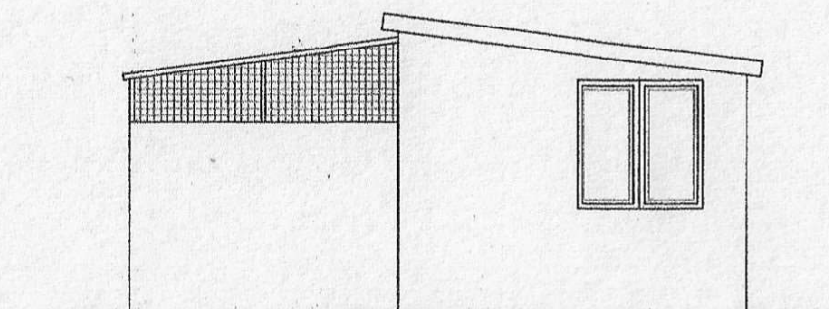

SIDE (SOUTH WEST)

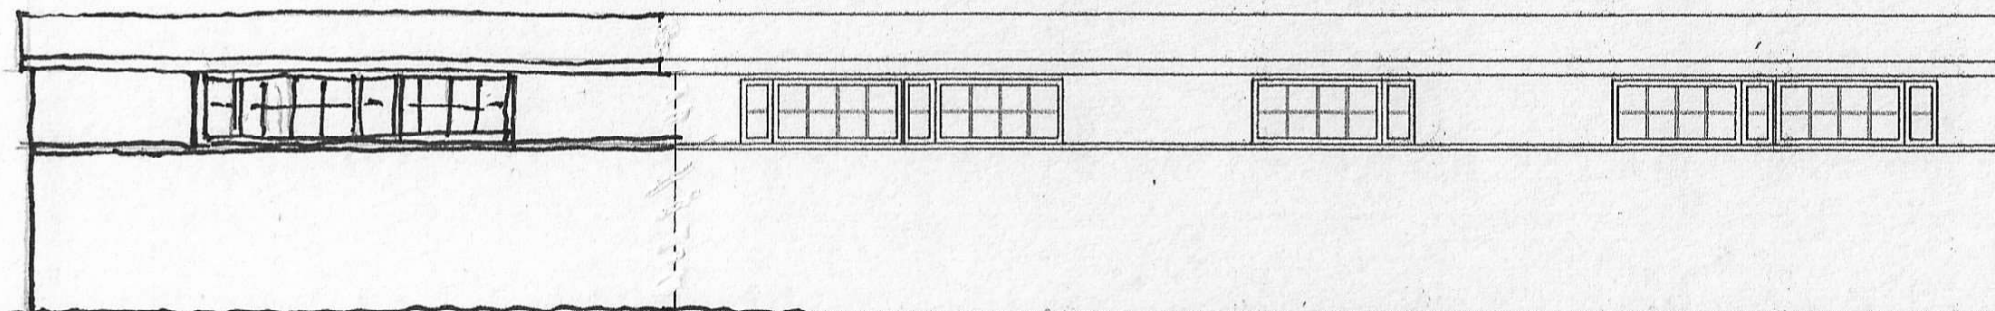

FRONT (NORTH WEST)

SCALE 1:100  
@ A4

**ba**  
brand  
associates  
architects  
2A Dartford Road  
March PE15 8AB  
tel [01354] 653 818  
fax [01354] 651 951  
mail@brand-associates.net

|                                                                     |
|---------------------------------------------------------------------|
| KENNELS<br>THE MELROSE<br>DOWSDALE BANK<br>SHEPEAU STOW<br>PE12 0TZ |
| MUNDICAO KENNELS                                                    |
| KENNELS 1 & 2<br>ELEVATIONS                                         |
| 1:50 : NEM : NOV.18<br>MUN.18 : 2.1 : A                             |

REVISIONS  
A- 4 Kennels added  
June 2021