


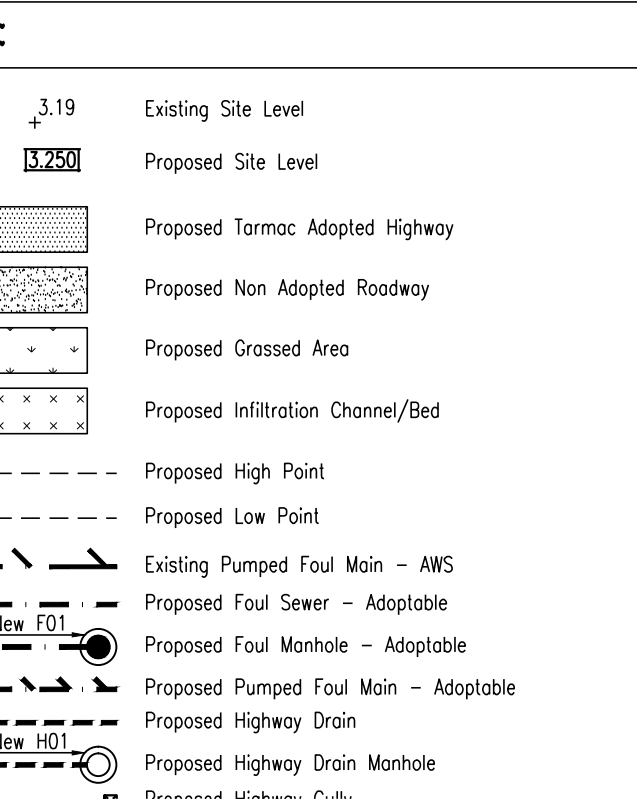

Rev	Date	Remarks
Status		
 SIDEBOTTOM RICHARDSON CHENG LTD 15 High Street, Spalding, Lincs. PE11 1HE Tel 01775 123060 Fax 01775 123059 Email enquiries@sidebottom.co.uk		
CONSULTING STRUCTURAL AND CIVIL ENGINEERS		
Project	Proposed Residential Development off High Road Whaplole, Spalding, Lincs. For D Brown Builders	
Title	Proposed Site Layout	
Date	Nov '15	Scale 1:250 @ A0, 1:500 @ A2
Drawn	MP	Checked
Design	SR	File Name 2615-11