


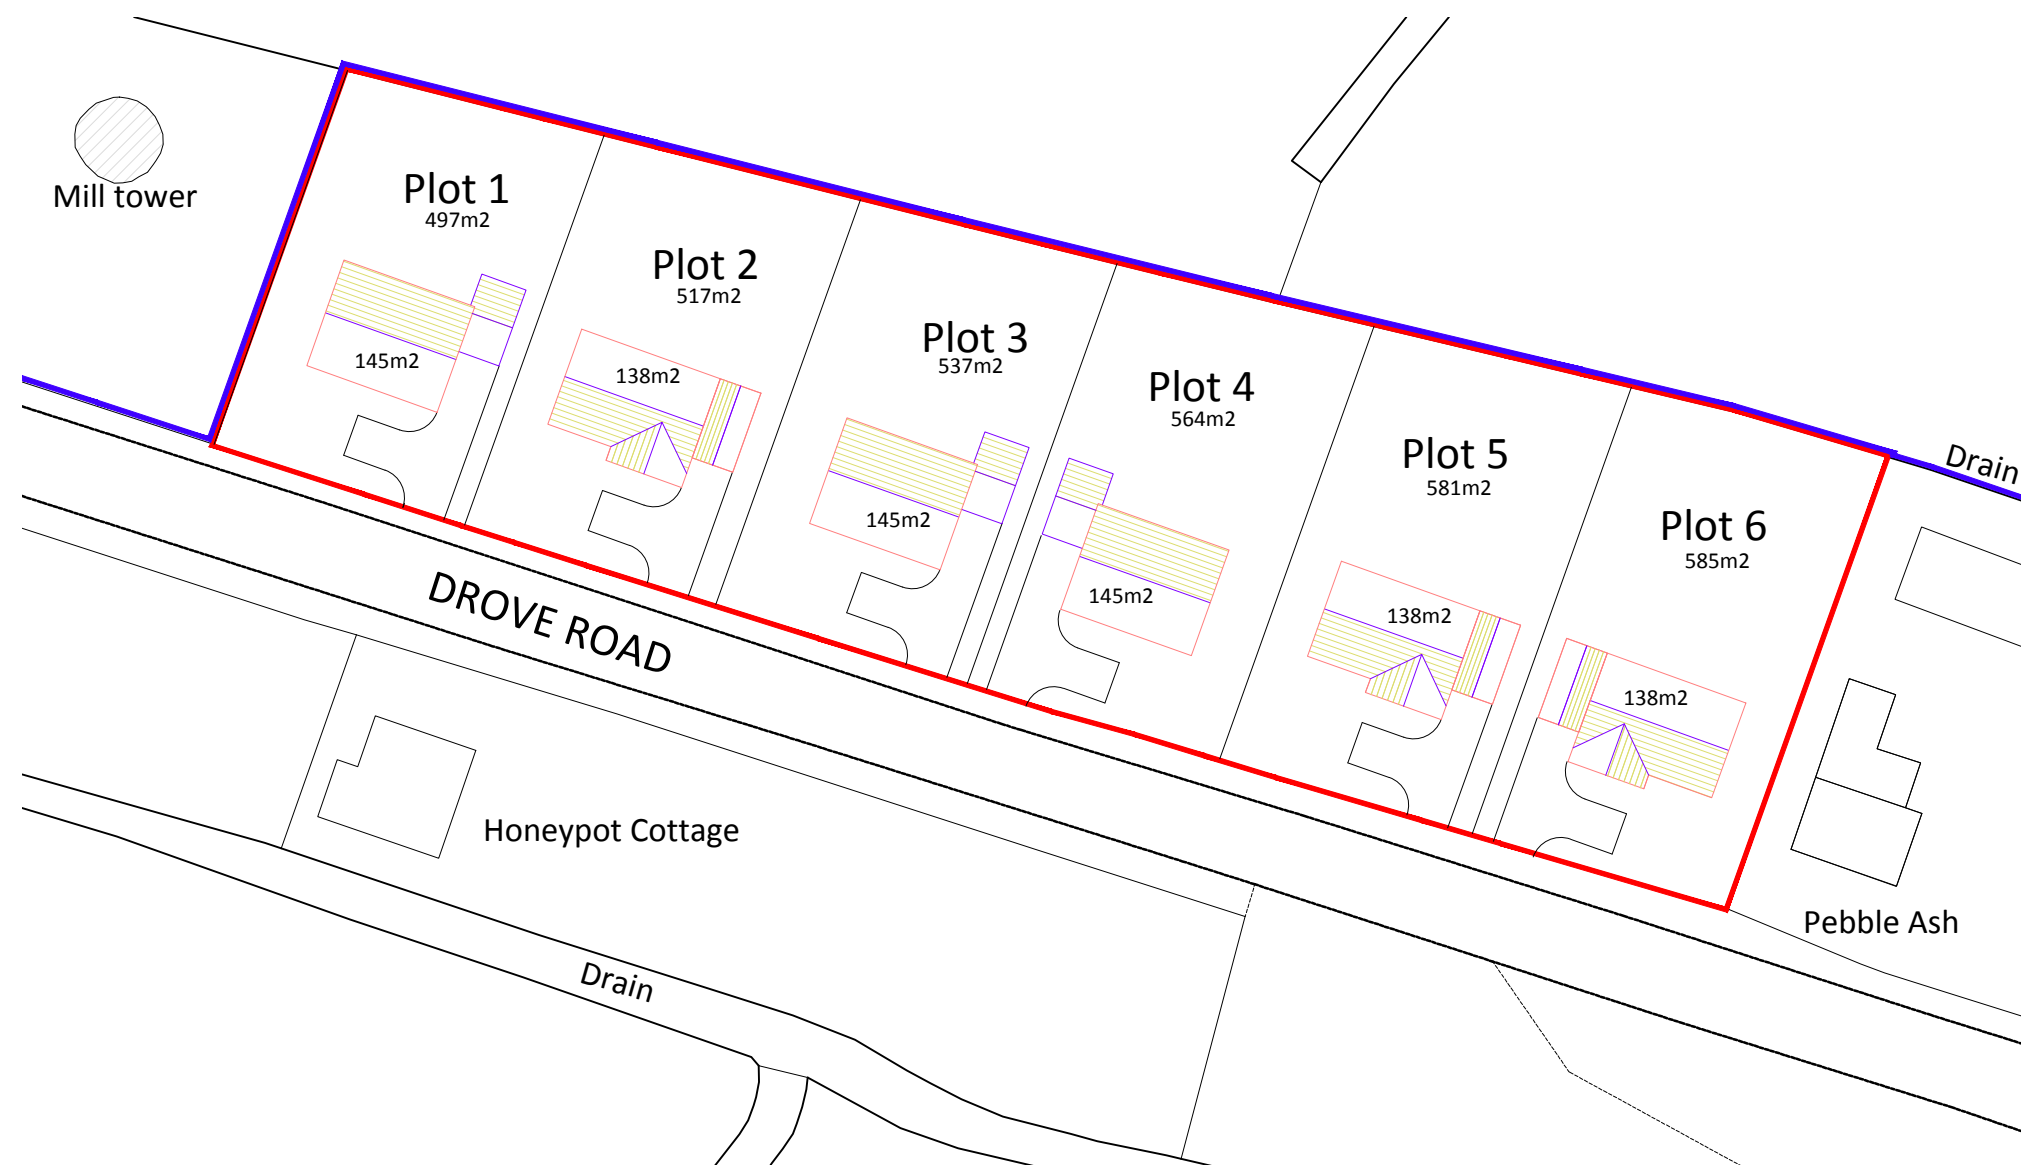

THIS DRAWING IS FOR THE
PURPOSE OF OBTAINING
PLANNING PERMISSION ONLY



Rev.	By	Notes	Date
rdc Robert Doughty Consultancy 32 High Street, Helpingham Sleaford, Lincolnshire NG34 0RA Tel: 01529 421646 Fax: 01529 421358 Email: admin@rdc-landplan.co.uk Web: www.rdc-landplan.co.uk			
Client: Mr R Lawson			
Project: Mill House Farm, Shepeau Stow			
Drawing title: Block Plan			
Drawing No. 1228-1-SP01	Rev.	Drawn RaC	
Scale 1:500 @ A3	Date 18.7.2016	Checked	

All measurements should be checked against on site conditions and any discrepancies should be brought to the attention of the Robert Doughty Consultancy.