


THIS DRAWING IS FOR THE  
PURPOSE OF OBTAINING  
PLANNING PERMISSION ONLY

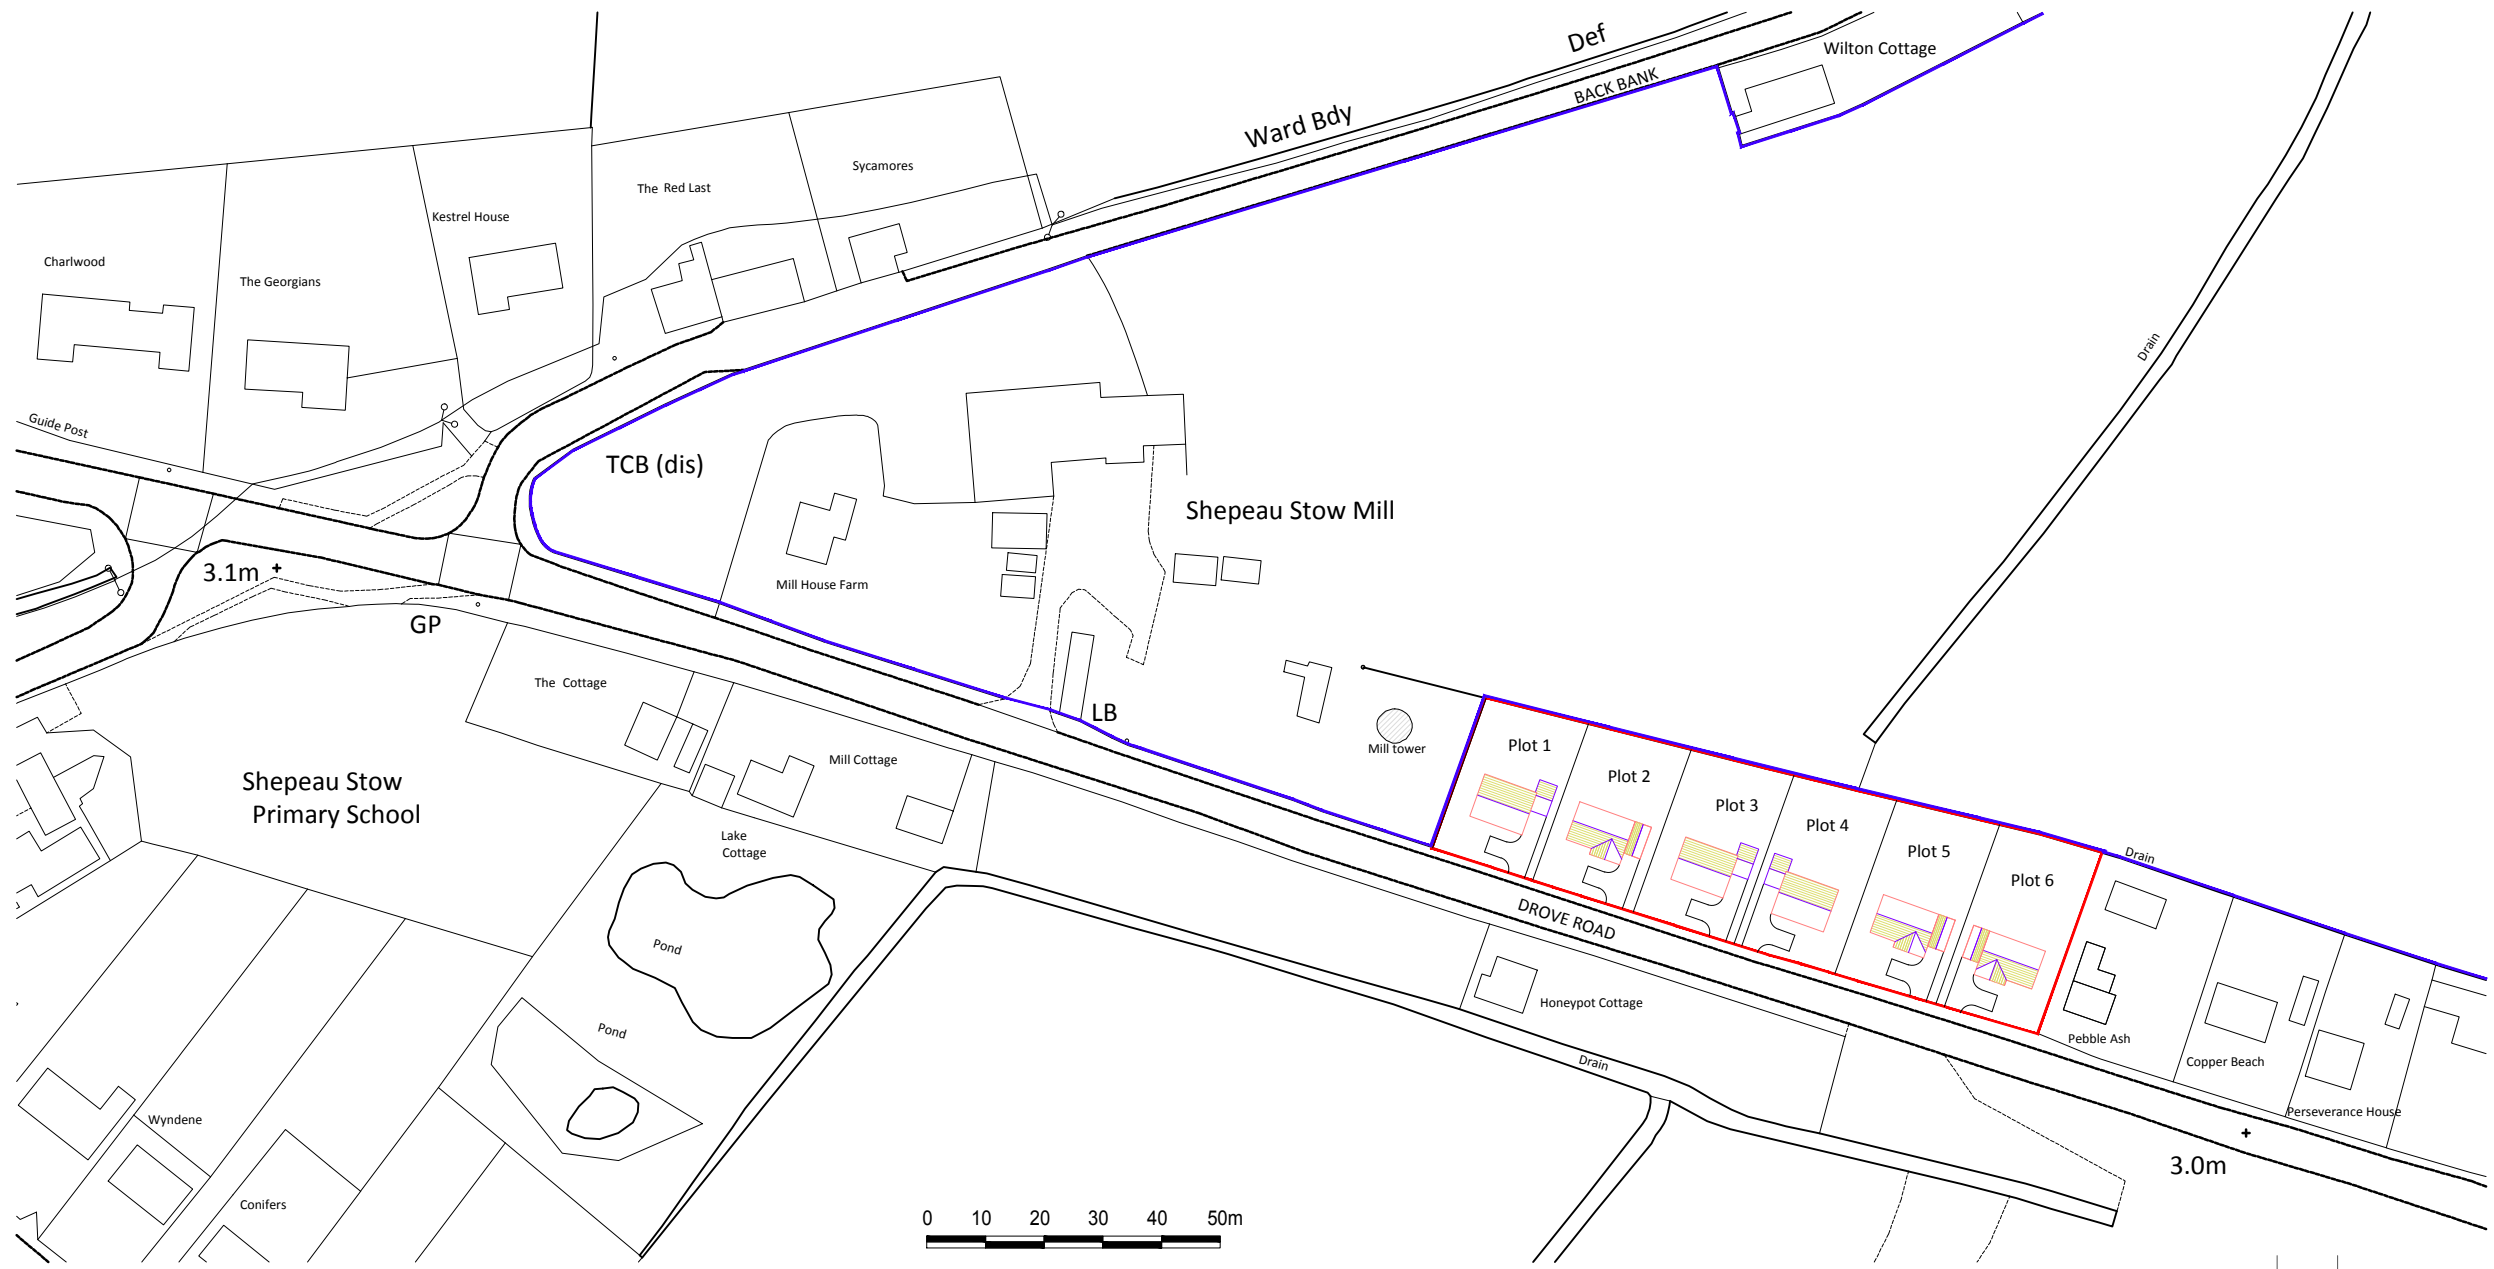

| Rev.   | By                | Notes        | Date |
|---|-------------------|--------------|------|
| <div><div><div>rdc</div><div>Robert Doughty<br/>Consultancy</div></div><div>32 High Street, Helpington<br/>Sleaford, Lincolnshire NG34 0RA<br/>Tel: 01529 421646<br/>Fax: 01529 421358<br/>Email: admin@rdc-landplan.co.uk<br/>Web: www.rdc-landplan.co.uk</div></div> |                   |              |      |
| Client:<br>Mr R Lawson   |                   |              |      |
| Project:<br>Mill House Farm, Shepeau Stow   |                   |              |      |
| Drawing title:<br>Location Plan   |                   |              |      |
| Drawing No.<br>1228-1-LP01   | Rev.              | Drawn<br>RaC |      |
| Scale<br>1:1250 @ A3   | Date<br>18.7.2016 | Checked      |      |

All measurements should be checked against on site conditions and any discrepancies should be brought to the attention of the Robert Doughty Consultancy.