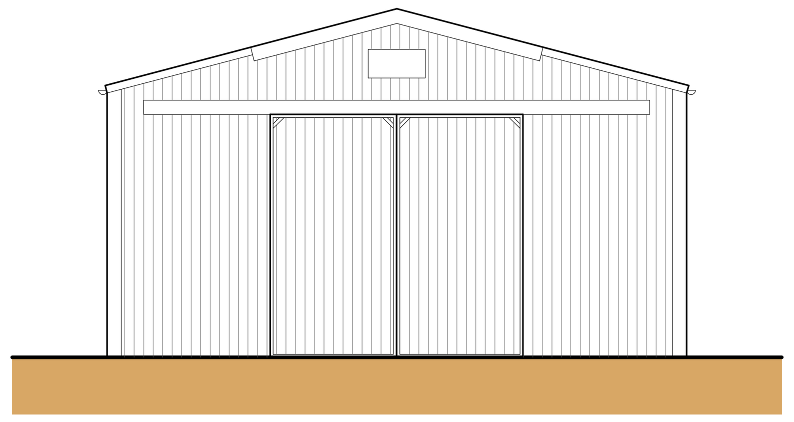

Front Elevation (NW)
Scale: 1:100

0 1 2 3 4
metres

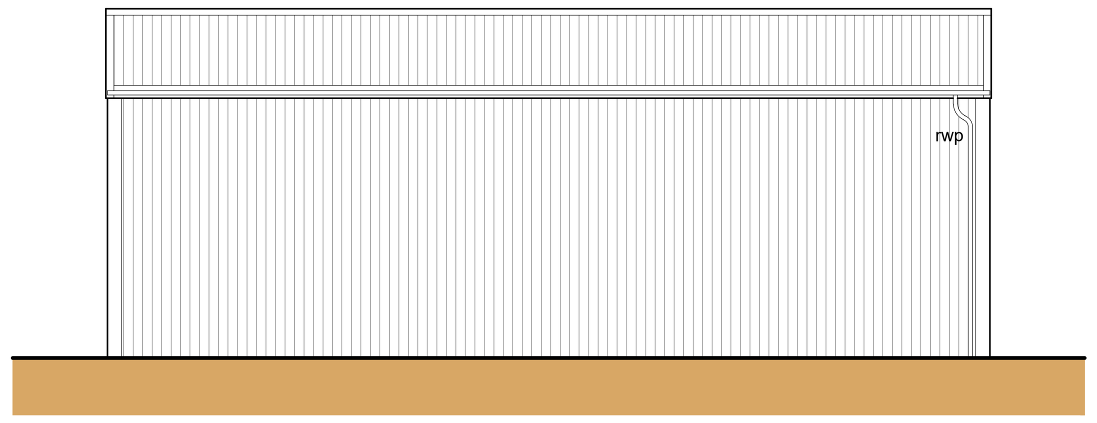

Side Elevation (SW)
Scale: 1:100

0 1 2 3 4
metres

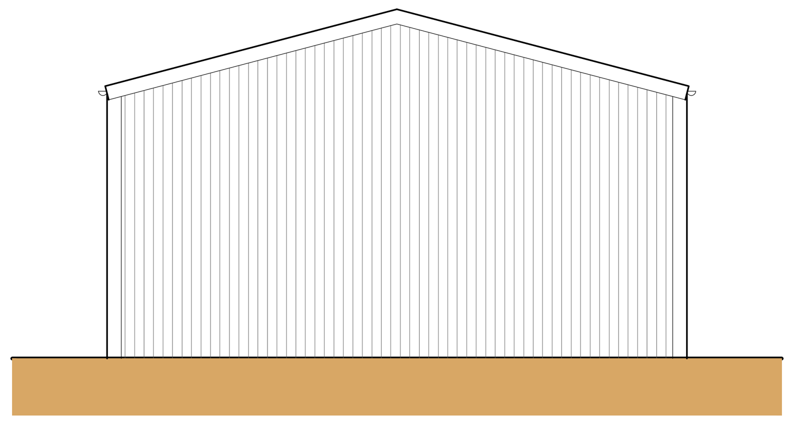

Rear Elevation (SE)
Scale: 1:100

0 1 2 3 4
metres

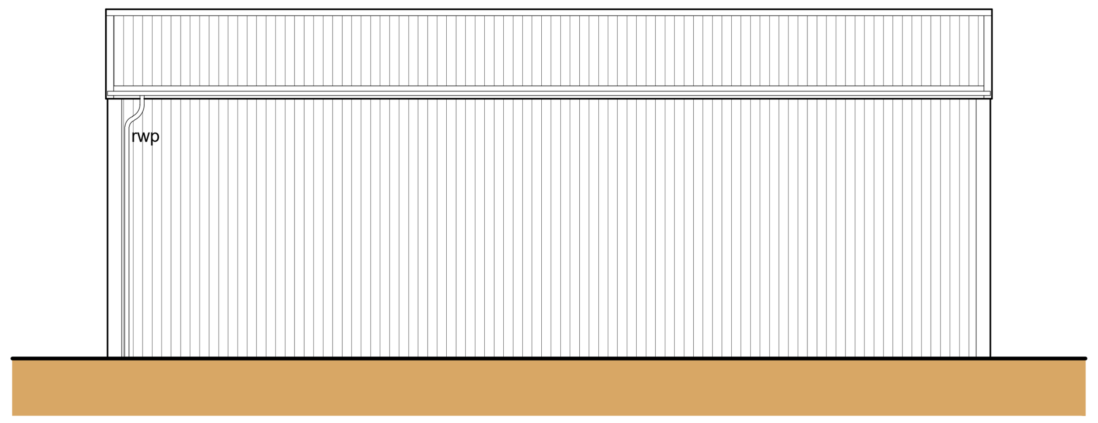

Side Elevation (NE)
Scale: 1:100

0 1 2 3 4
metres

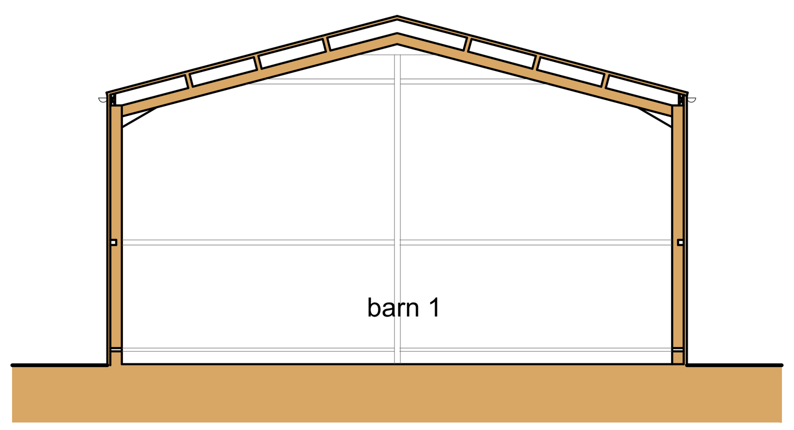

Section A-A
Scale: 1:100

0 1 2 3 4
metres

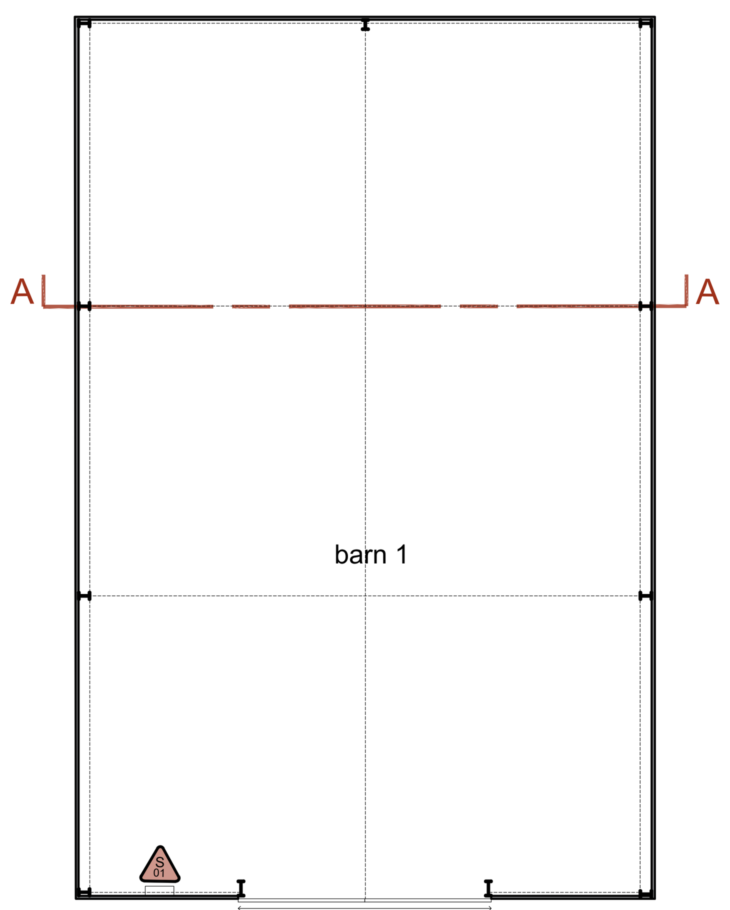

Floor Plan
Scale: 1:100

0 1 2 3 4
metres

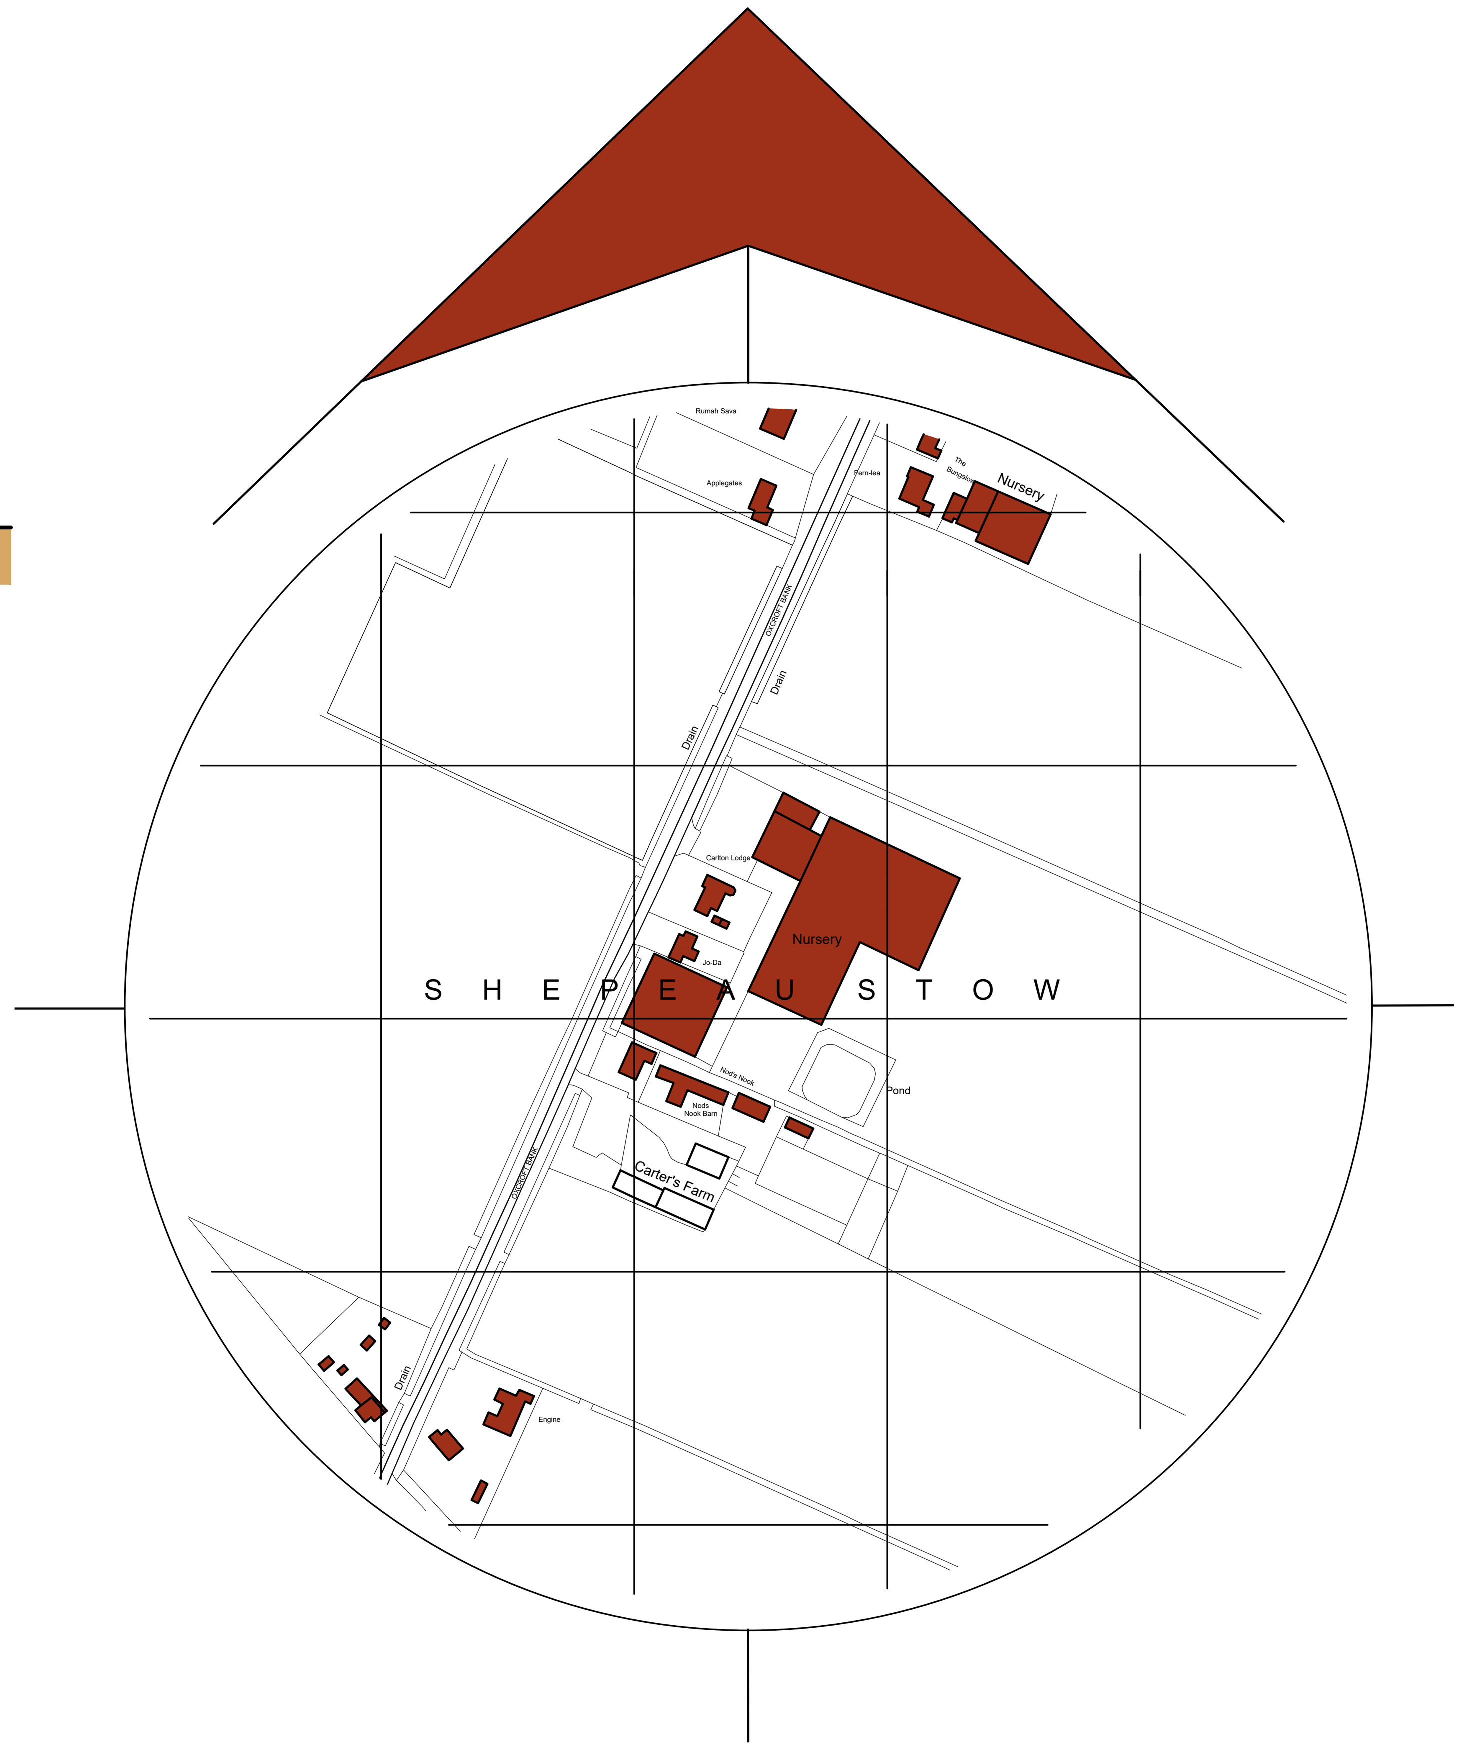

Location Plan
Scale 1:2500

0 25 50 75 100
metres

Site Plan
Scale: 1:200

0 2 4 6 8
metres

General Notes
1. This drawing shall not be scaled, figured dimensions only to be used.
2. All dimensions are shown in 'mm' unless otherwise stated.
3. The contractor, sub-contractors and suppliers must verify all dimensions on site prior to the commencement of any work.
4. This drawing is to be read in conjunction with all relevant engineers and specialist sub-contractors drawings and specifications.
5. Any discrepancies are to be brought to the designers attention.

SITE PLAN KEY

Indicates existing surveyed buildings

Indicates existing buildings taken from OS Plan

Indicates existing surveyed vegetation on site

Indicates existing site access

Indicates site risks identified on physical site survey

MATERIALS KEY

Indicates existing vertical sheet cladding

Indicates existing vertical sheet roof cladding

SITE RISK NOTIFICATION KEY
To be used with reference to the accompanying Project Risk Register

S01	Fuse Box	S02	Potential Asbestos

Status
AS EXISTING

SWANN EDWARDS
A R C H I T E C T U R E

Swann Edwards Architecture Limited, Swann Edwards Architecture, Black Barn, Fen Road, Guyhirn, Wisbech, Cambs. PE13 4AA
t 01945 450694 e info@swannedwards.co.uk w www.swannedwards.co.uk

Job Title
Proposed Barn Conversions Carter's Farm, Oxcroft Bank, Shepeau Stow, Spalding, Lincs, PE12 0TY

Date: November 2023	Drawn by: GT
	Checked by: GE

Drawing Title
Survey Drawing
Site Plan, Location Plan & Barn 1

Job No.: SE-2039	Sheet Size: A1
Dwg No.: 100	Revision: