PLAN

CRA - POOL - PLAN. BOILDING - 02

SCALE 1:100 @A4

SCALE BAR 0 0.5 1 2 3 4 5M 10M

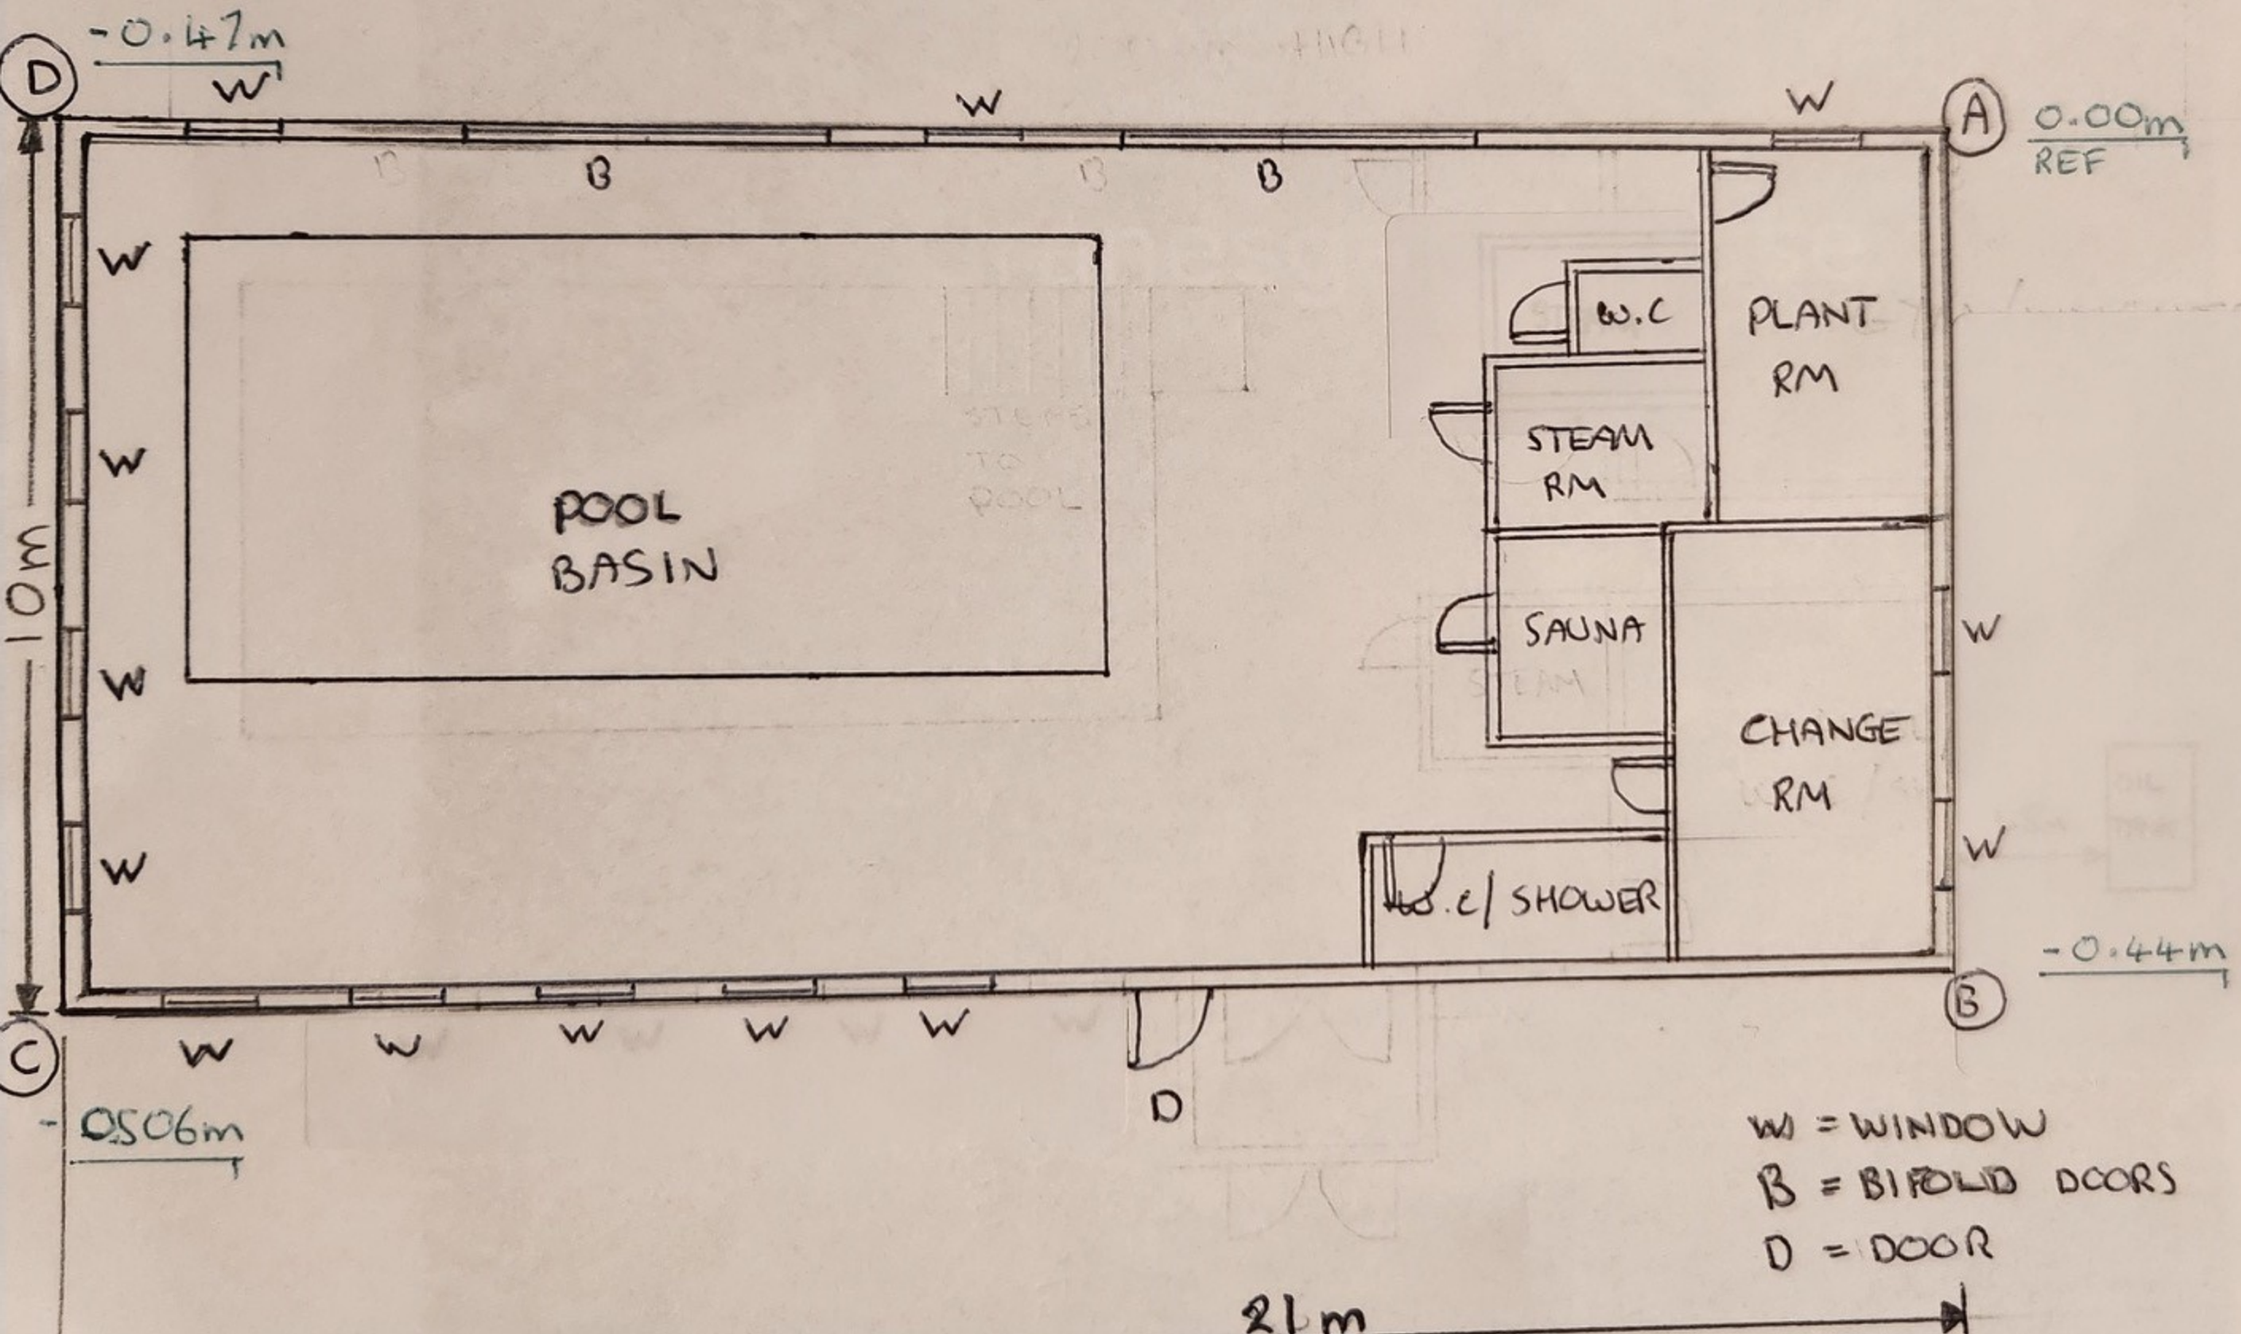

W = WINDOW
B = BIFOLD DOORS
D = DOOR