SITE PLAN 1:200

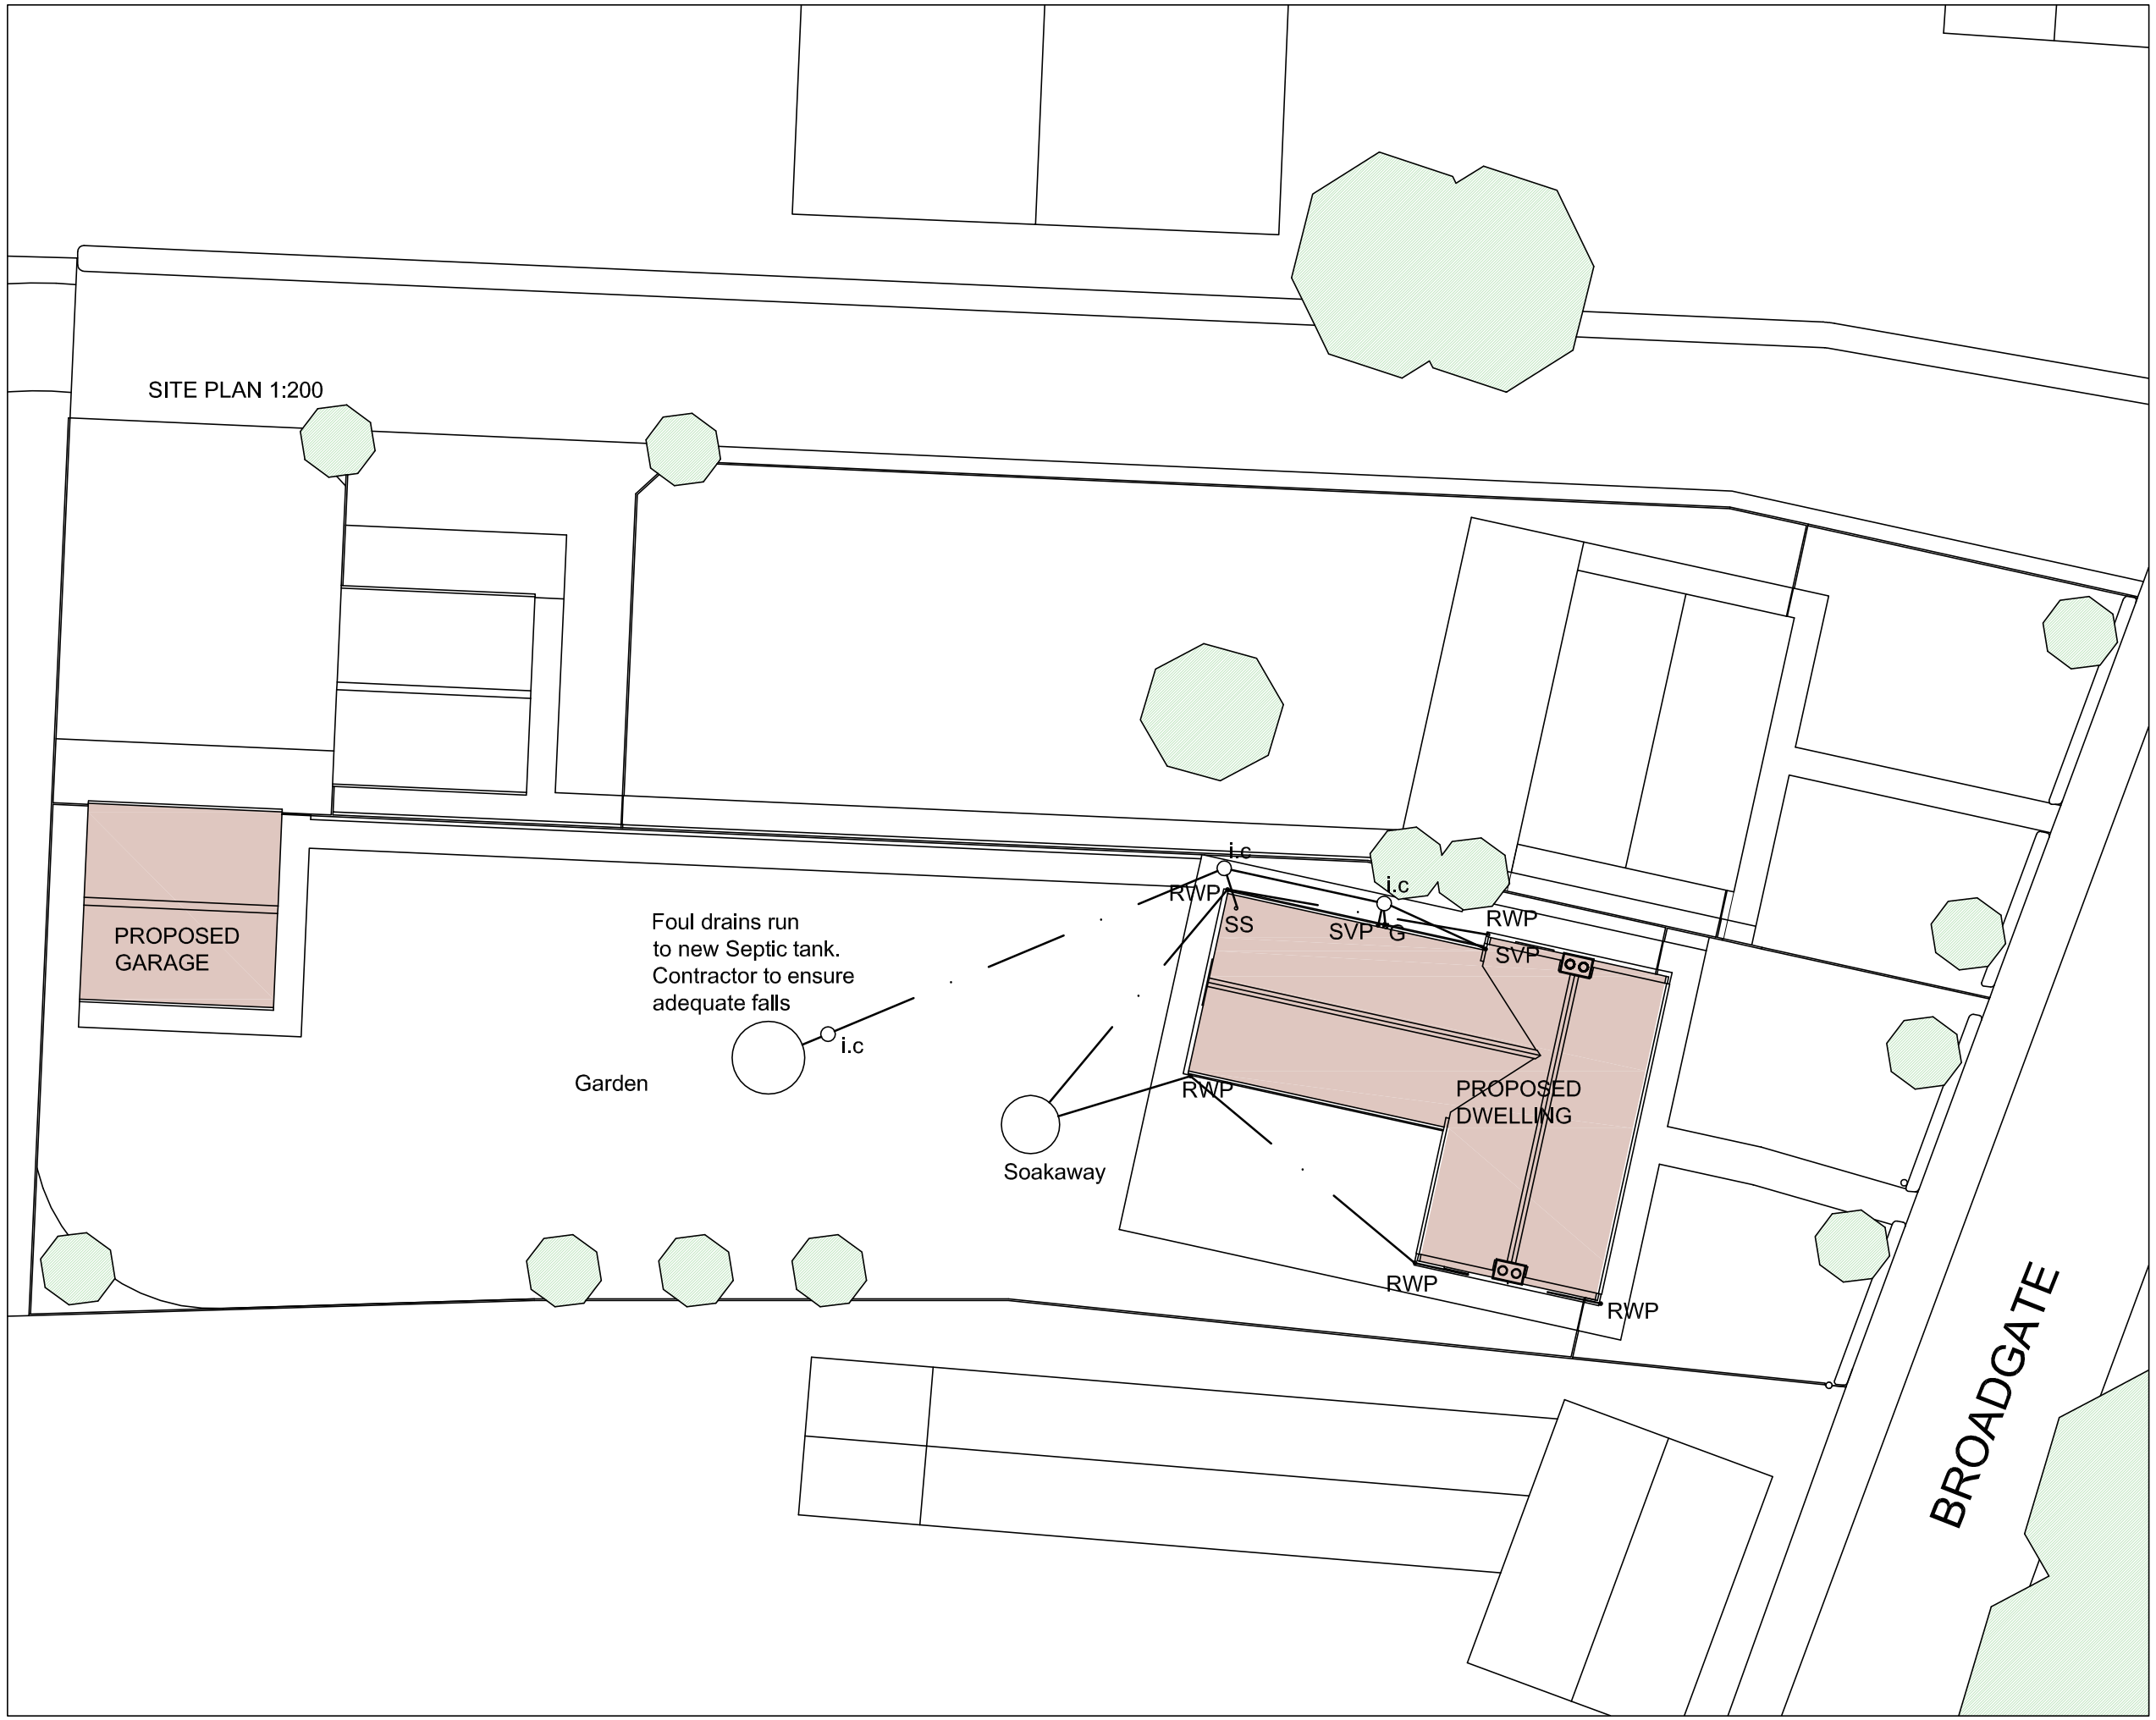

SITE PLAN 1:200

NB: This drawing to be read with Structural Engineer's details and Brief Specifcation

PROPOSED DWELLING LAND SOUTH OF 50 BROADGATE WHAPLODE DROVE PE12 OTN
A3 @ SCALE SHOWN
DRG: BR02
MR & MRS HOLMES