
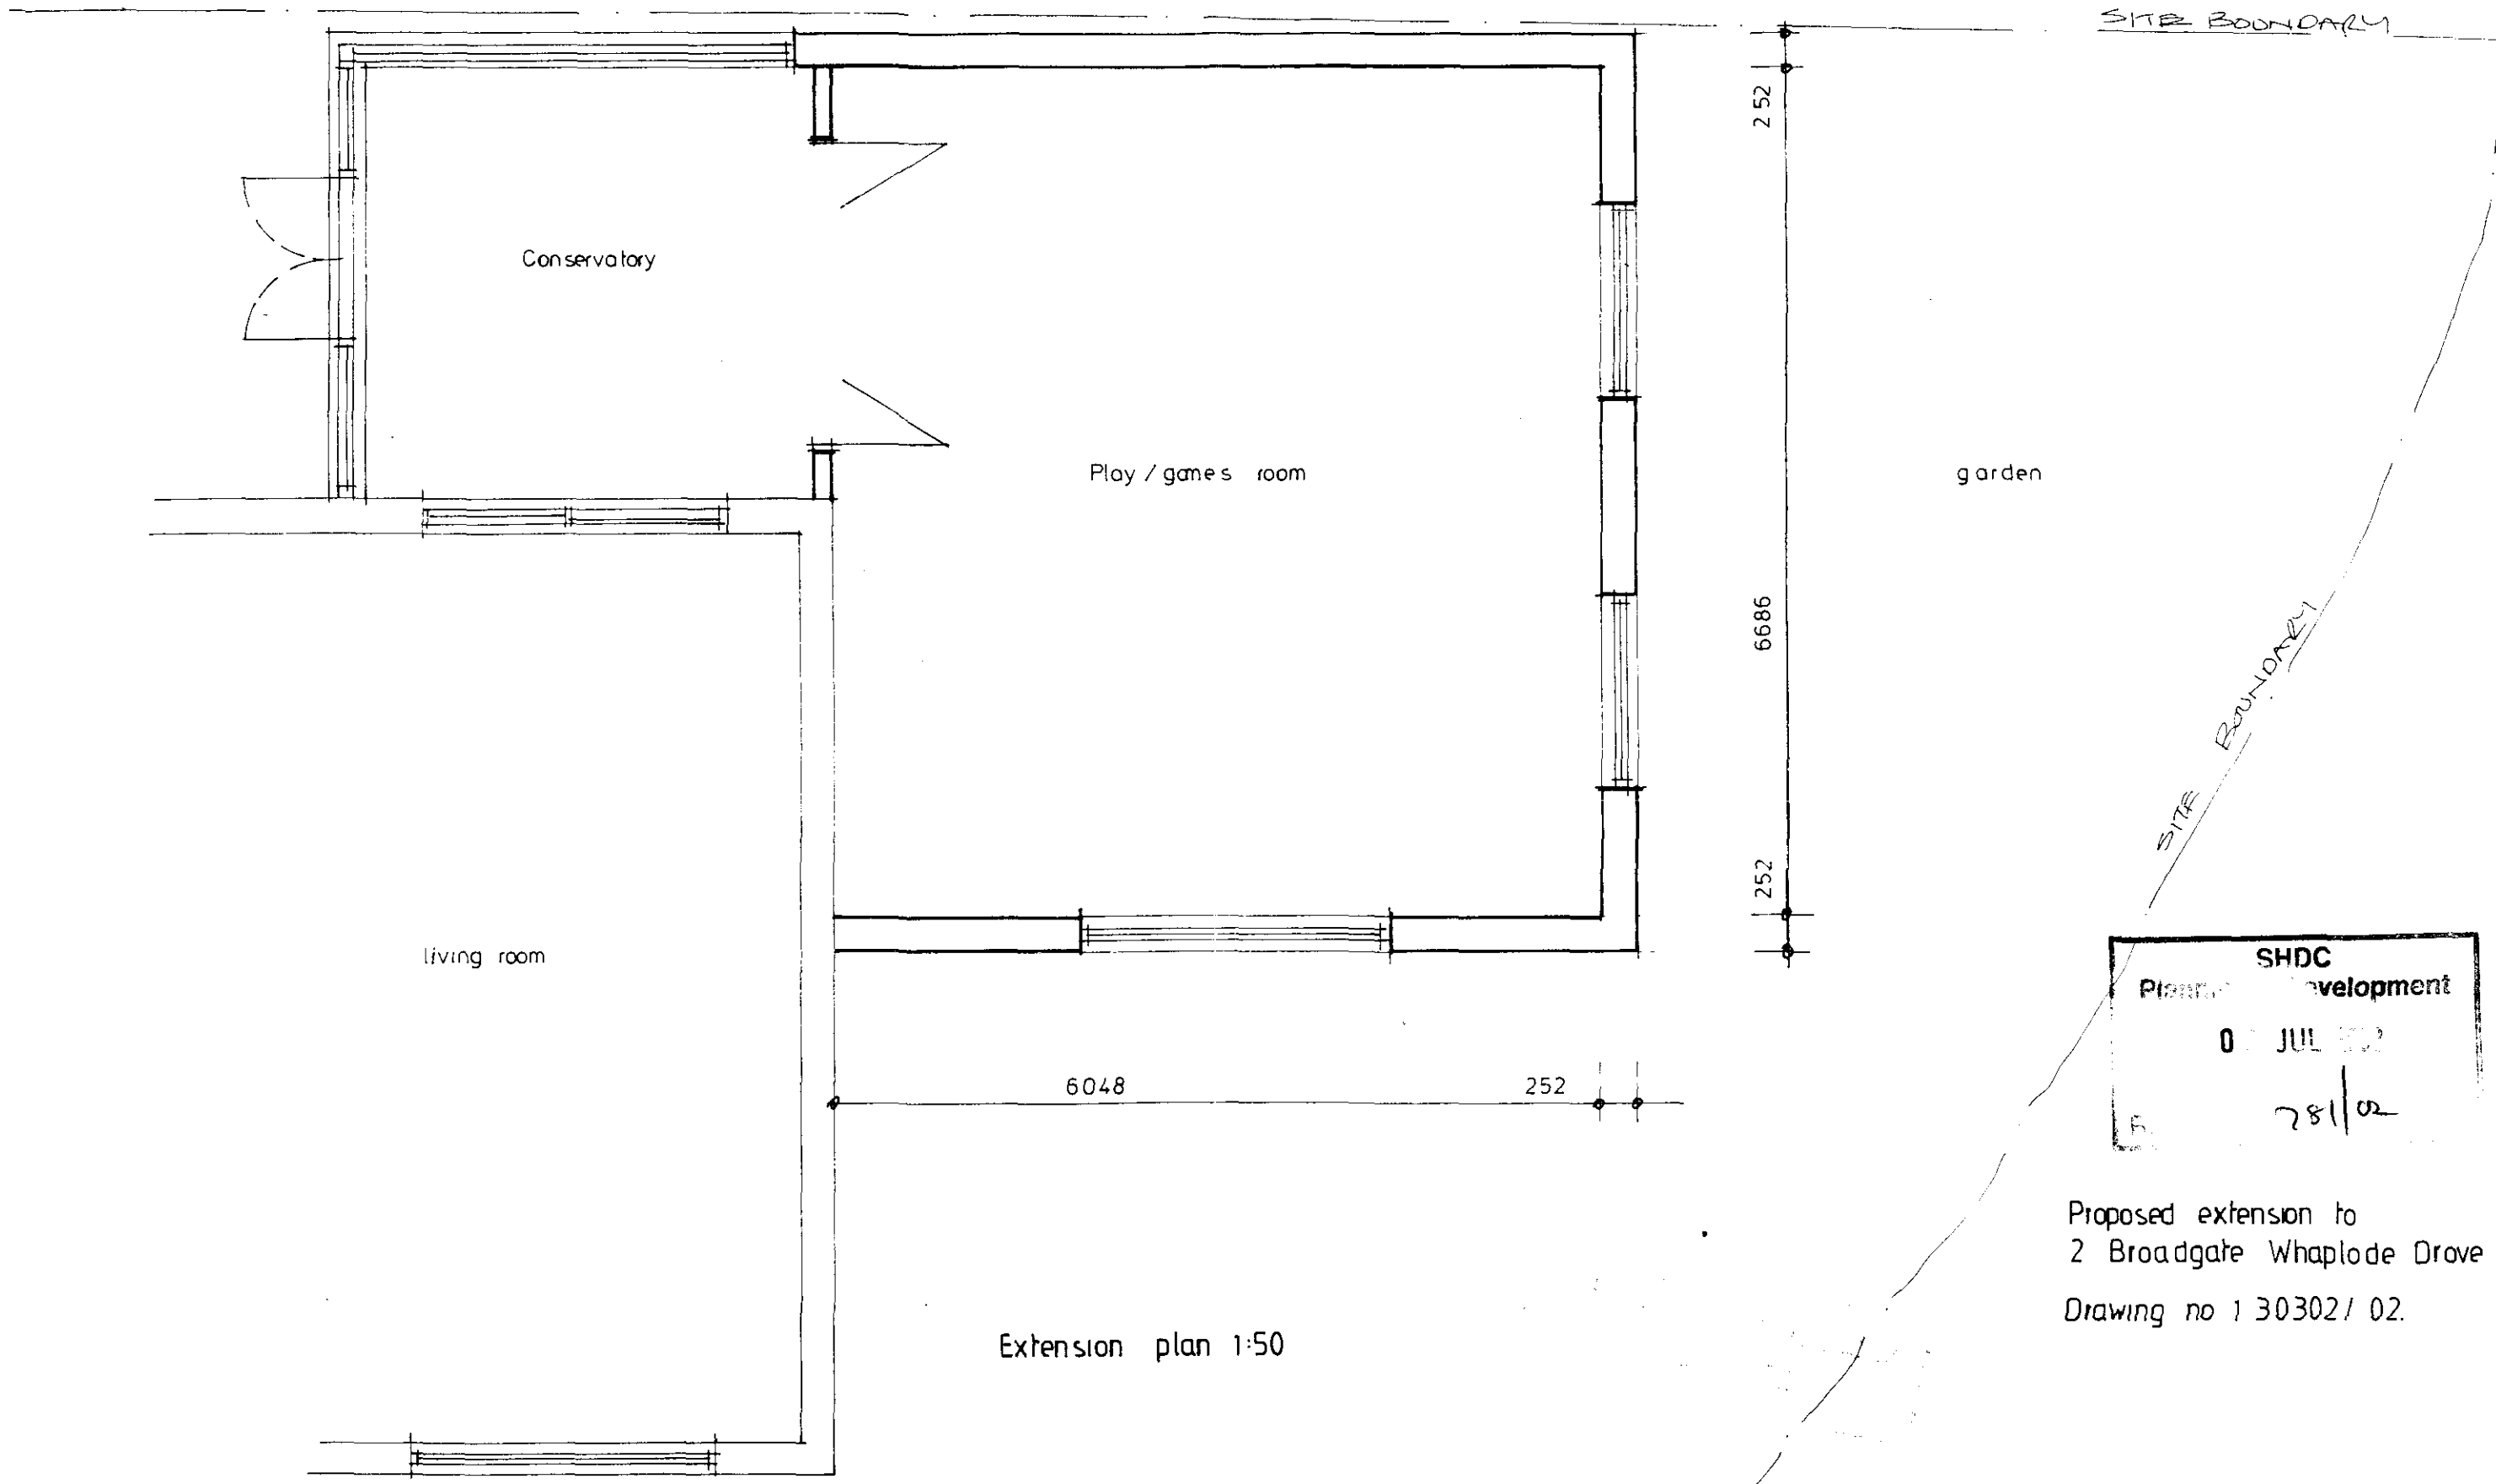


SHDC
Planning Development
0 JUL
781/02

Extension plan 1:50


Proposed extension to
2 Broadgate Whaplode Drove

Drawing no 130302/02.

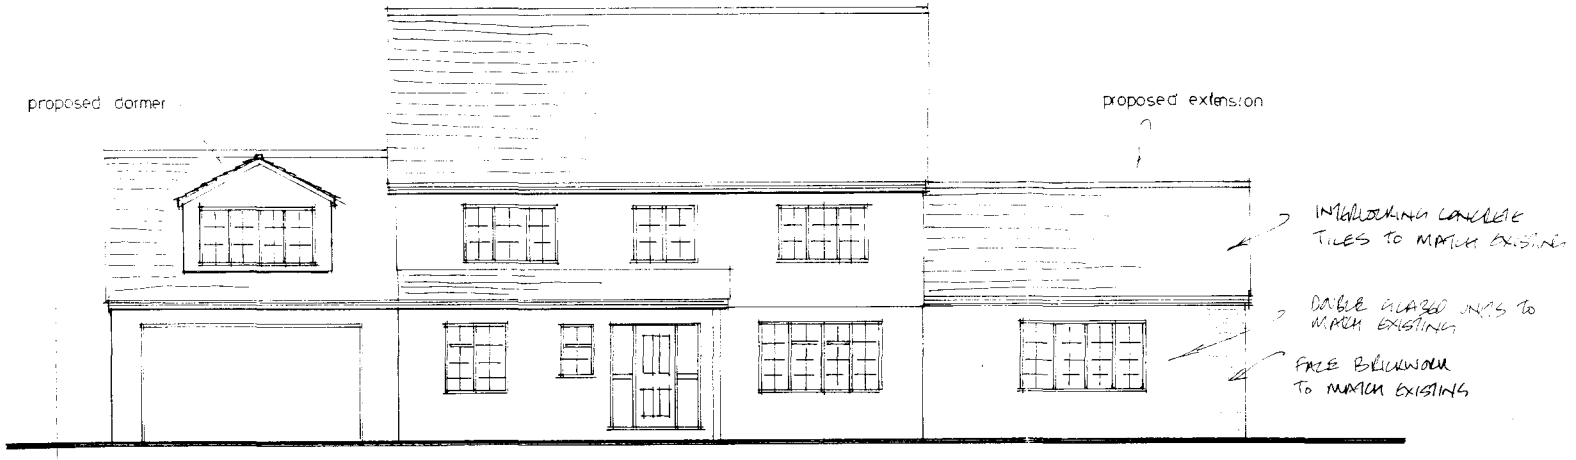

Proposed front elevation 1:100

SHDC
Planning & Development
0 5 JUL 2002
Ref 781/cm

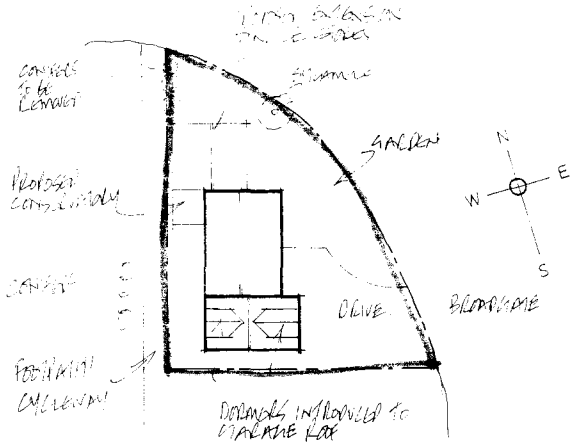


SITE PLAN 1:500



Proposed rear elevation 1:100


2 Broadgate Whaplode Drove Drawing no 130302/03

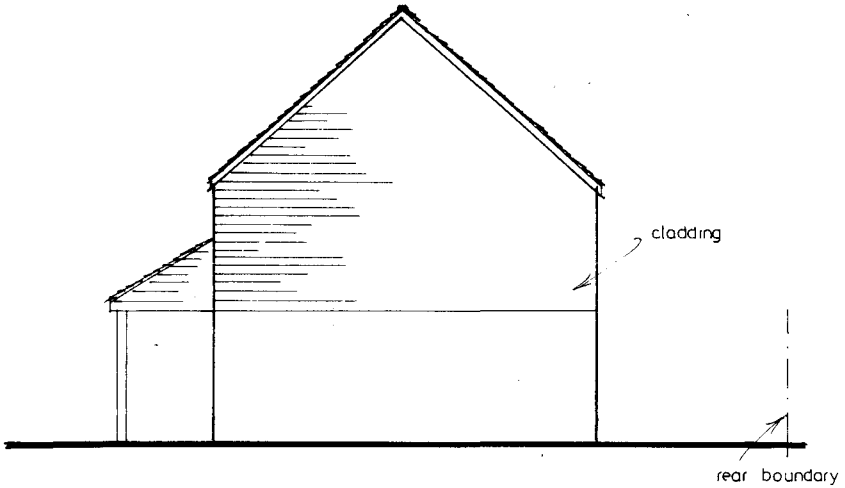

Side elevation 1:100



Front elevation 1:100

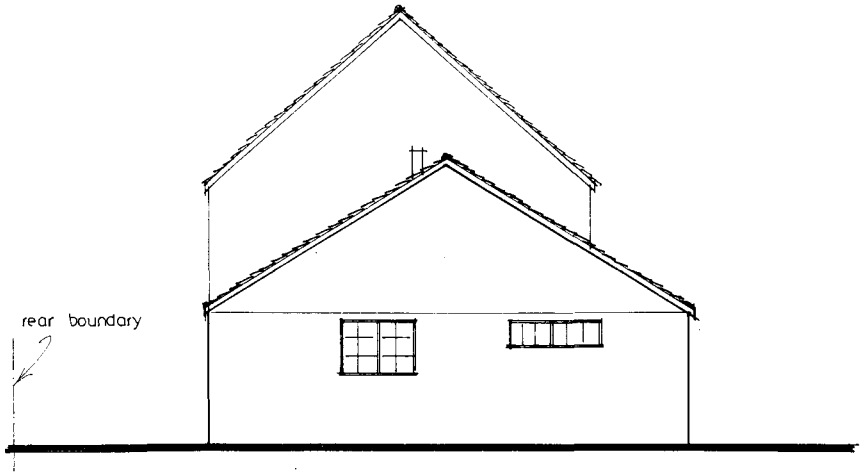

Side elevation 1:100




Rear elevation 1:100


EXISTING ELEVATIONS Drawing no 130302/01

2 Broadgate, Whaplode Drove,


SHDC
Planning & Development
0 7 JUL 2002
781/02

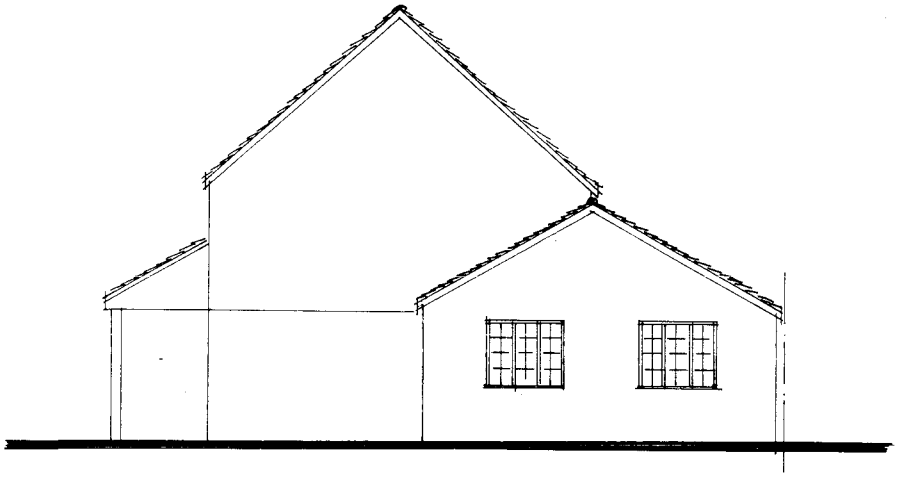

Proposed side elevation 1:100

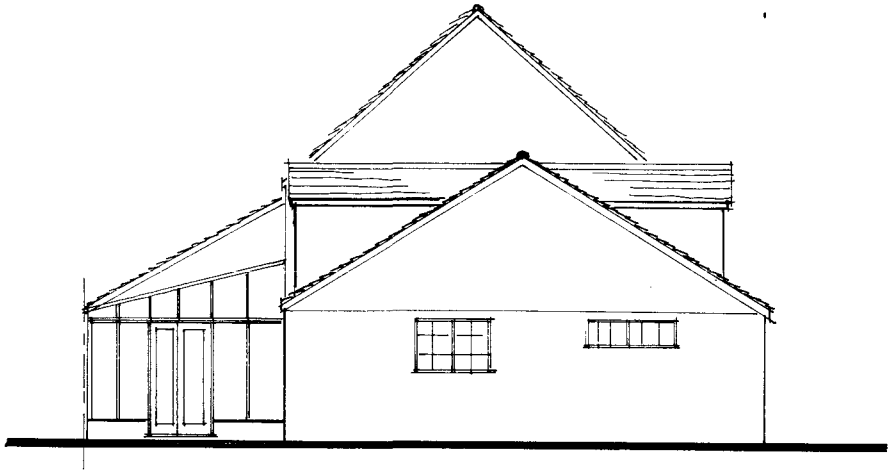

Proposed side elevation 1:100

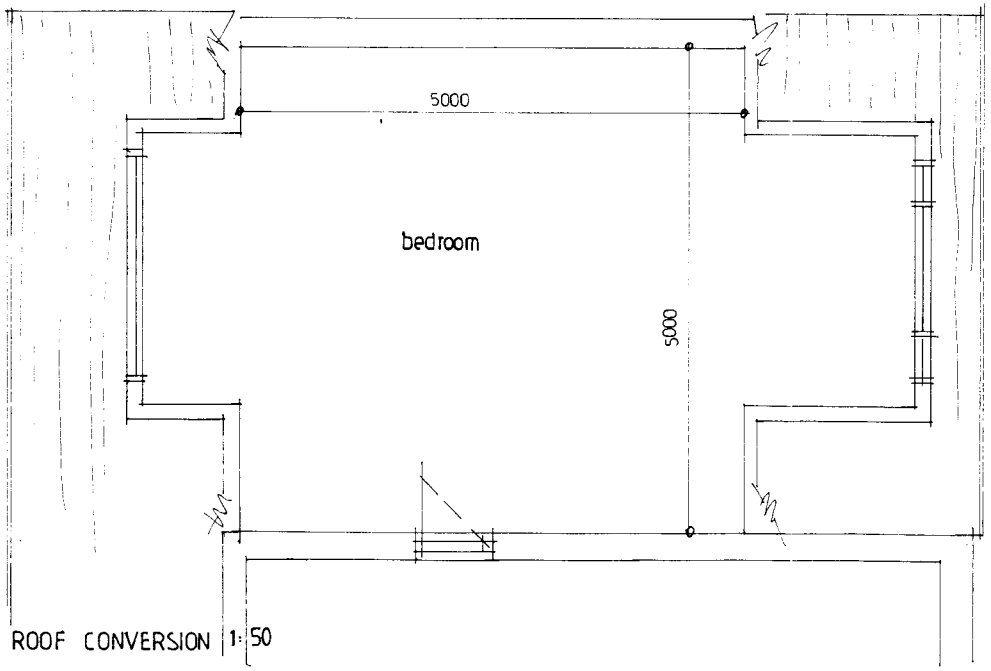

ROOF CONVERSION 1:50

SHDC
Planning Development
05 JUL 2012
Ref 781/12

2 Broadgate Whaplode Drove Drawing no 130302/04