


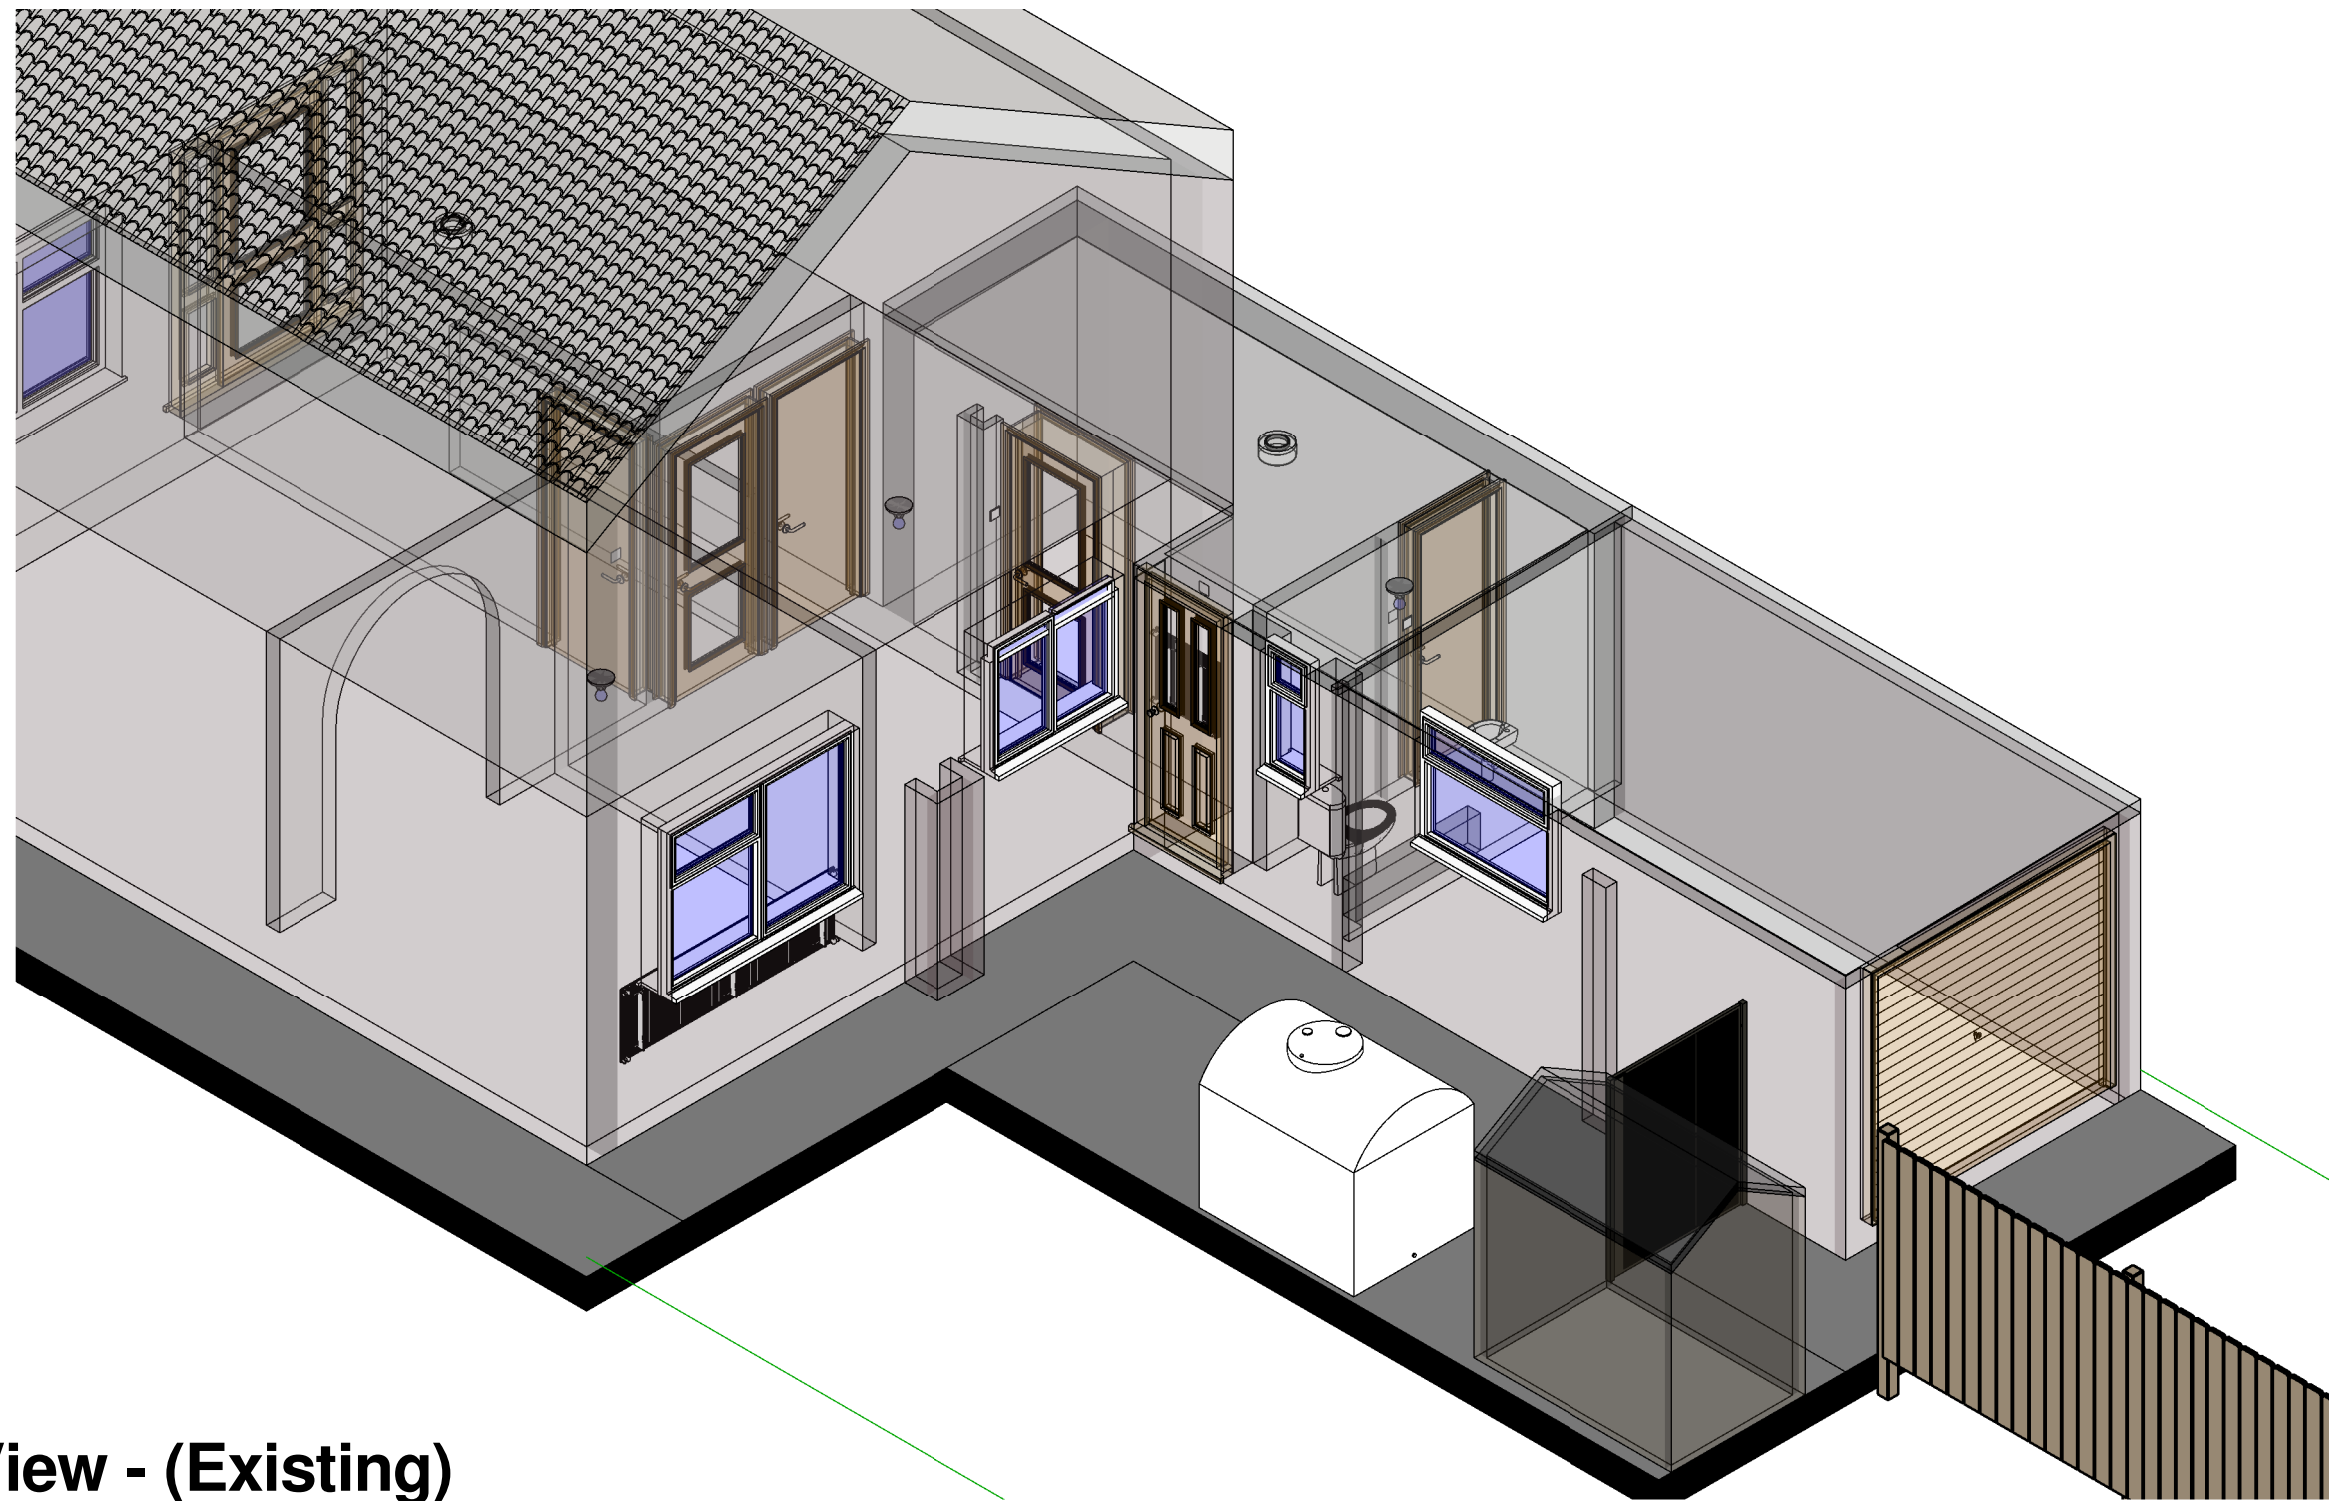

1 3D View - (Existing)

Rev.	Description	Date

CLIENT Mrs S Lowsley ADDRESS Rozel, 7 Roman Bank Saracens Head - East PE12 8AS	PROJECT Disabled Adaptations	Date 17/08/2017	Project number 878/Grant	Scale (@ A3)
	SHEET Existing 3D View	Drawn by SG	DRAWING NUMBER 02	REV