


Keynote Legend	
Key Value	Keynote Text
A3	Internal lightweight block wall with plasterboard on dabs and plaster skim finish
C2	Internal Moulded 6 Panel Grained door - size as noted in the Specification hung on 76mm steel fixed pin hinges and fitted with aluminium lever handle on backplate with 63mm nickel plated tubular latch
D1	UPVC external grade door - approx. size as noted in the Specification
D4	Stormguard ECO 3000 Mobility Easy Access Threshold Door Sill for outward opening doors
E1	Redring Selectronic Premier Plus thermostatically controlled electric shower unit with anti-scald device
H2	Stelrad Elite K1 Radiator - size as noted in the Specification
P1	Impey Showers Limited Level-Dec Easyfit Shower Former - size as noted in Specification
P2	Armitage Shanks Sandringham 21 55cm washbasin - two tap holes (ref E8951-01); fitted using wall fixing set (ref E0157-67)
P6	15mm Pegler Leger Eco Basin (lever) taps (ref 4B7040) fitted using Essex Partners Limited Fix-A-Tap kit
P7	Pegler 772L x 32mm chrome plated slotted basin waste with Armitage Shanks plastic bottle trap with 75mm seal
P14	Half-height carer screen - type as noted in specification
P21	Armitage Shanks Sandringham 21 Washdown low level cistern.

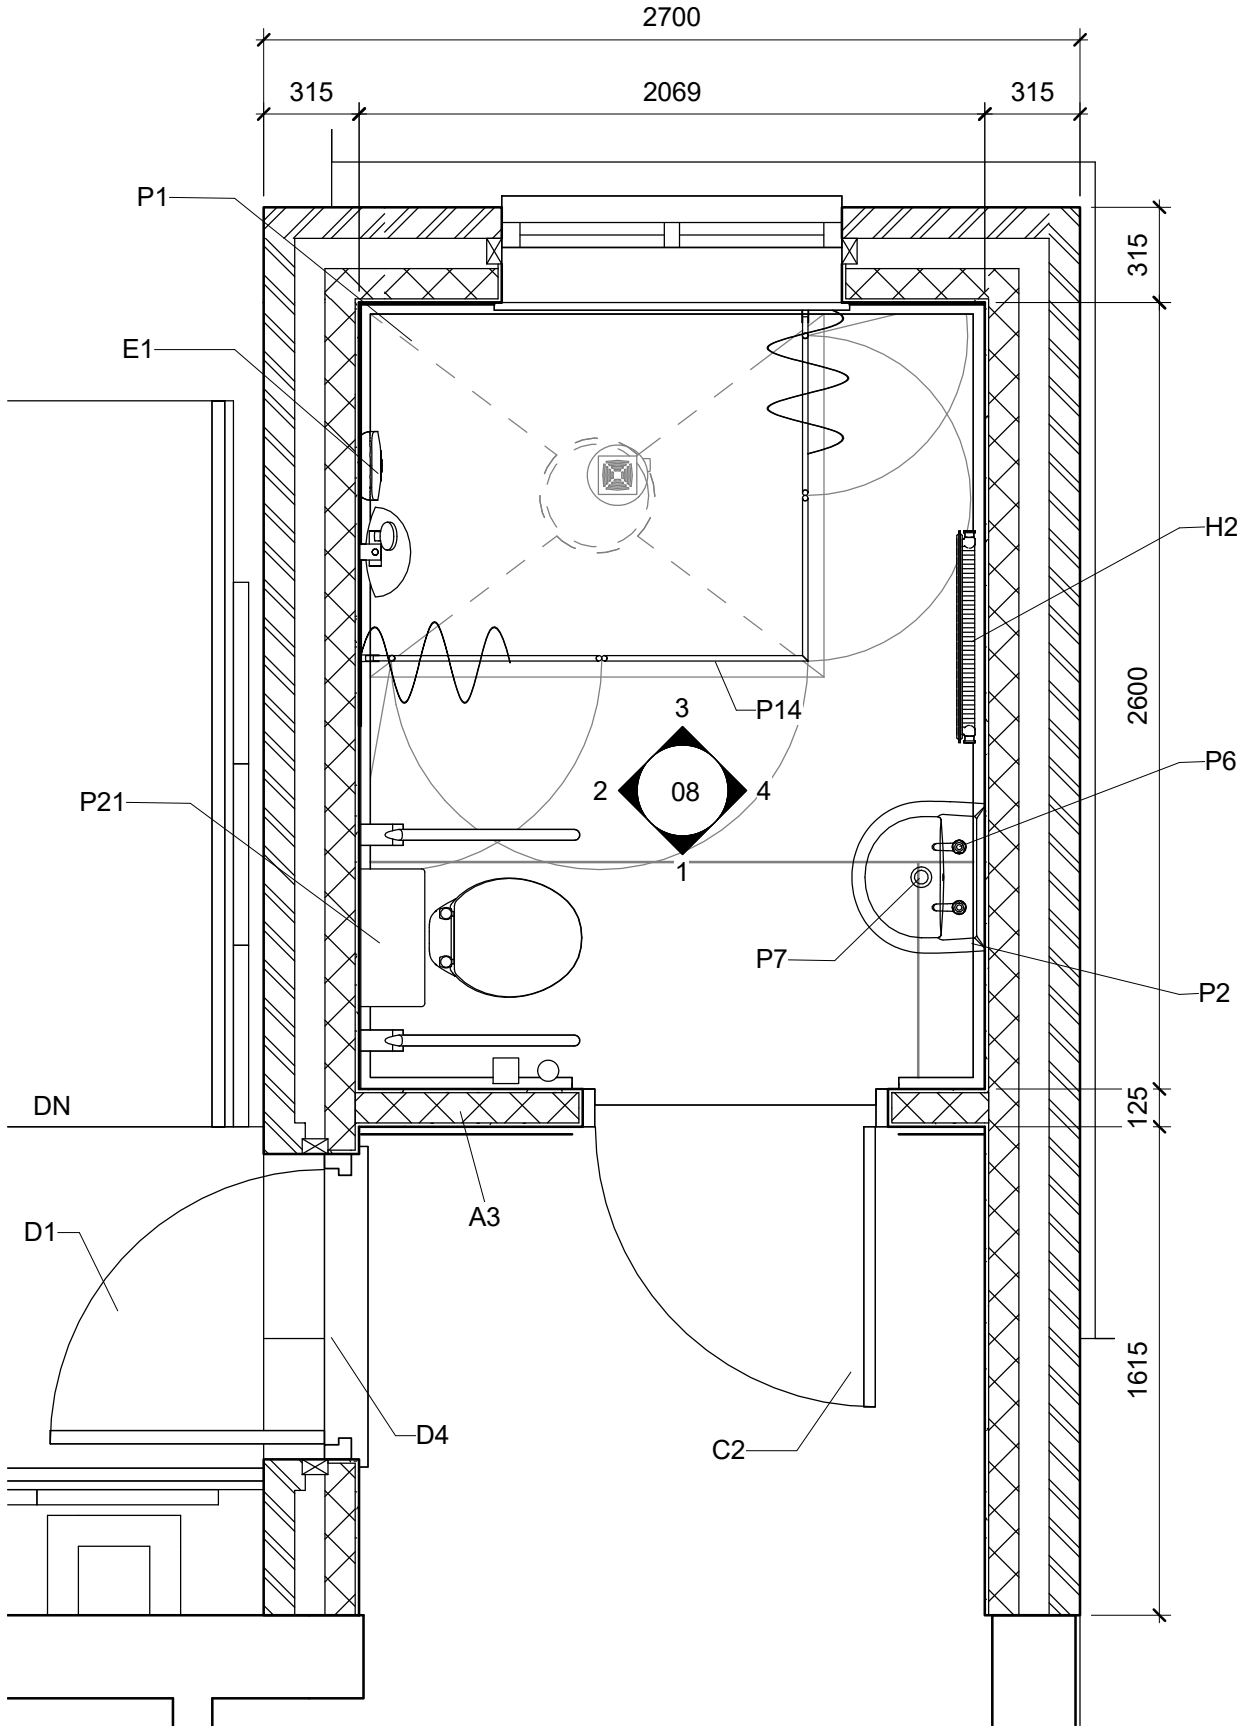

1 Shower - (Proposed)
1 : 25

Rev.	Description	Date
A	Scheme amended to incorporate door widening	20/10/2017
B	Scheme Re-Drawn	12/06/2018



CLIENT	Mrs S Lowsley Rozel, 7 Roman Bank Saracens Head - East PE12 8AS		PROJECT		Date	Project number	Scale (@ A3)	
			Disabled Adaptations		17/08/2017	878/Grant	1 : 25	
SHEET		Proposed Shower		Drawn by	DRAWING NUMBER		REV	
				SG	07		B	