


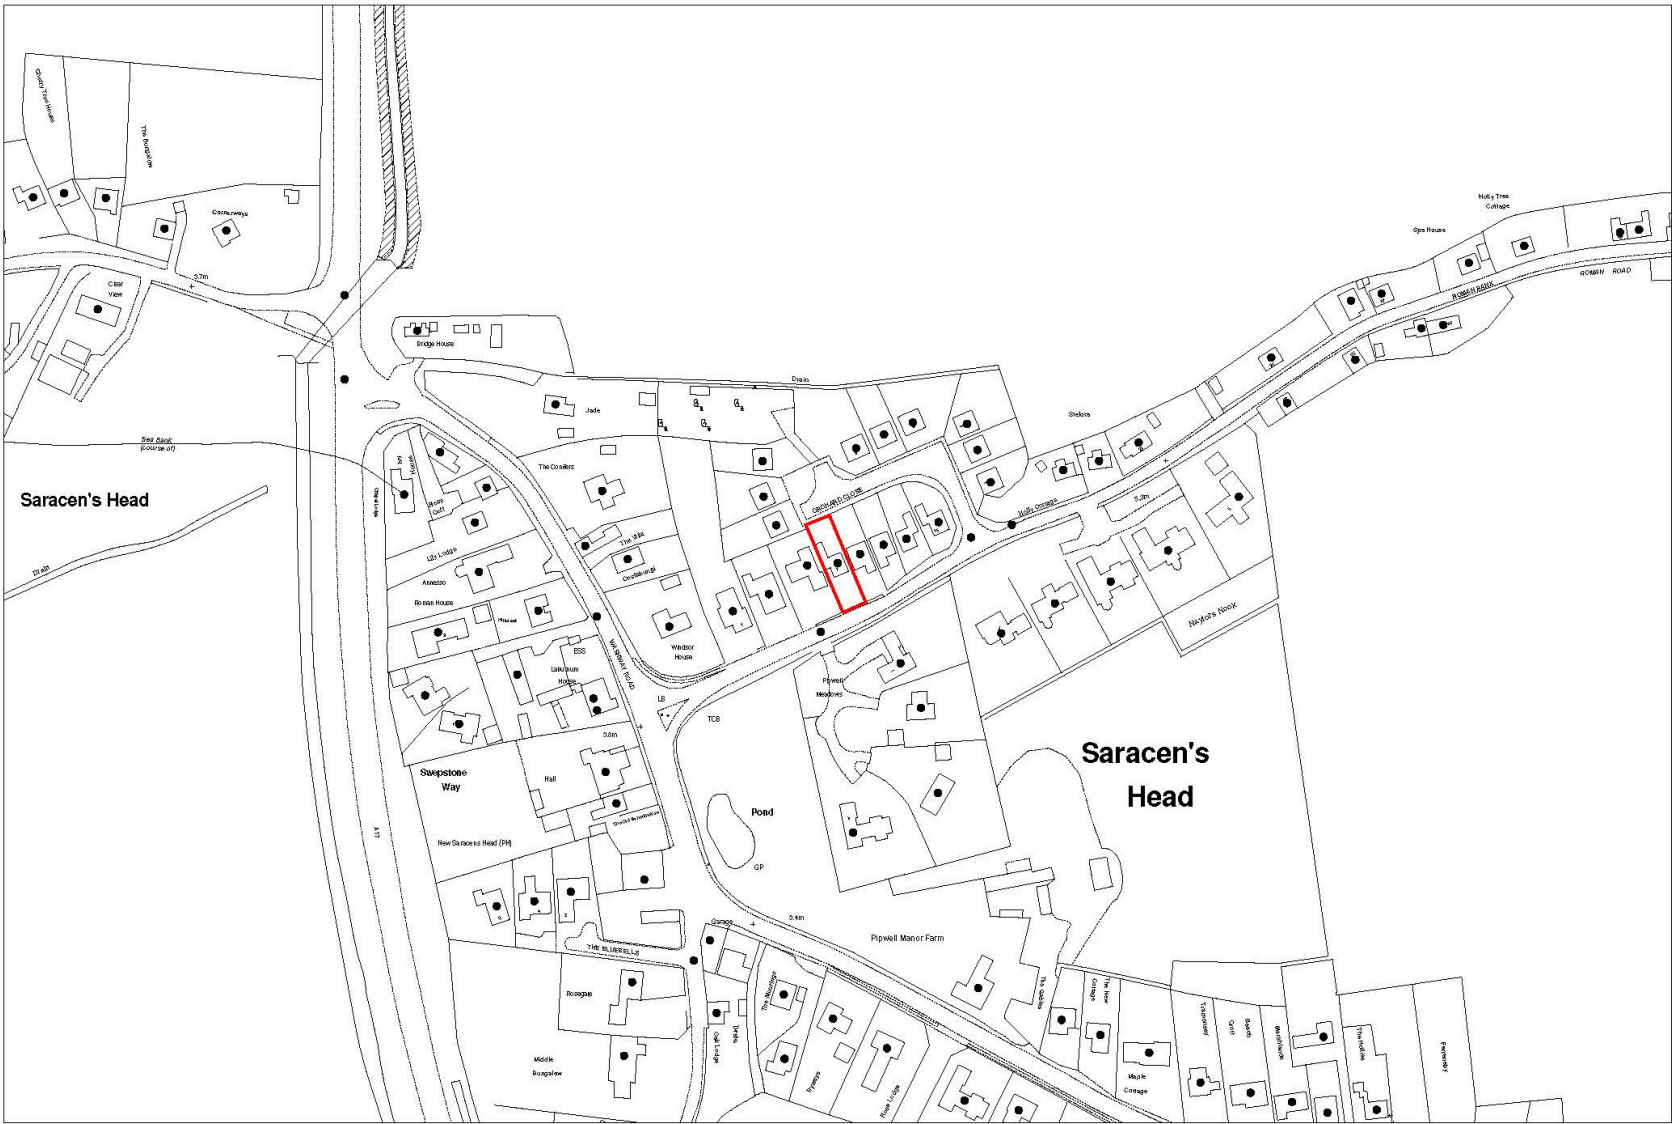

(C) Crown Copyright. South Holland District Council 100018215 15/08/2017 TF3427SW 1:2500



(C) Crown Copyright. South Holland District Council 100018215 15/08/2017 TF3427SW 1:500

Rev.	Description	Date



CLIENT ADDRESS	Mrs S Lowsley Rozel, 7 Roman Bank Saracens Head - East PE12 8AS	PROJECT Disabled Adaptations	Date 17/08/2017	Project number 878/Grant	Scale (@ A3)	
		SHEET Site Block Location	Drawn by SG	DRAWING NUMBER 11	REV	