



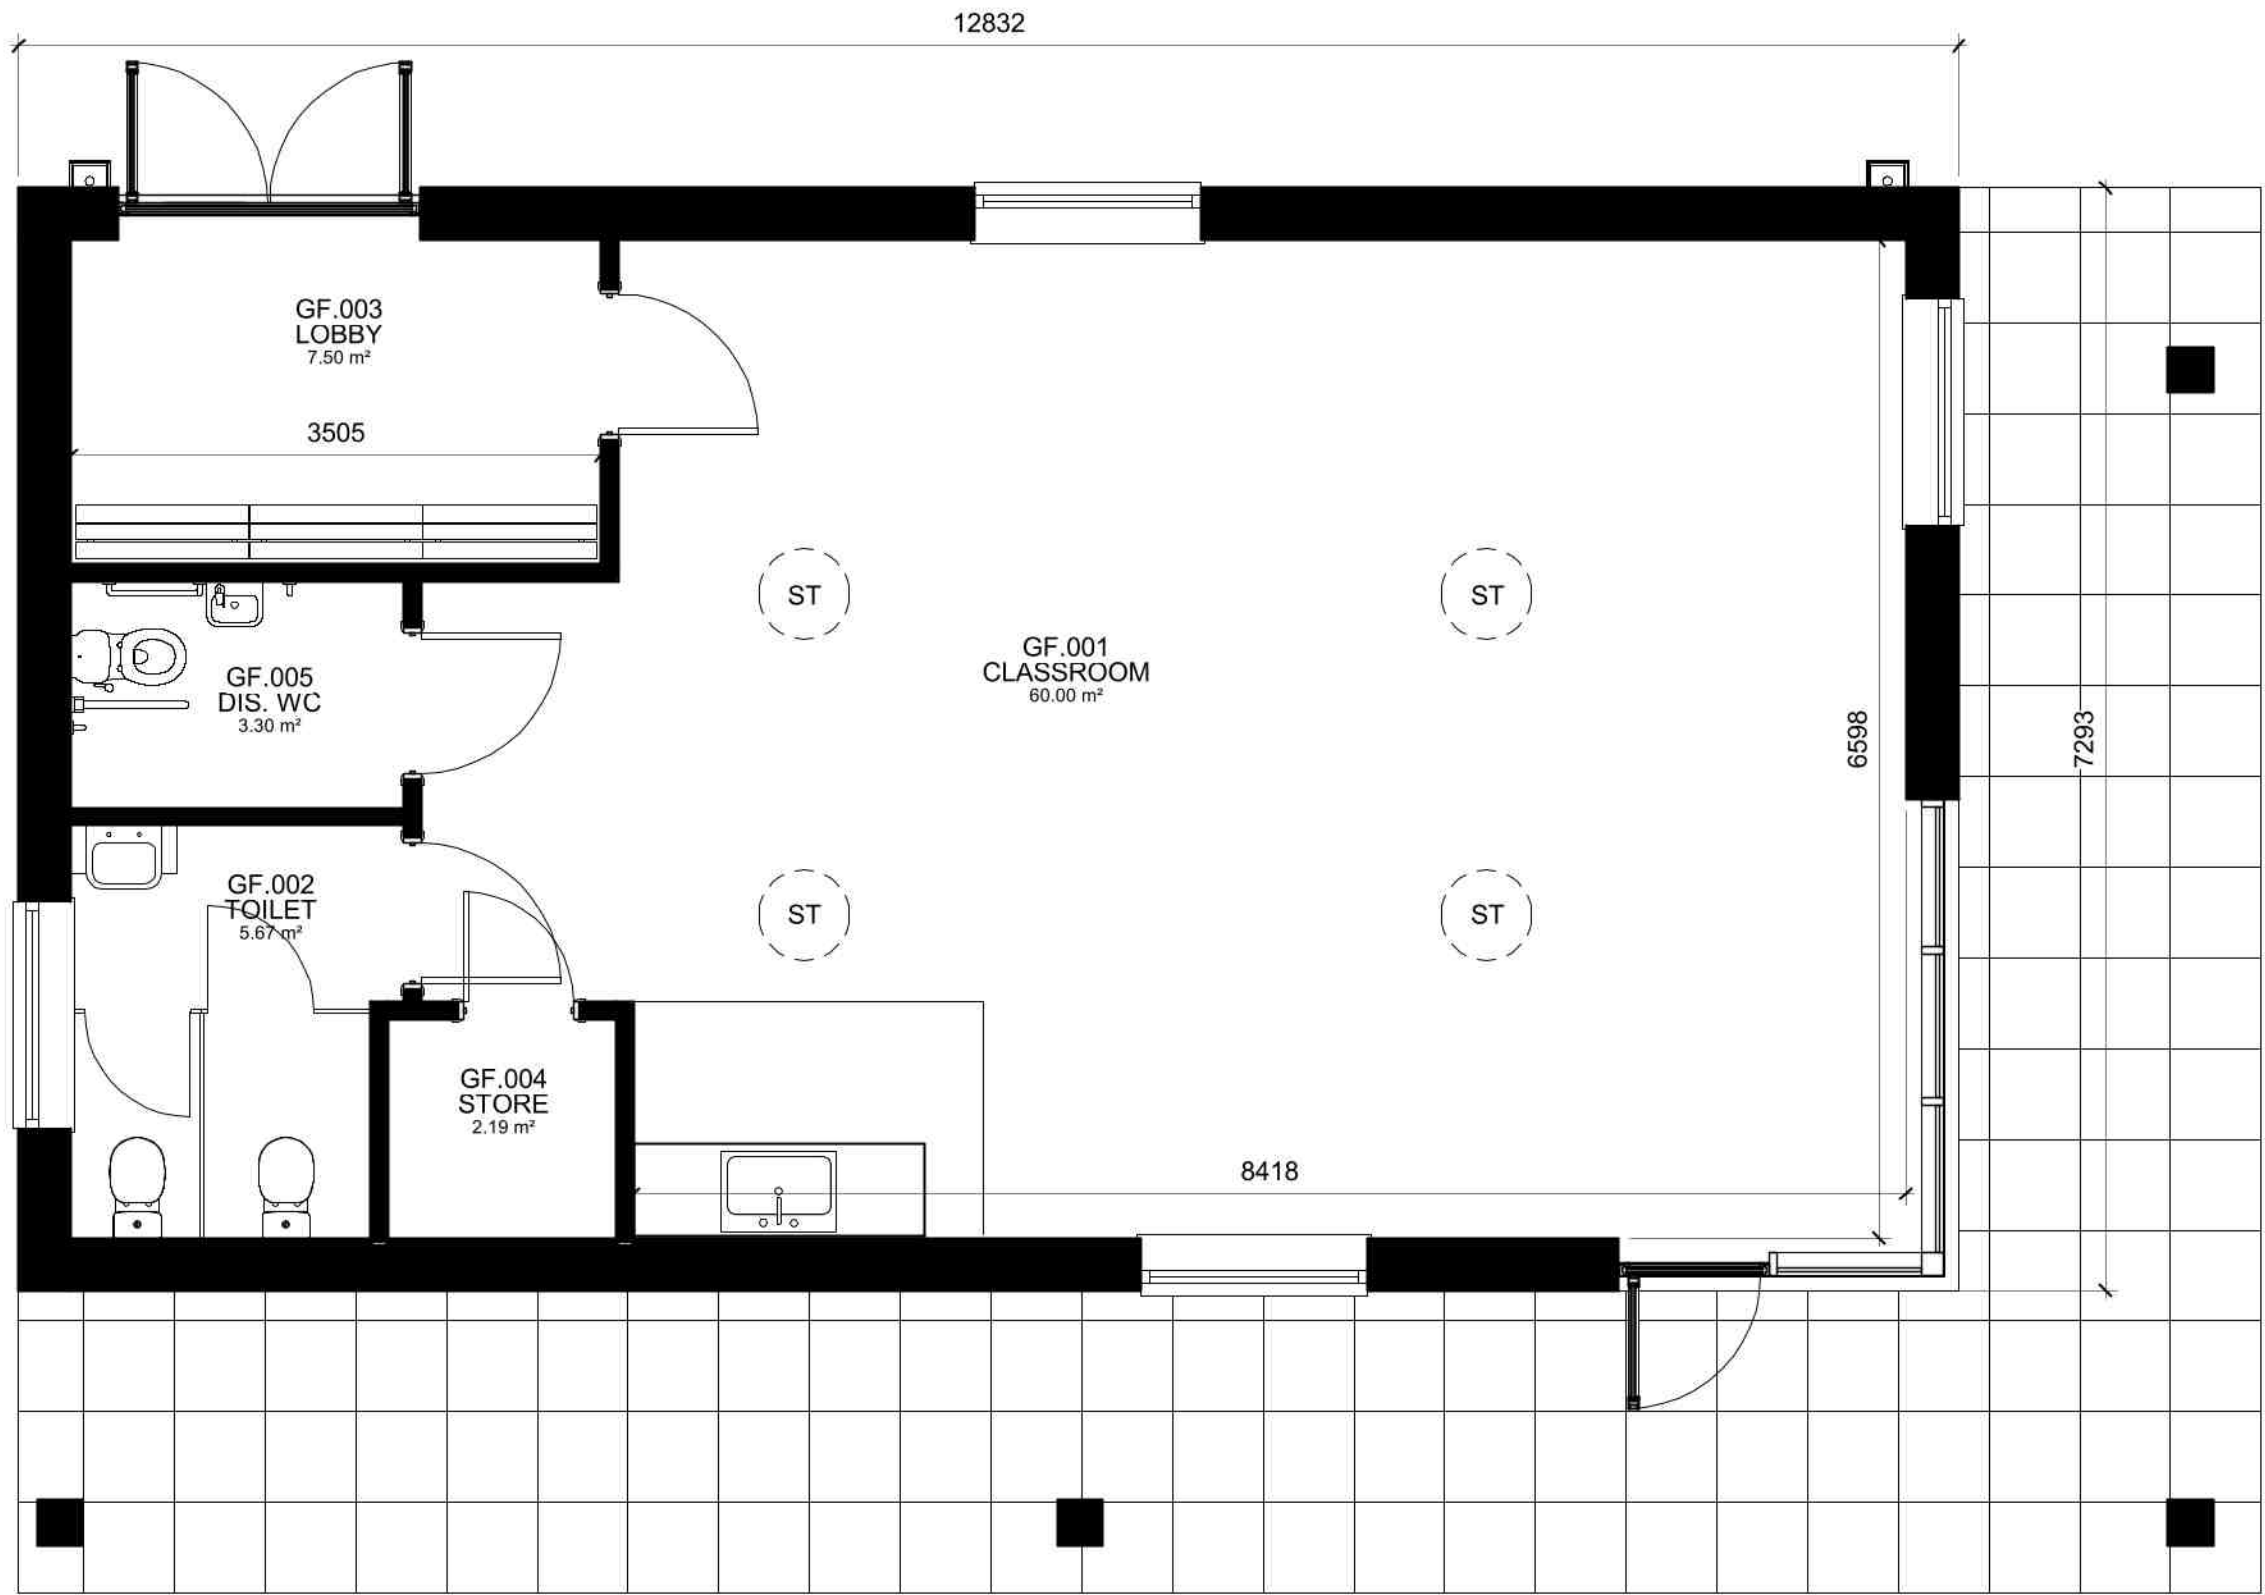


00 Ground Floor
1 : 50



Perspective View

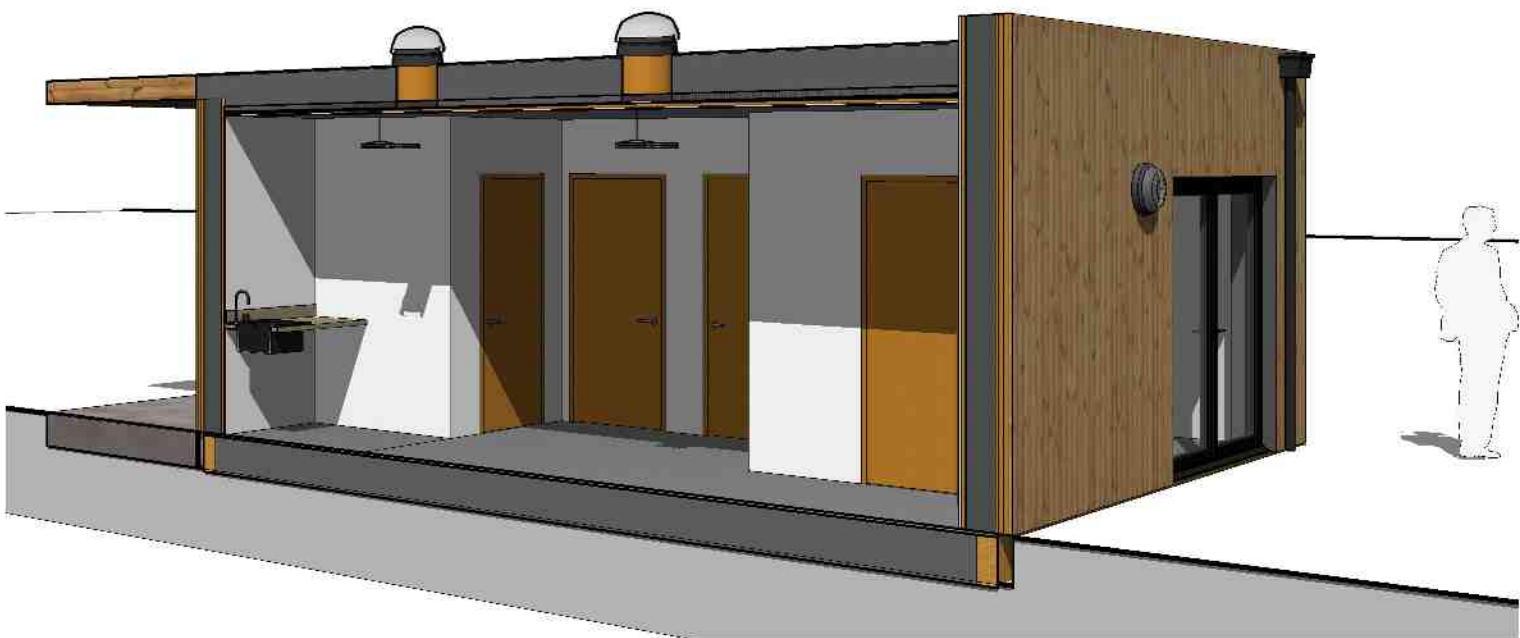


Perspective Section

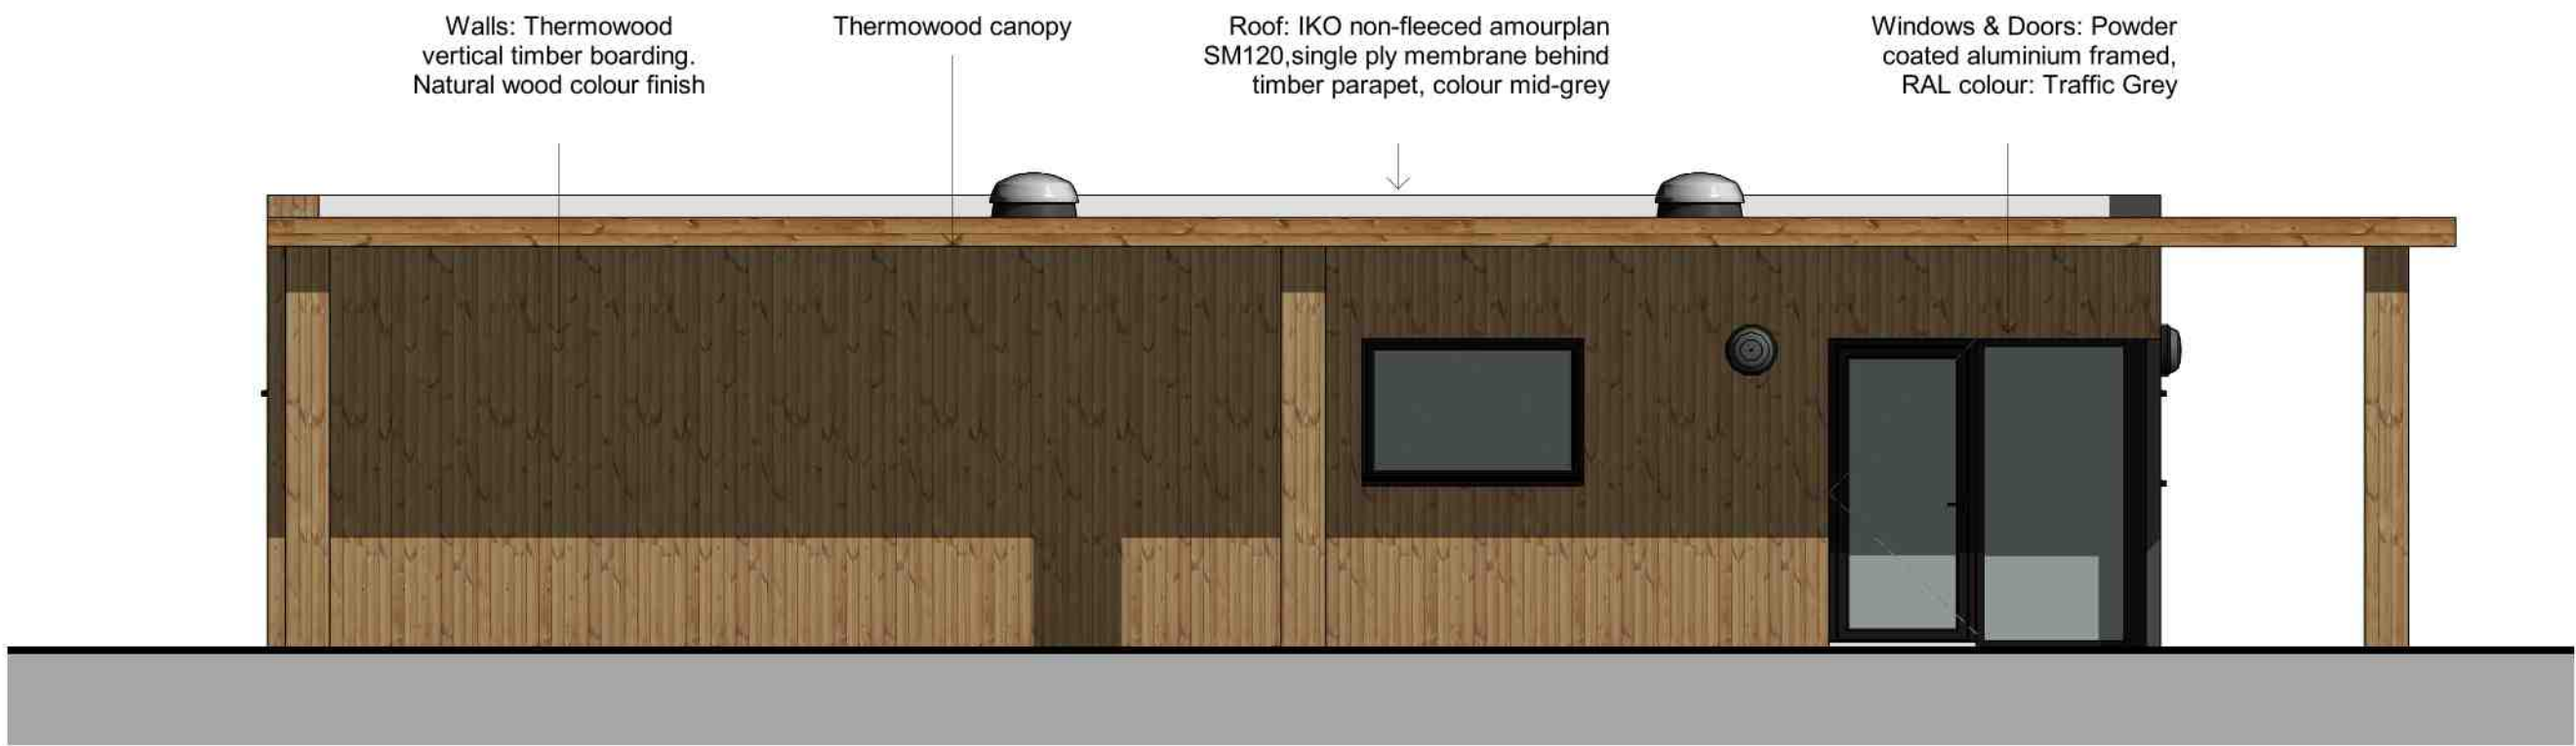

South
1 : 50




West
1 : 50

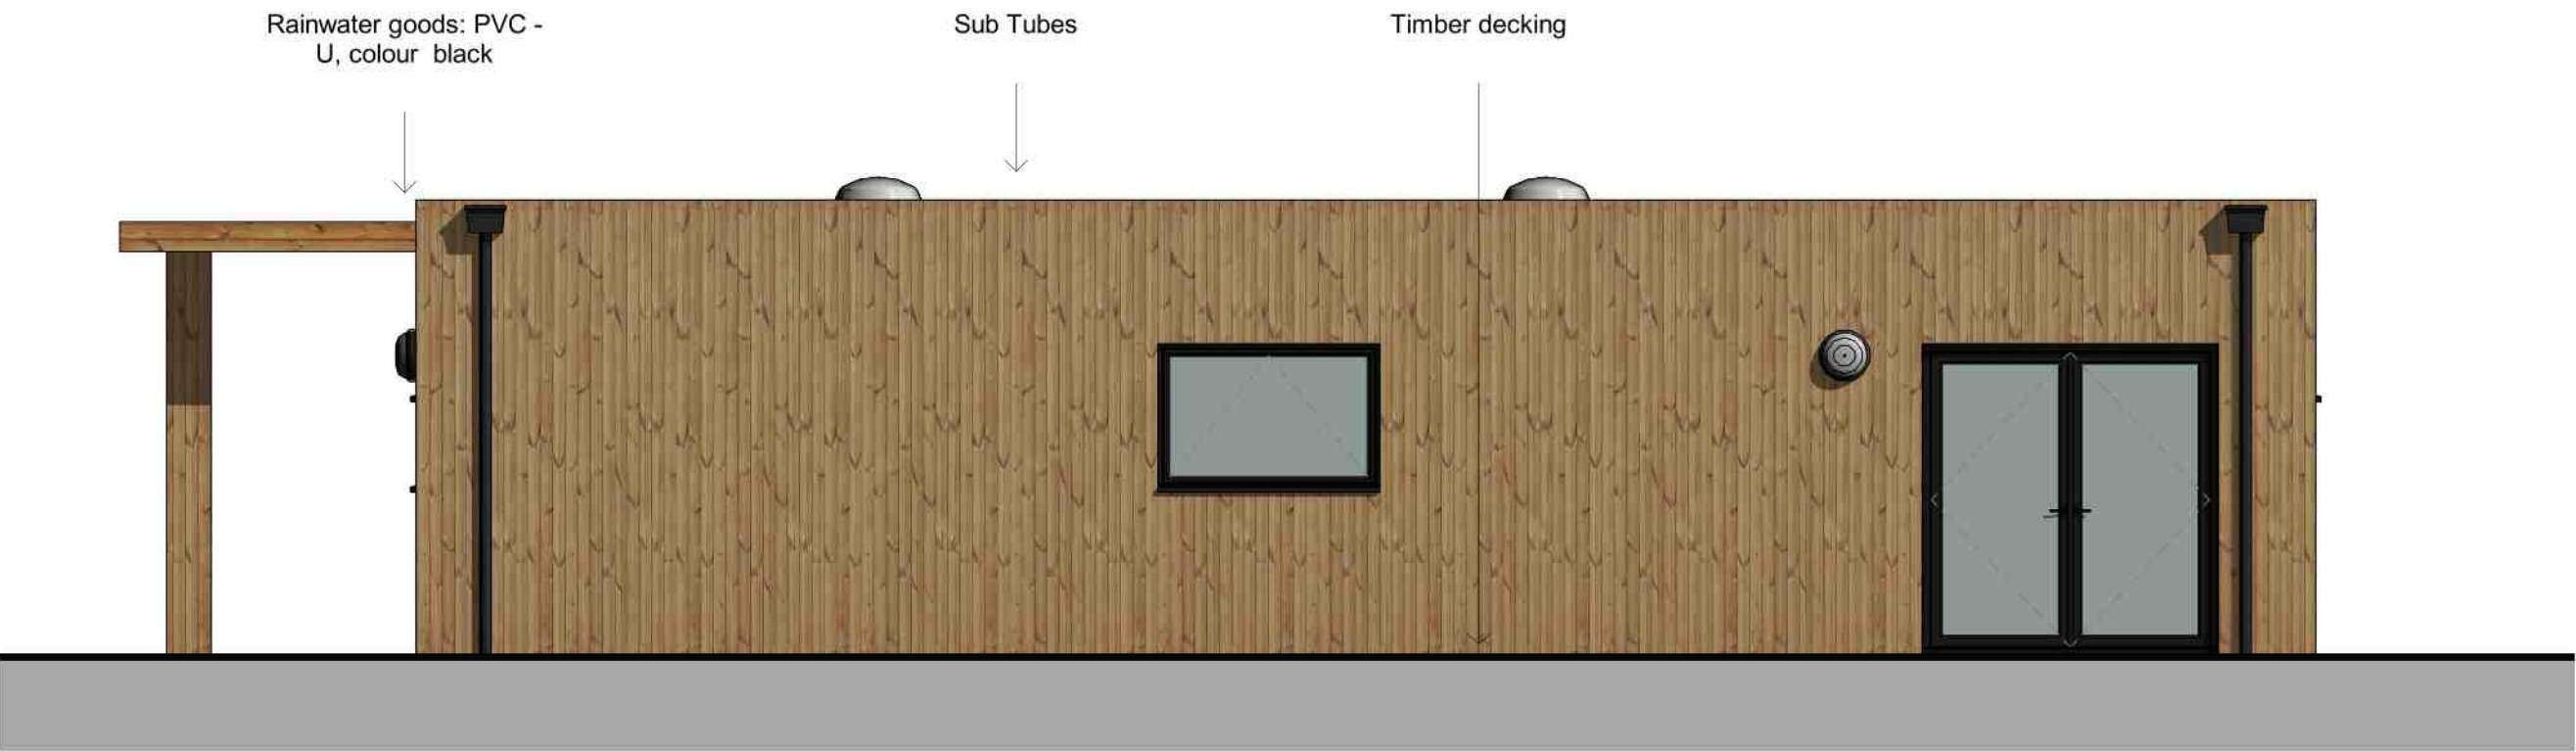

North
1 : 50



East
1 : 50

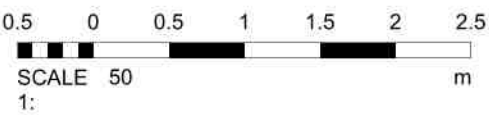

Area Schedule (GIA)	
Area	
80.08 m²	
Area Schedule (Gross Building)	
Area	
93.58 m²	

REV	DATE	DESCRIPTION	DRAWN	CHECKED BY
A	10/09/21	Planning issue	FS	MC



PLANNING	
Whaplode Primary School	
New eco-classroom Building	
Proposed	
3984	
WP001	A
03/09/21	1 : 50
FS	MC