S/SO
PLANNING & DEVELOPMENT
- 8 JUN 2006
Ref. 0799/06

DETERMINED PLAN

DAVID RAVEN ASSOCIATES
CHARTERED ARCHITECTS
25a Hills Road Cambridge CB2 1NW
telephone 01223 353115 facsimile 01223 576488

BARN AT CROWN FARM
STOCKWELL GATE WHAPLODE
LINCS.


PROPOSALS FOR OFFICE CONVERSION


FLOOR PLAN + SITE PLAN

SCALES : 1-100 + 1-500 1A-DR 5/06

386/7

NOTES : AEND WITH 386/8+9.
+ 386/2 3+4 FOR SURVEY

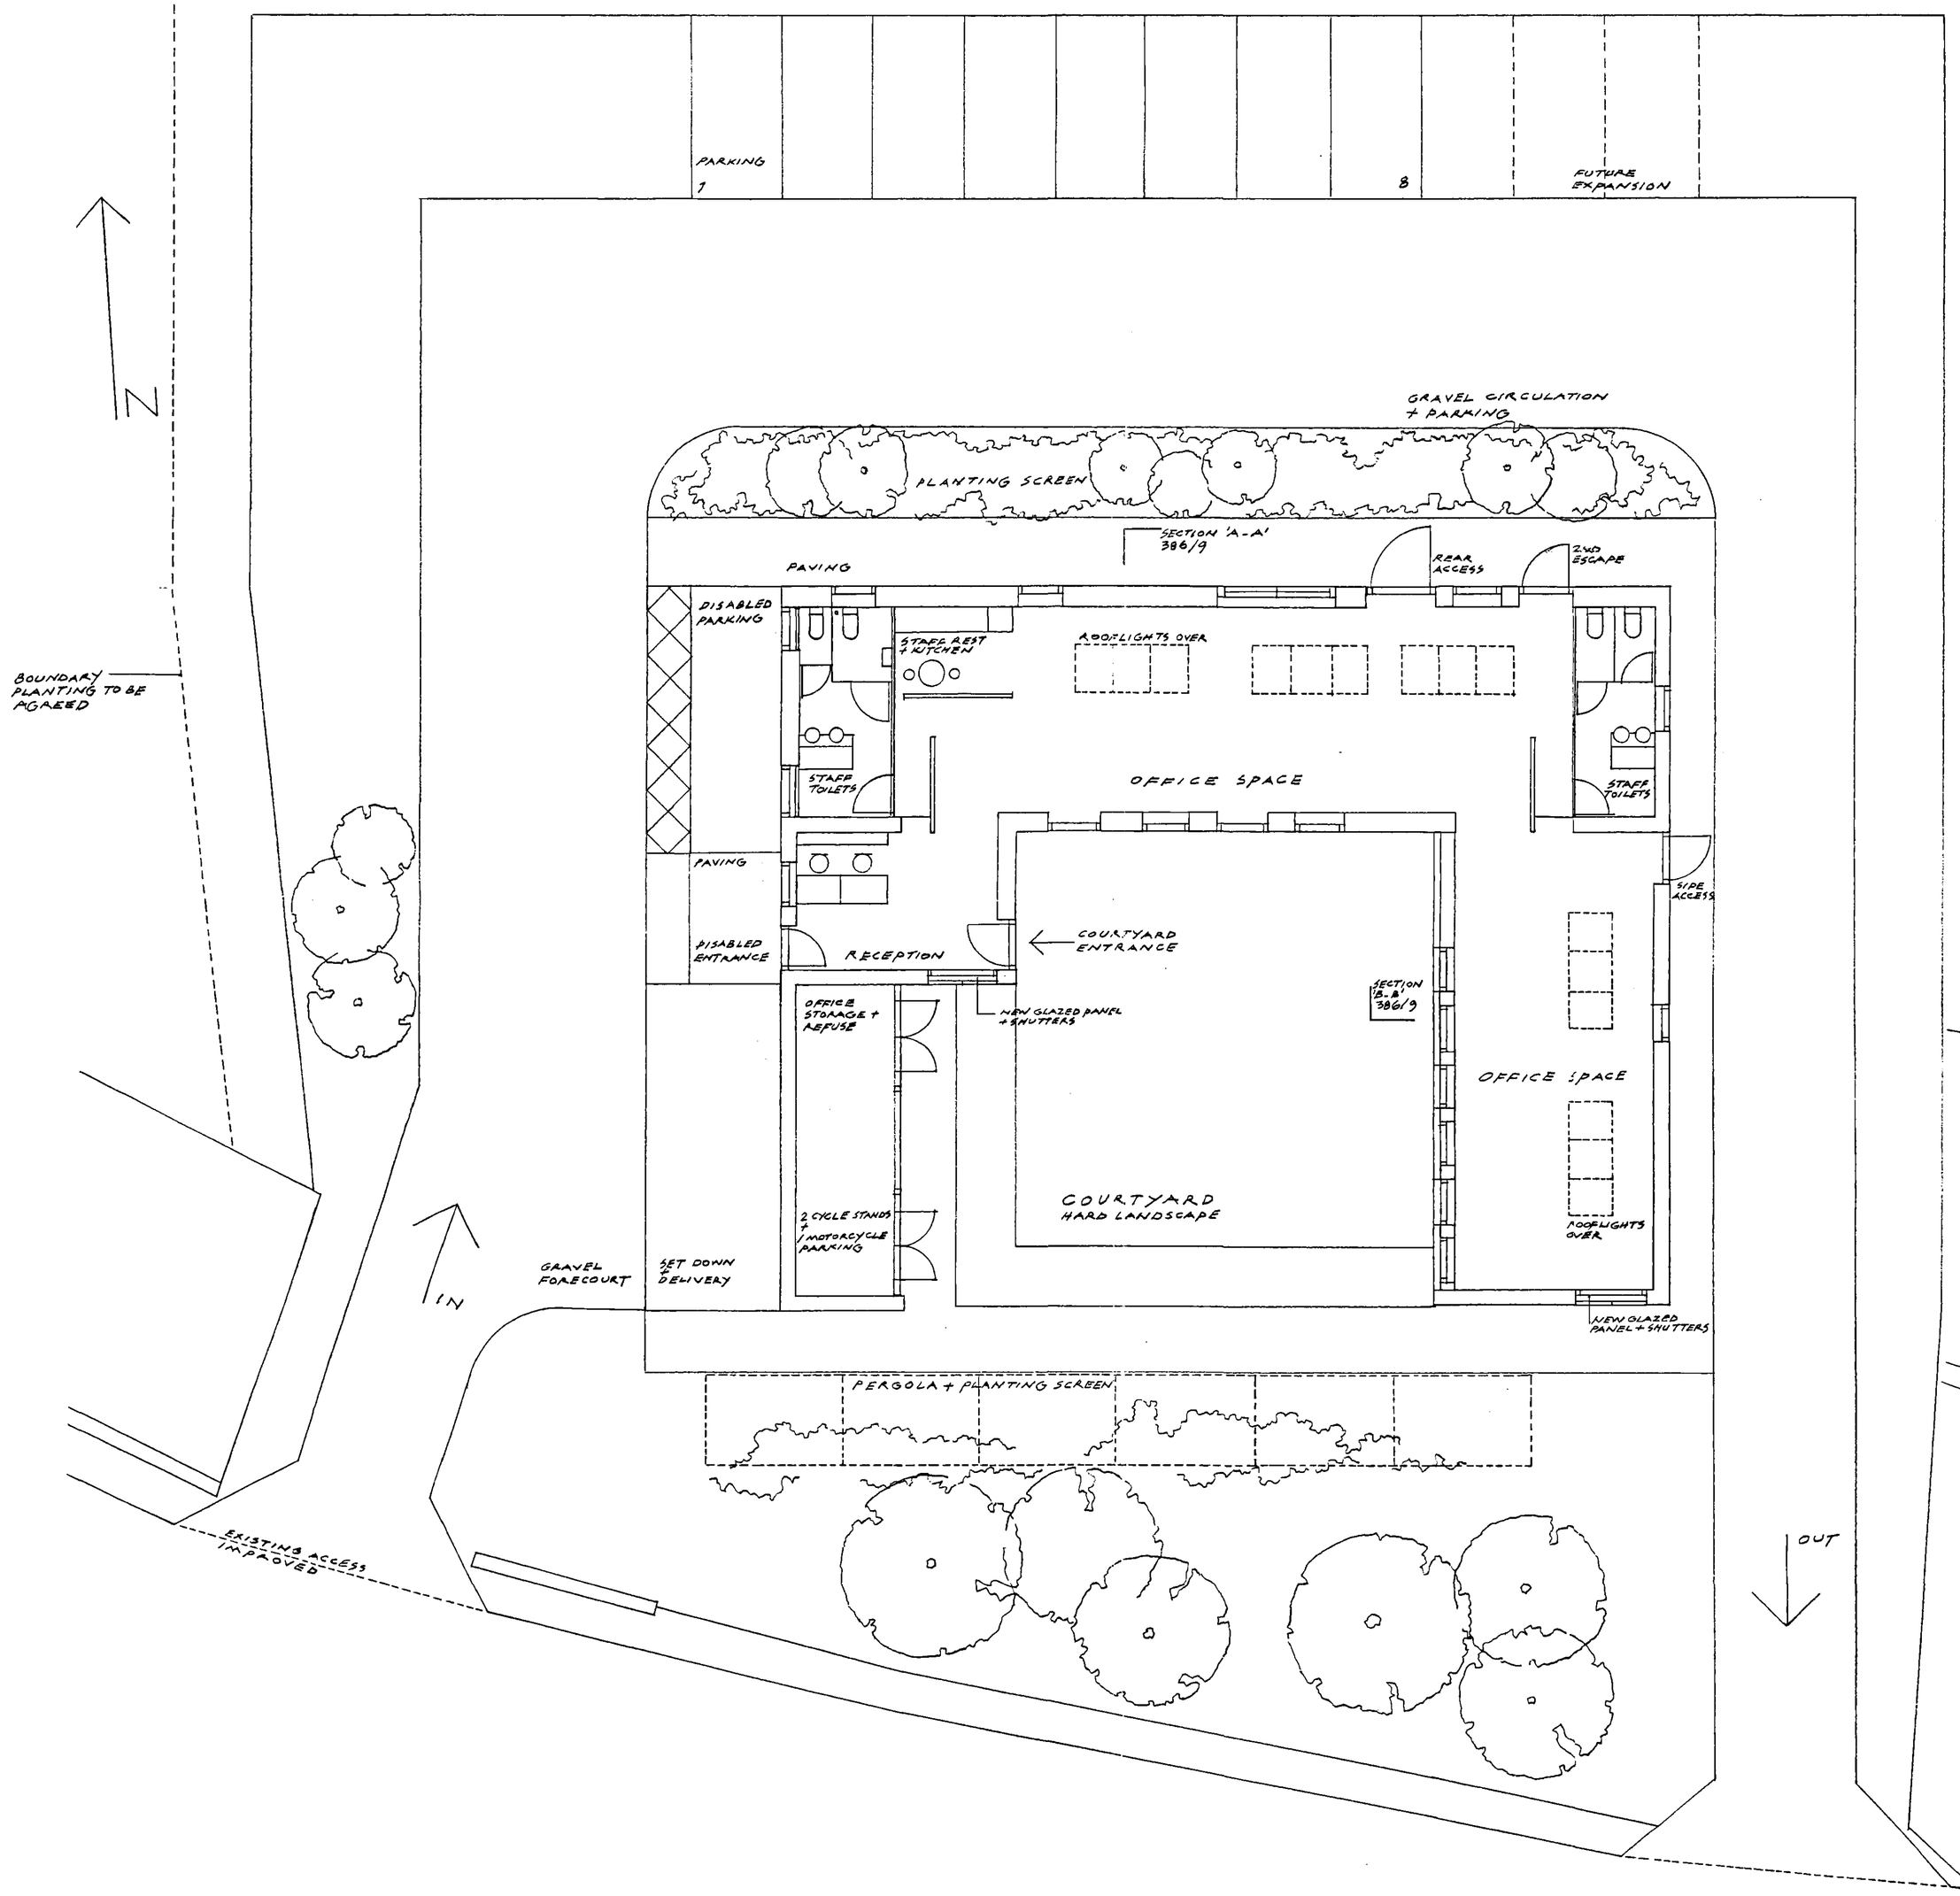

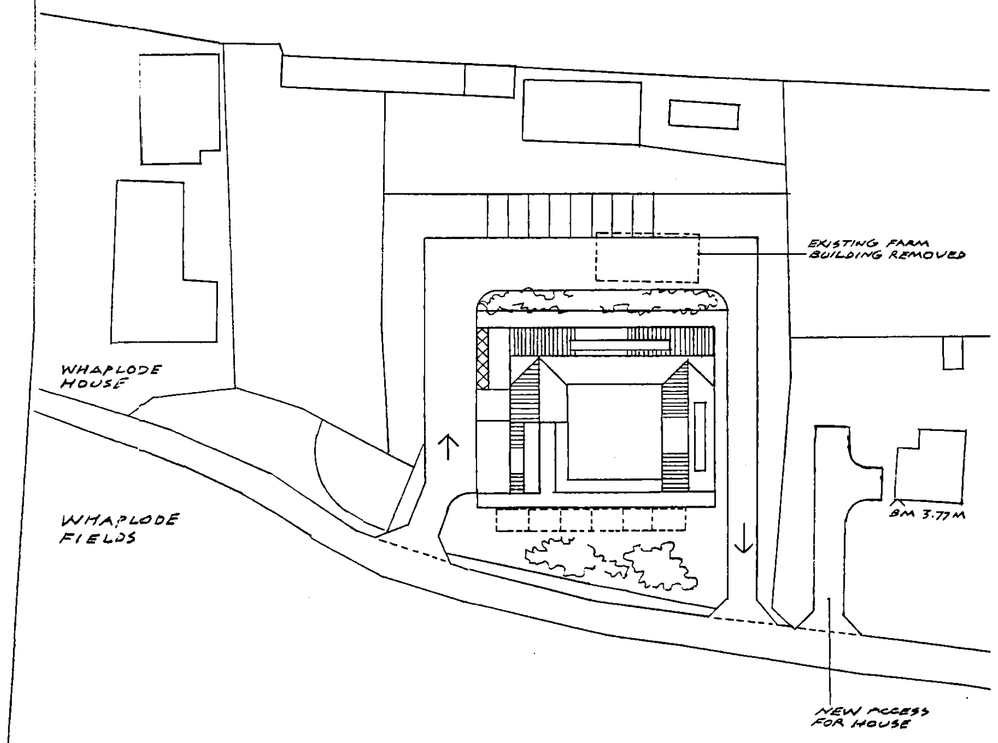

SITE PLAN : CROWN FARM 1:500