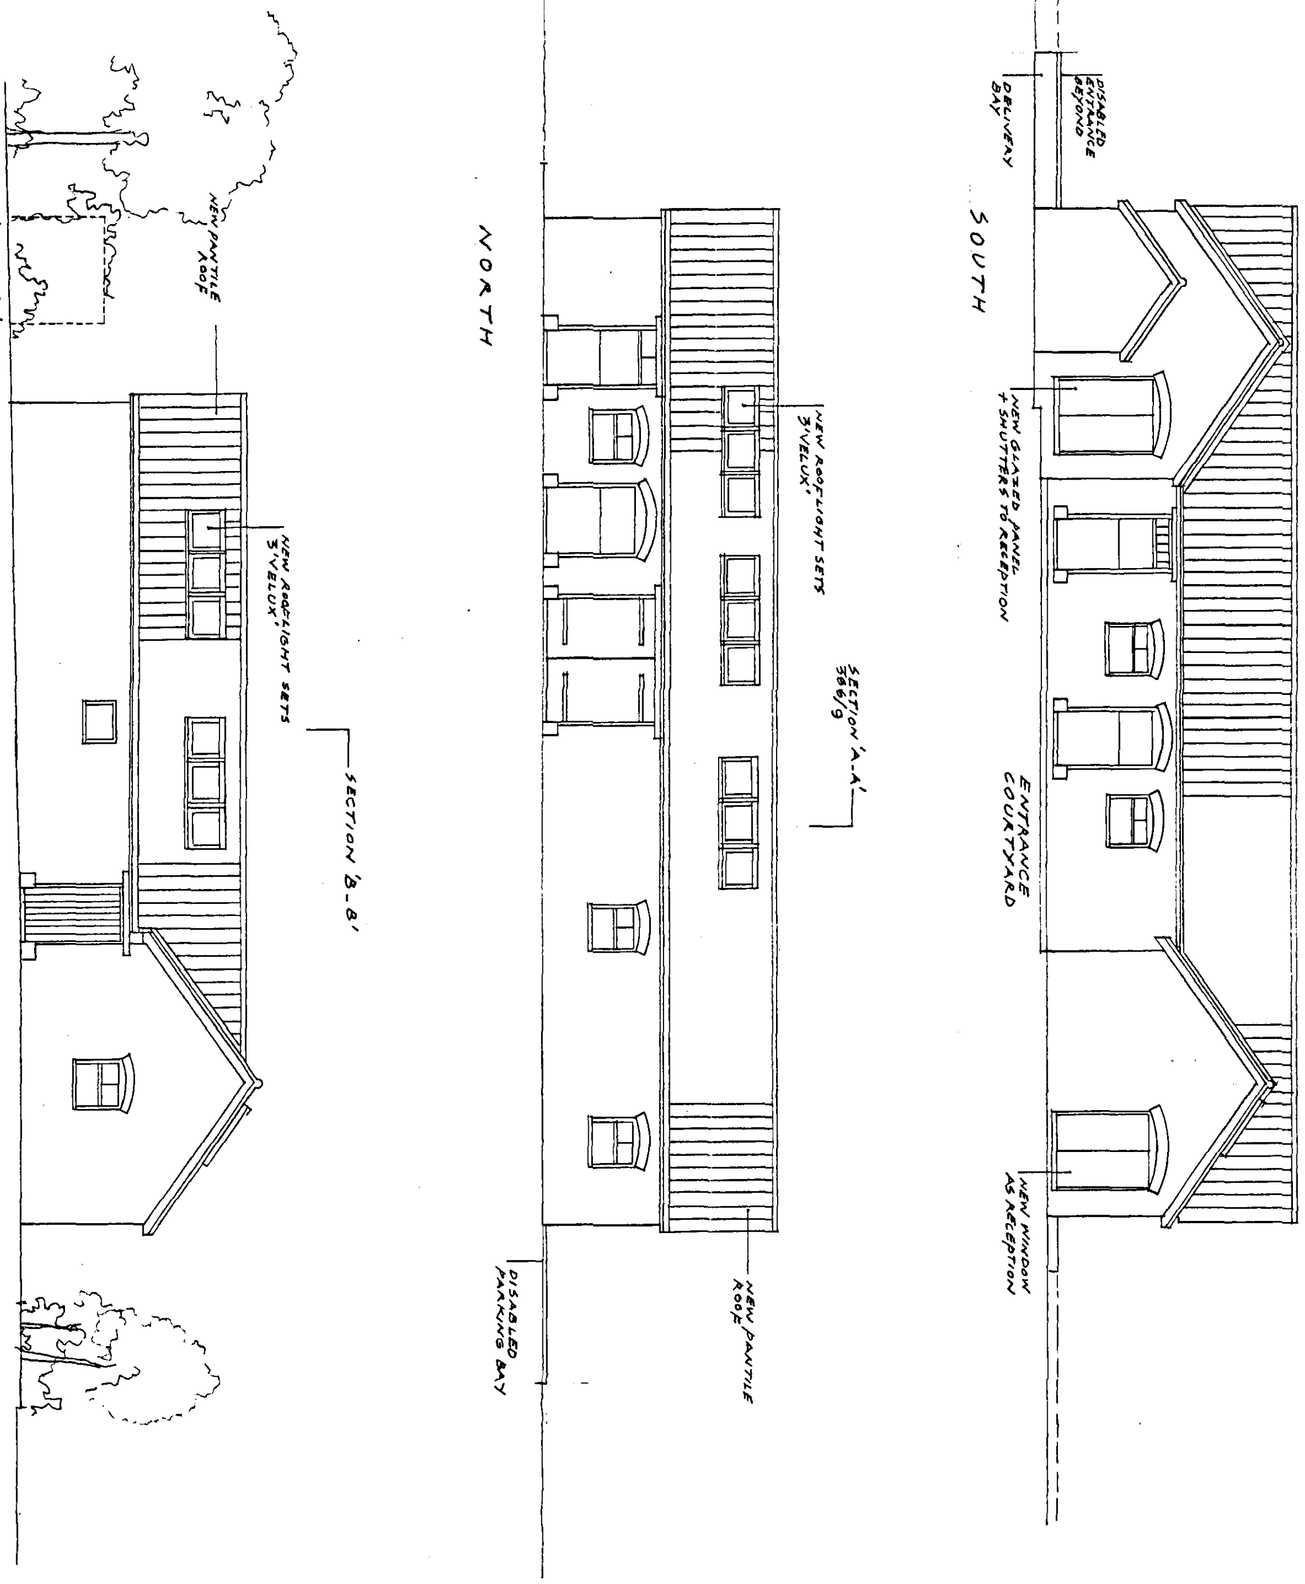


DETERMINED PLAN

SHDC
PLANNING & DEVELOPMENT
- 8 JUN 2006
Ref. 0799/06

NOTES :
- READ WITH FLOOR PLAN 386/7 + ELEVATIONS - SECTIONS 386/9 + SURVEY 386/2 3 + 4
- WALLS ; REFURBISHED RED CLAY FACING BRICK/ENGLISH BOND
- ROOFS ; NEW LOCAL RED CLAY PANTILES
- WINDOWS ; PINE GLAZED INTERIOR FRAMES + EXTERNAL SHUTTERS
  DOORS ; SIMILAR WITH BOARDED EXTERNAL DOORS TO MATCH EXISTING TYPES
  NEW GLAZED DOORS TO MAIN ENTRANCE

BARN AT CROWN FARM
STOCKWELL GATE WHAPLODE
LINCS.

PROPOSALS FOR OFFICE CONVERSION

ELEVATIONS

SCALES ; 1-100 IR-DR 05/06

DAVID RAVEN ASSOCIATES
CHARTERED ARCHITECTS
25a Hills Road Cambridge CB2 1NW
telephone 01223 353115 facsimile 01223 576488

386/8