



WEST 1:100

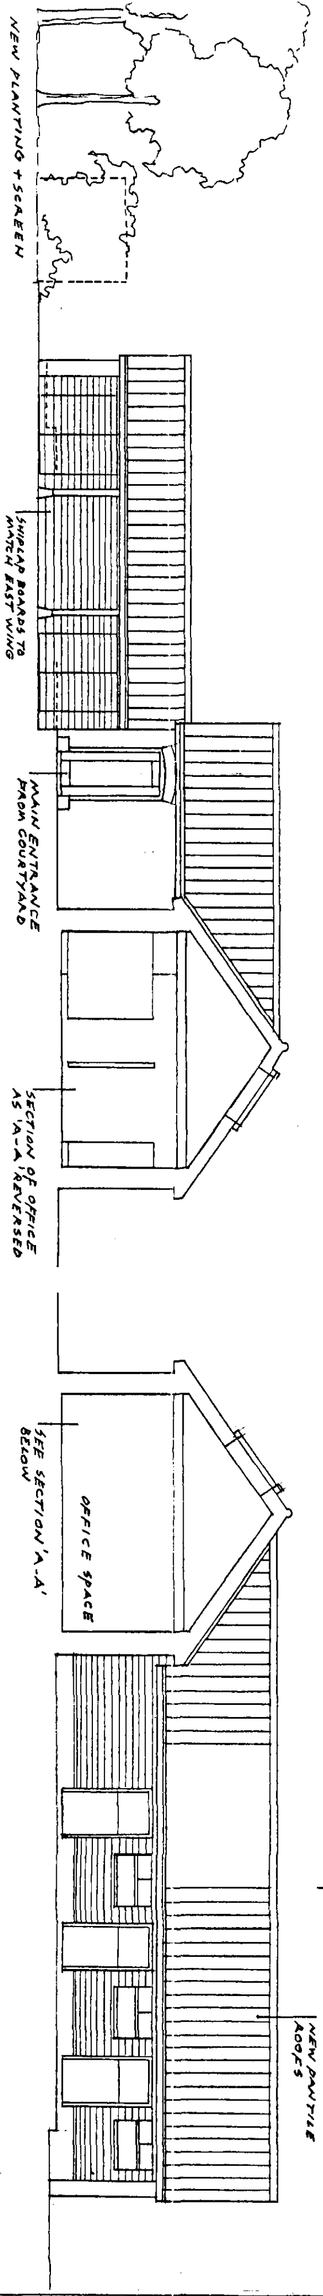

EAST 1:100 (WEST WING)

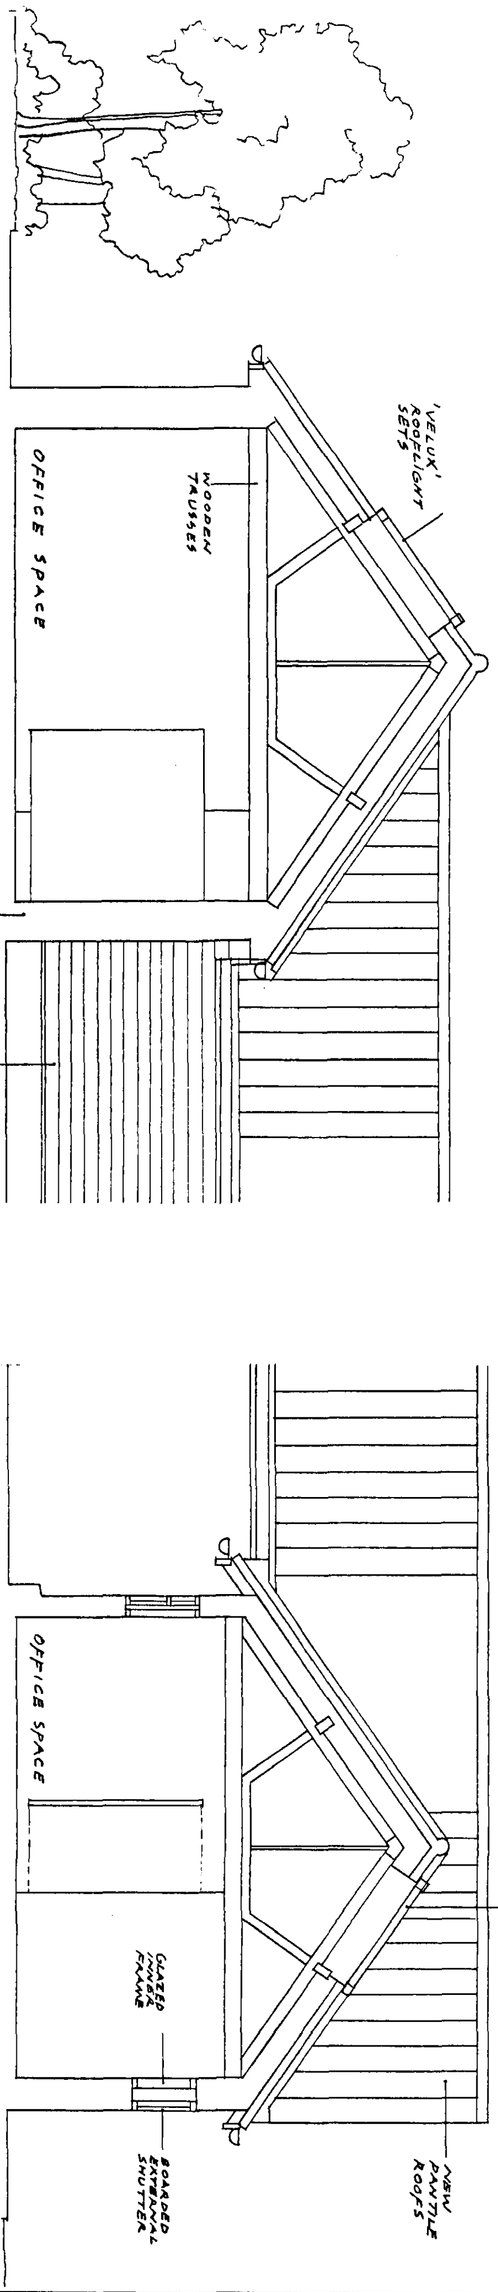

SECTION 'A-A' 1:50

WEST 1:100 (EAST WING)

SECTION 'B-B' 1:50

DETERMINATION PLANS

SHDC
PLANNING & DEVELOPMENT
- 8 JUN 2006
Ref. 0799/06

NOTES: READ WITH FLOOR PLAN 386/7 + ELEVATIONS 386/8 + SURVEY 386/2 3+4

BARN AT CROWN FARM
STOCKWELL GATE WHAPLODE
LINCS.

PROPOSALS FOR OFFICE CONVERSION

ELEVATIONS + SECTIONS

SCALES: 1-100 + 1-50 IR-DR 05/06

DAVID RAVEN ASSOCIATES
CHARTERED ARCHITECTS
25a Hills Road Cambridge CB2 1NW
telephone 01223 353115 facsimile 01223 576488

386/9