



SECTION B-B 386/3

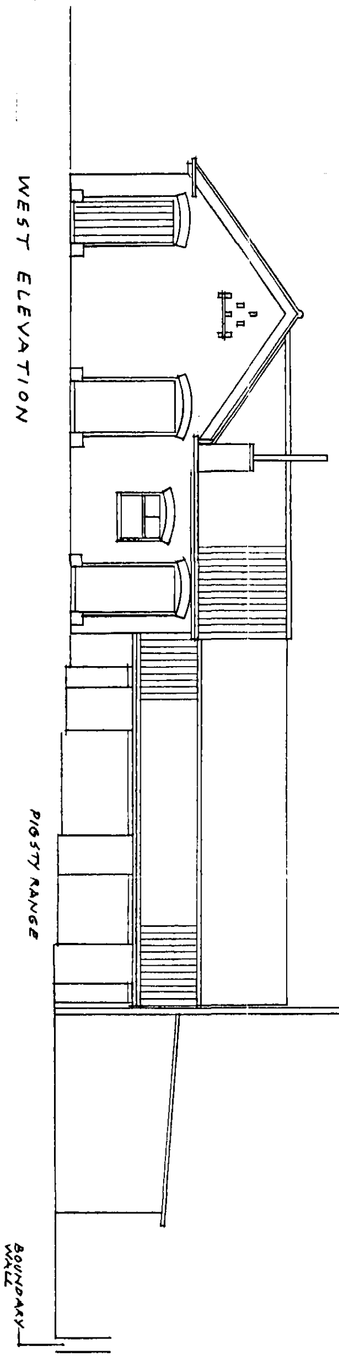

SECTION A-A 386/3

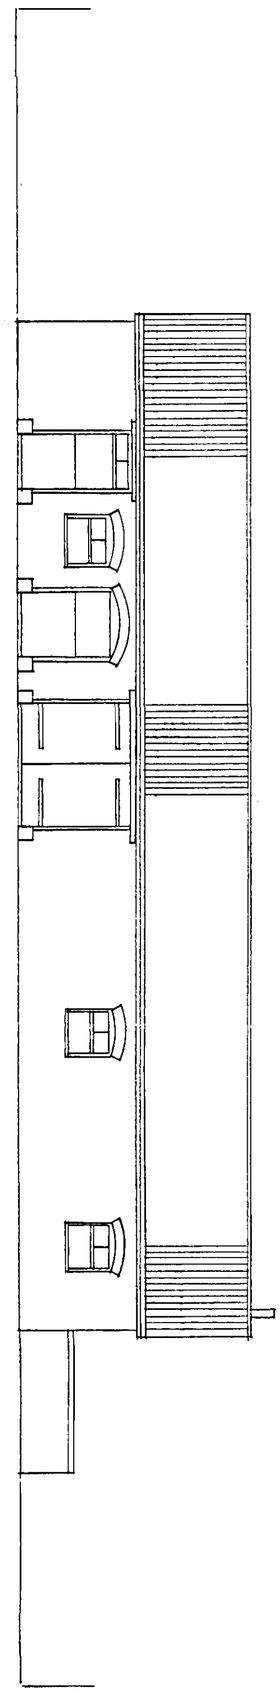

DETERMINED PLAN

SRDC
PLANNING & DEVELOPMENT
- 8 JUN 2006
Ref. 0799/06

NOTES:
- READ WITH 386/3 FOR FURTHER DETAILS + SECTIONS + WITH 386/2 FOR FLOOR PLAN

BARN AT CROWN FARM
STOCKWELL GATE WHAPLODE
LINCOLNSHIRE

SURVEY
ELEVATIONS + DETAILS

SCALES: 1:100 1:20 IR-DR 04/06

DAVID RAVEN ASSOCIATES
CHARTERED ARCHITECTS
25a Hills Road Cambridge CB2 1NW
telephone 01223 353115 facsimile 01223 576488

386/4