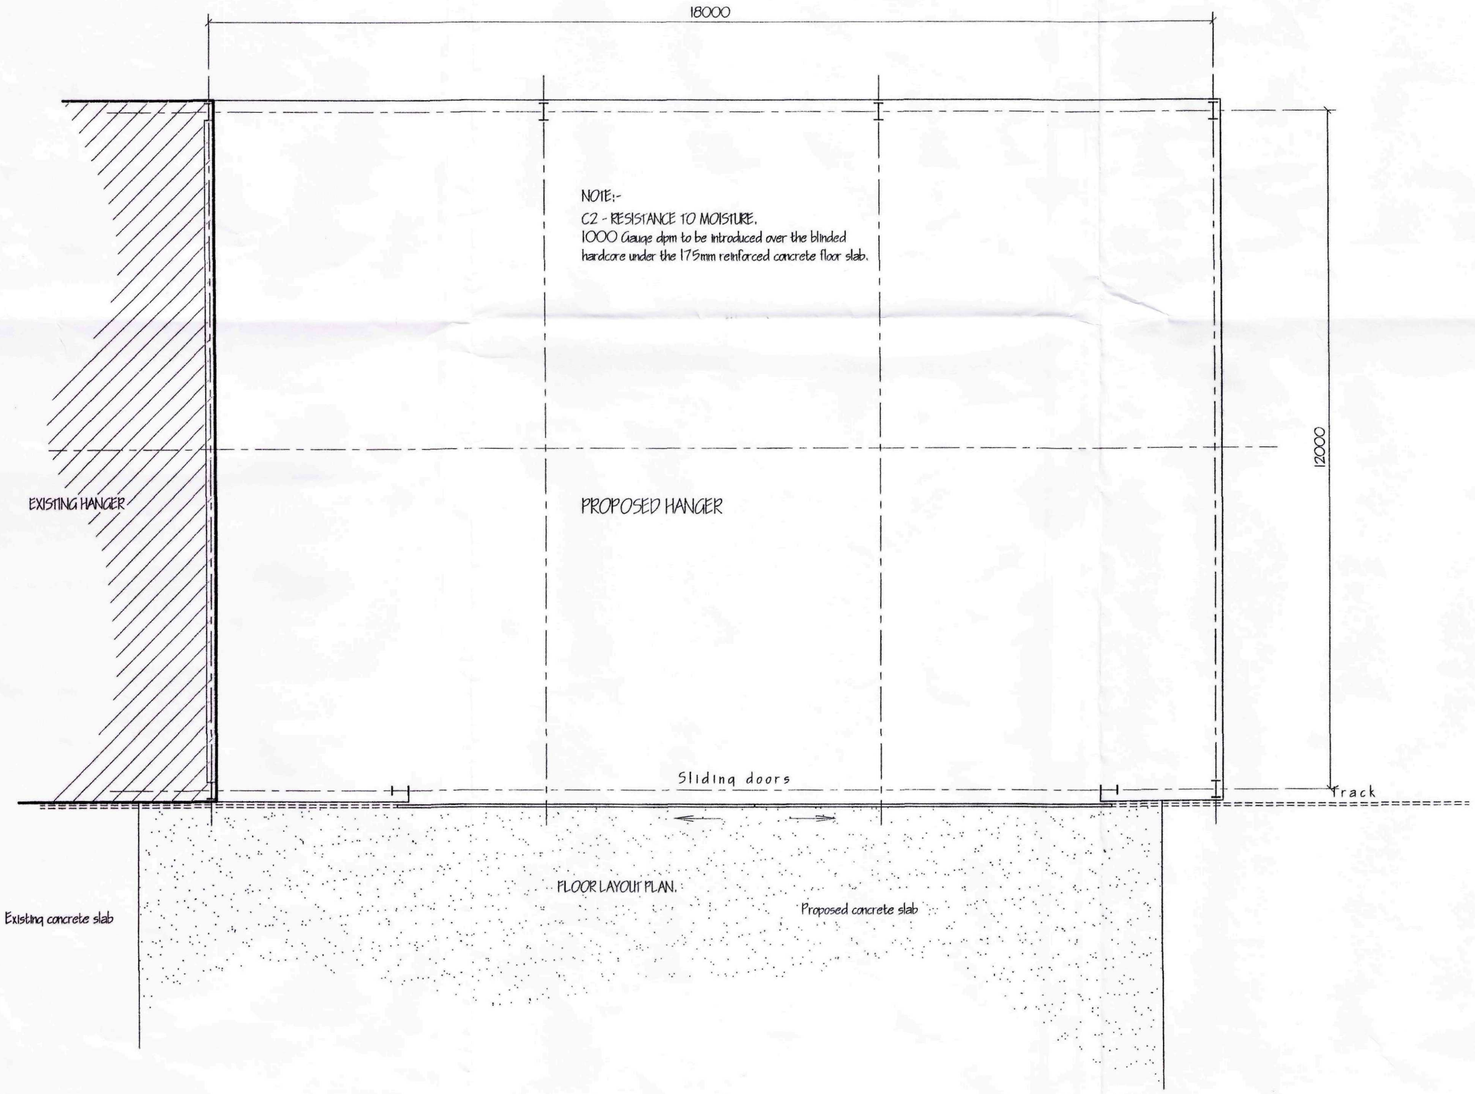

(2)

ref.	revision	date

G. R. MERCHANT LTD.
I.ENG AMICE FIWO
ARCHITECTURAL, STRUCTURAL AND LAND DRAINAGE CONSULTANTS
4 Wrights Mews
12A Park Road, Holbeach,
Spalding, Lincs. PE12 7EE
Tel: 01406 490800
Fax: 01406 425744
E-Mail: gr.merchant@btconnect.com

Project
EXTENSION TO AIRCRAFT HANGER.
FENLAND AIRFIELD.
FENLAND MANOR. HOLBEACH ST JOHNS.
SPALDING. LINC'S. PE12 8RD.

Client
J. WRIGHT.

Drawing
FLOOR LAYOUT PLAN.

Job Ref.	Drawing No.
2544-15.	01.
Date: JUNE 2015.	Drawn: GRM.

Scales
1/50.

DO NOT SCALE FROM THIS DRAWING
This drawing is copyright and may not be altered, traced, photographed or used for any other purpose other than that for which it is supplied without the written consent of G. R. Merchant Ltd. All dimensions are to be checked on site before work is started. All details shown on this drawing including boundaries are based upon typical site conditions related to the area. No responsibility can be accepted for abnormal conditions which may be discovered during construction unless reported to the Architect so that design amendments may be considered. Site soil surveys are recommended in respect of foundations to establish specific site conditions before foundation work is undertaken. This drawing is limited in the amount of information contained and does not purport to contain a full specification of the works. It is solely for the purpose of obtaining Planning / Building Regulation approval. This drawing is not to be used as a contract document alone. The Builder is to allow for all works necessary to comply with the Building Regulations and all other statutory requirements. It is the client or their appointed agents responsibility to control workmanship, substitution of materials, adherance to specification, variations to contract etc.All materials to be new unless otherwise stated and all components and materials etc. to be used fitted and installed etc. in strict accordance with manufacturers instructions and relevant code of practice. Materials shall conform to appropriate British standard specification or BBA certificate or European code approved. The Employer / Client shall ensure that the contractor is competent to undertake the duties of maintain control over the construction operations and is familiar with the requirements of the Construction (Design and Management) Regulations. It is advised that should the works need to comply with the Construction Design and Management Regulations an Independent Planning Supervisor will be required. The works shall complete of all that is shown on the drawing and details. Work that may not specifically be shown but may be reasonably inferred as necessary to carry out the works shall be deemed to be included. It is the plot / land owners responsibility to be aware of the Party Wall etc. Act 1996 when building in close proximity to adjoining neighbours boundaries.