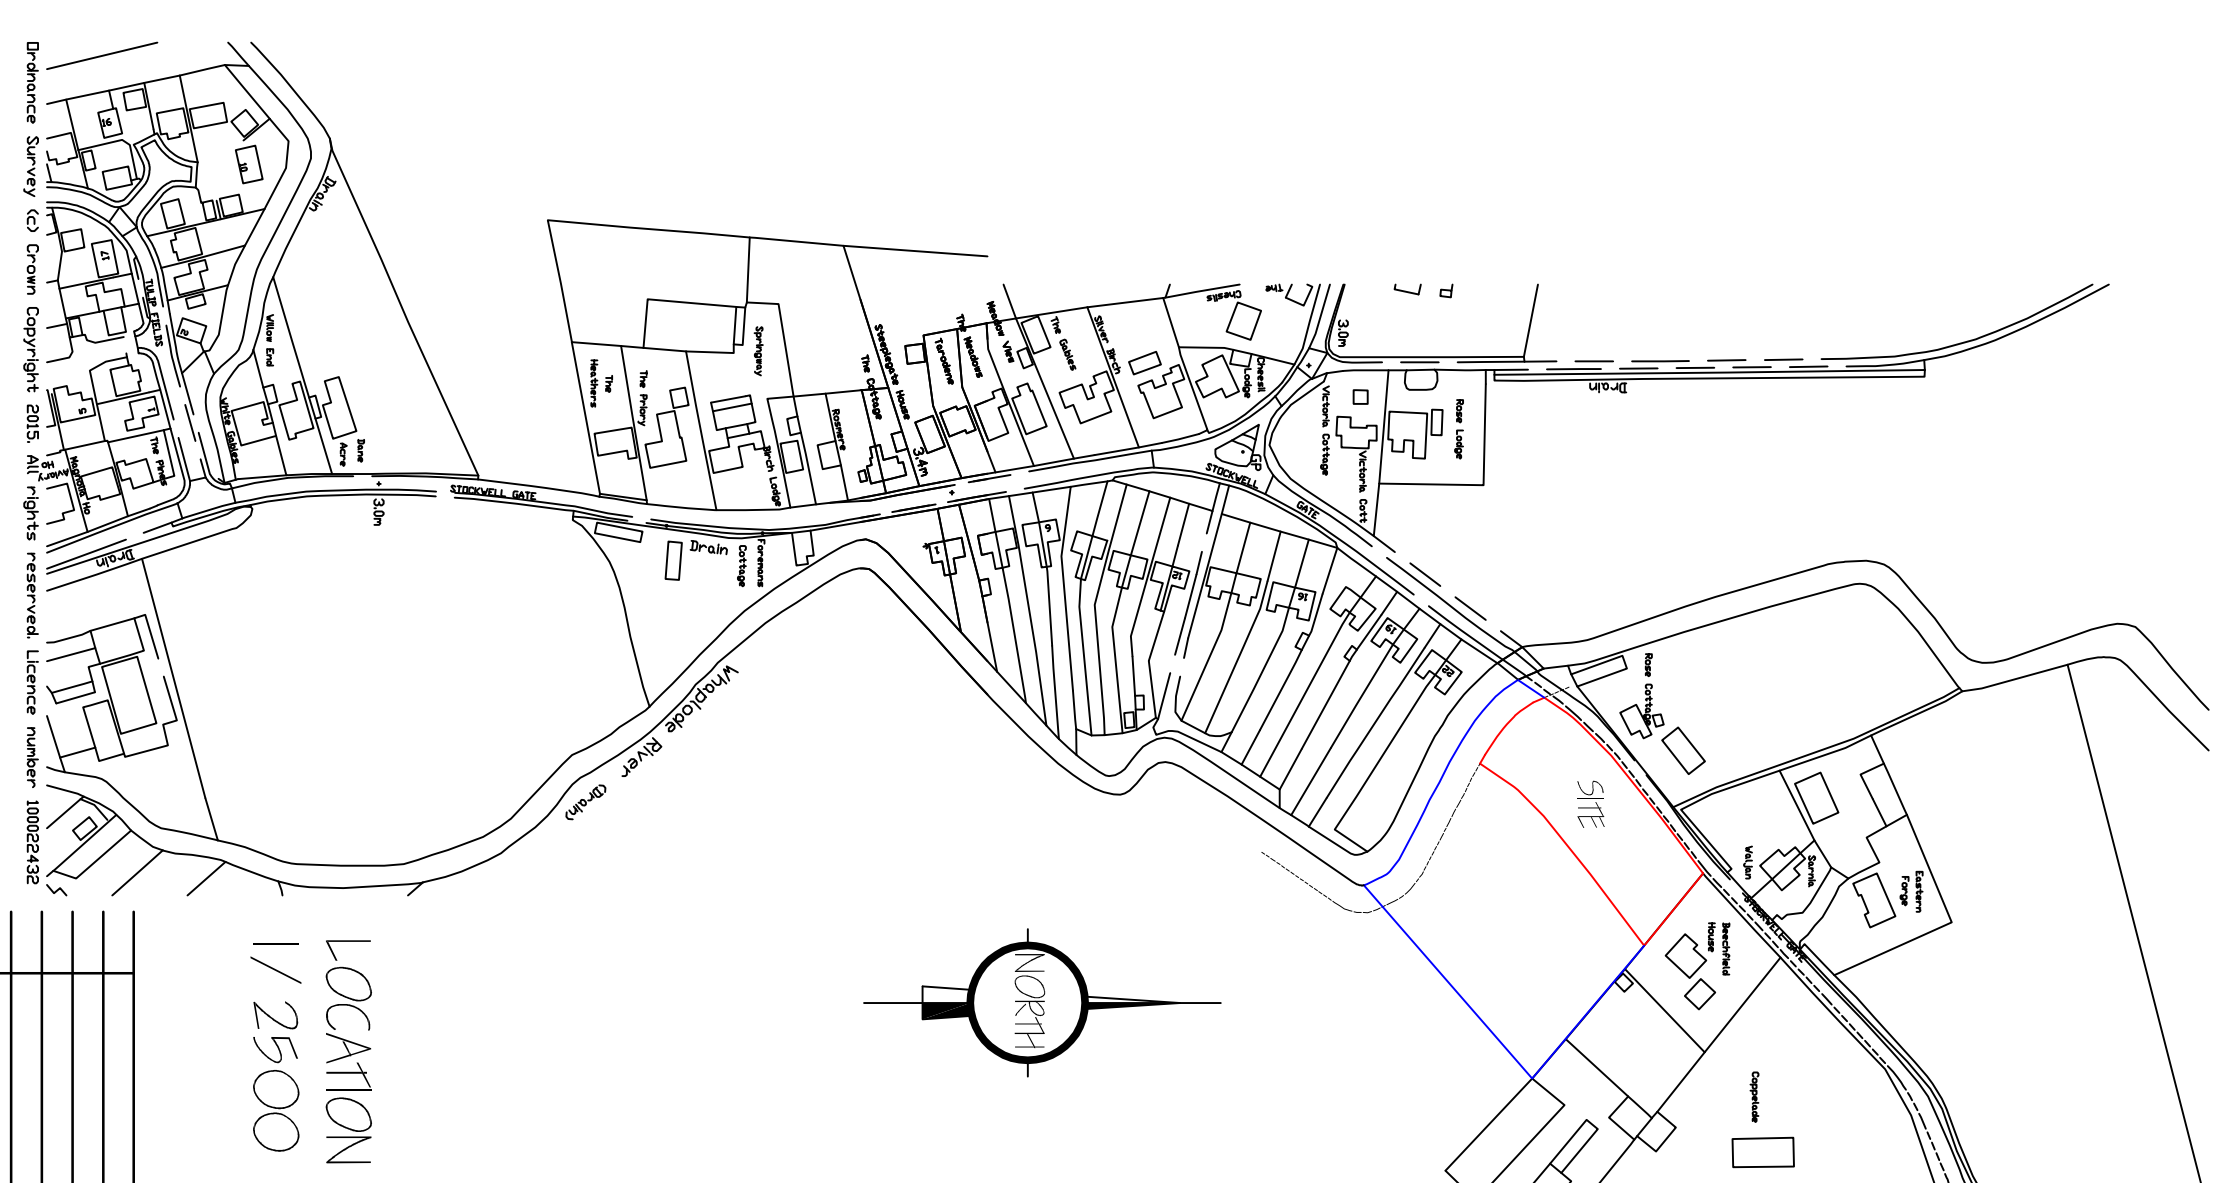
[illegible]

G. R. MERCHANT LTD.
I.ENG AMICE FIMO
ARCHITECTURAL, STRUCTURAL
AND LAND DRAINAGE
CONSULTANTS

**4 Wrights Mews
12A Park Road, Holbeach,
Spalding, Lincs. PE12 7EE
Tel: 01406 490800
Fax: 01406 425744
E-Mail: gr.merchant@btconnect.com**

Project
RESIDENTIAL DEVELOPMENT,
OFF STOCKWELL GATE,
WHARFLODE,
LINC5, PE12 6LE.

A & M SEYMOUR.

LOCATION & SITE LAYOUT PLAN.

Job Ref.	2982-16.
Drawing No.	02.

Date	AUGUST 2016.
Drawn	H.D / GRM.

AS INDICATED.

DO NOT SUE FROM THIS DRAWING