
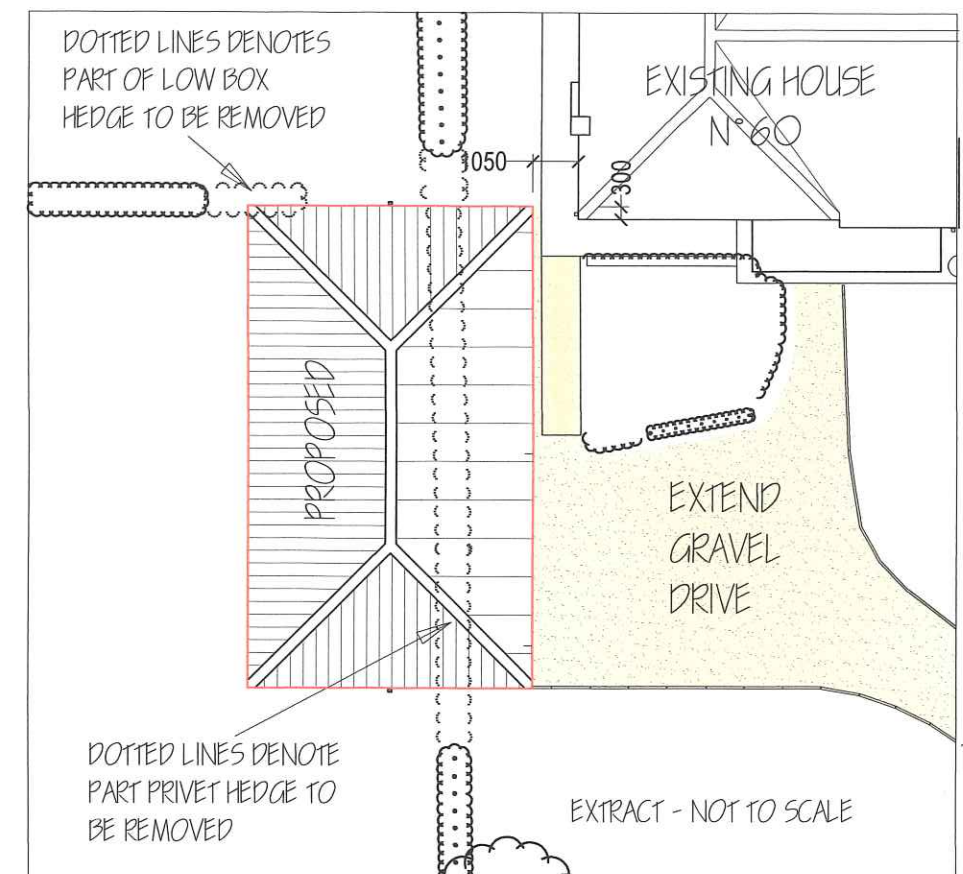
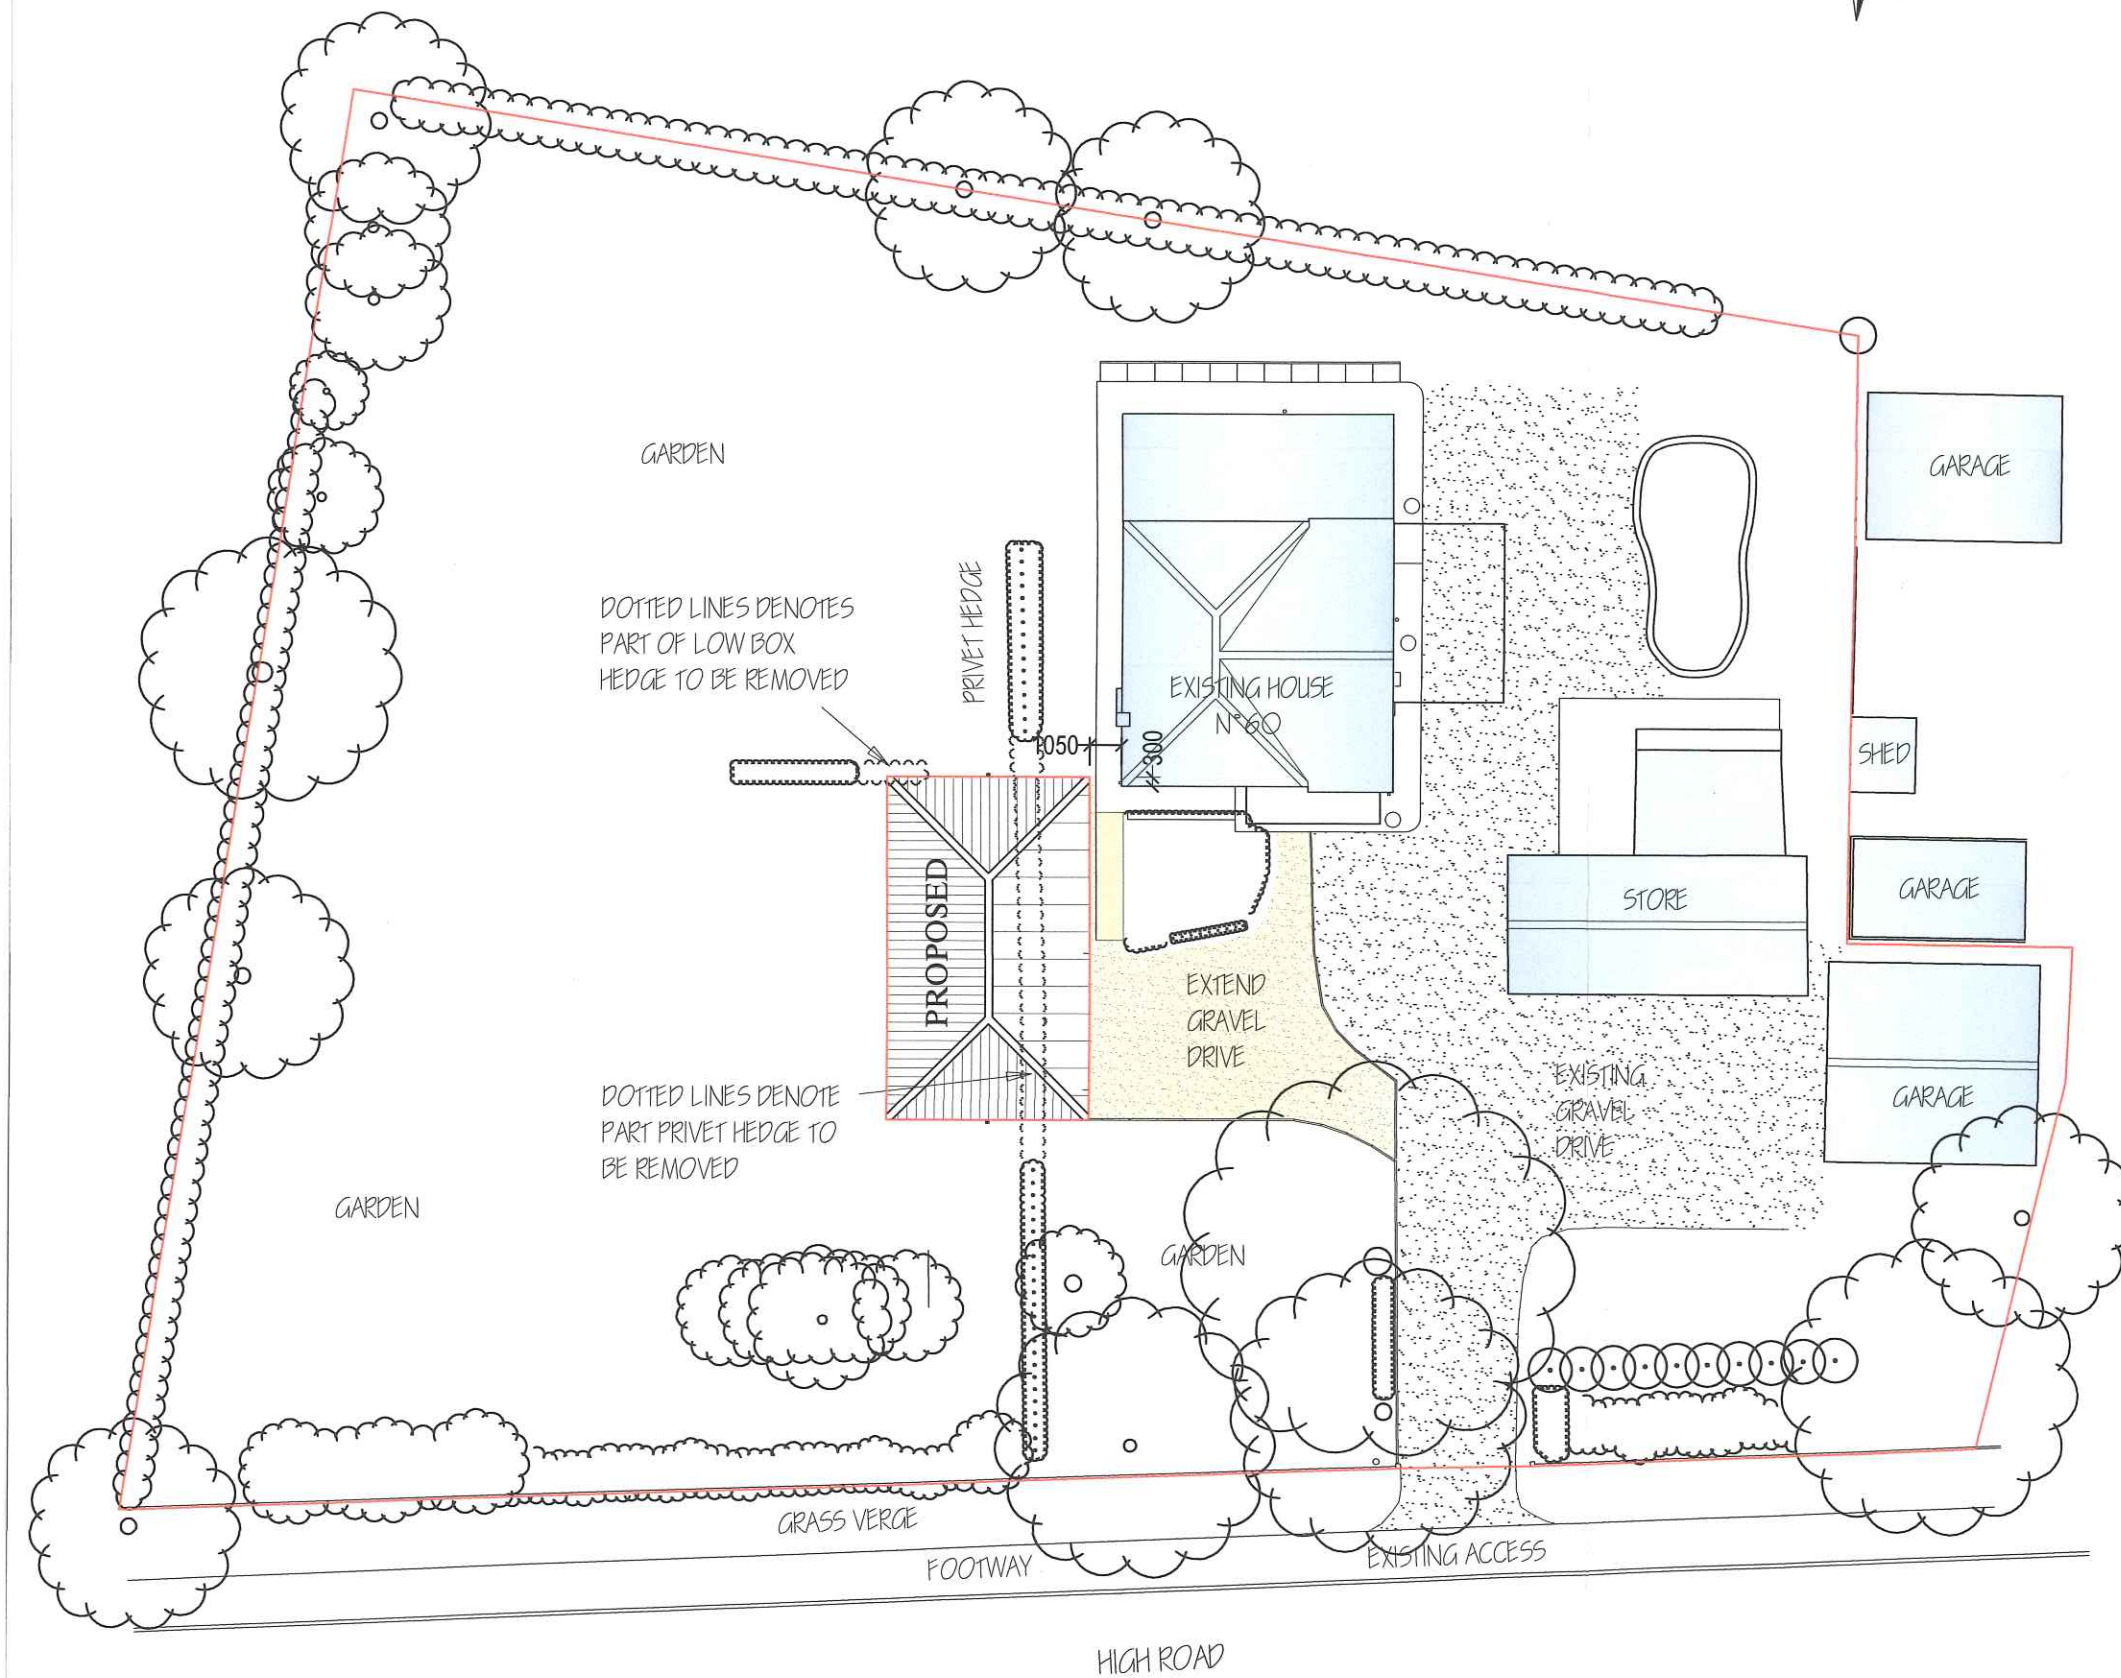


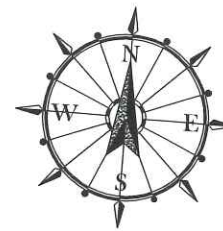

PROPOSED GARAGE & GARDEN ROOM / STORE
60 HIGH ROAD, WHAPLODE, SPALDING,
LINCOLNSHIRE

BLOCK PLAN 1: 250 SCALE