

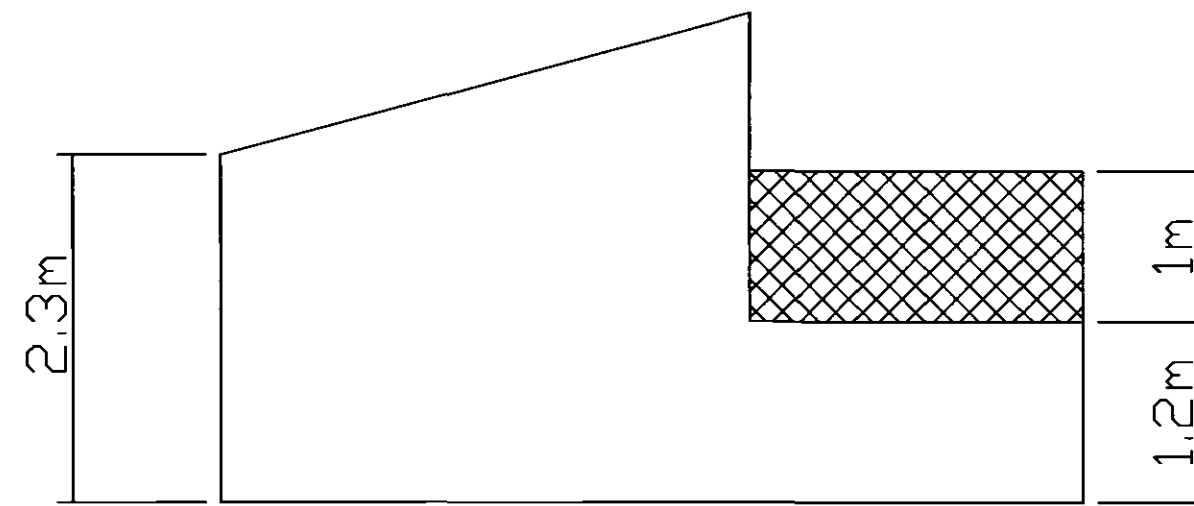
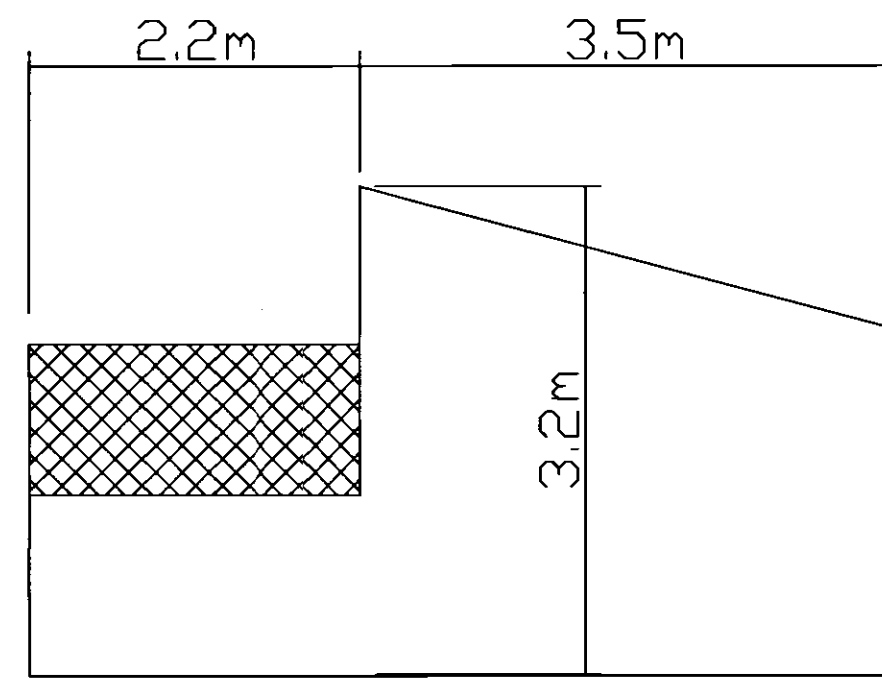


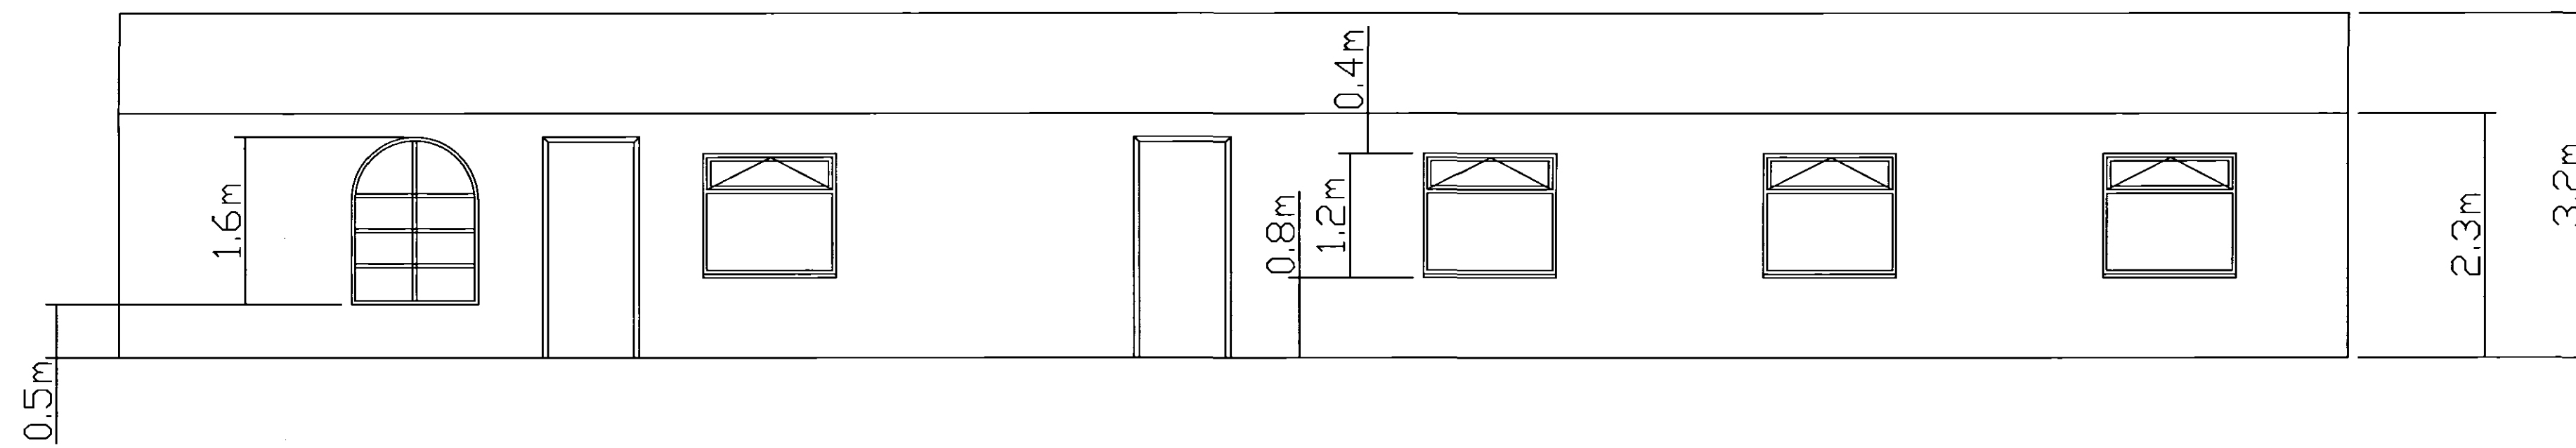

NOTES:

1) External walls to be rendered & painted white

2) Apex to be covered with U-PVC roofing material.

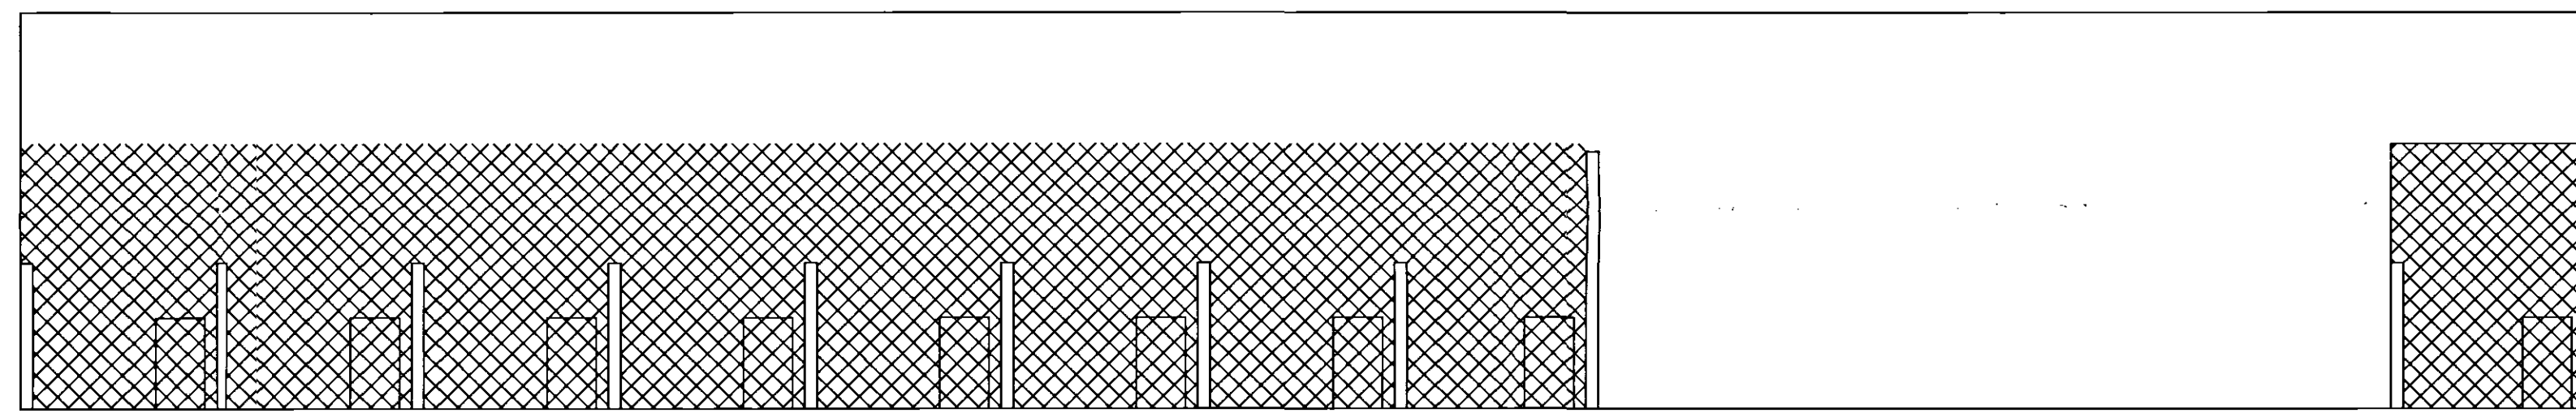

12 JUN 2006
0815106