




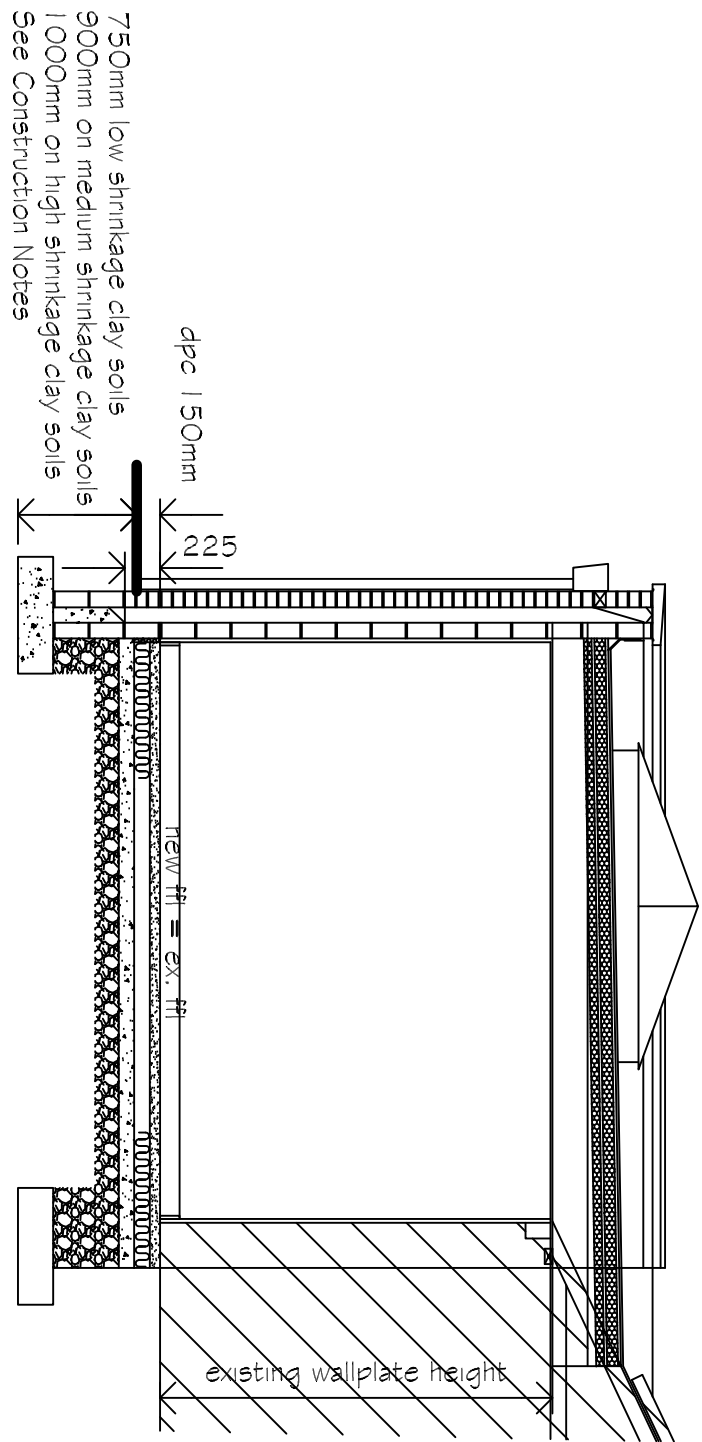


Section X - X

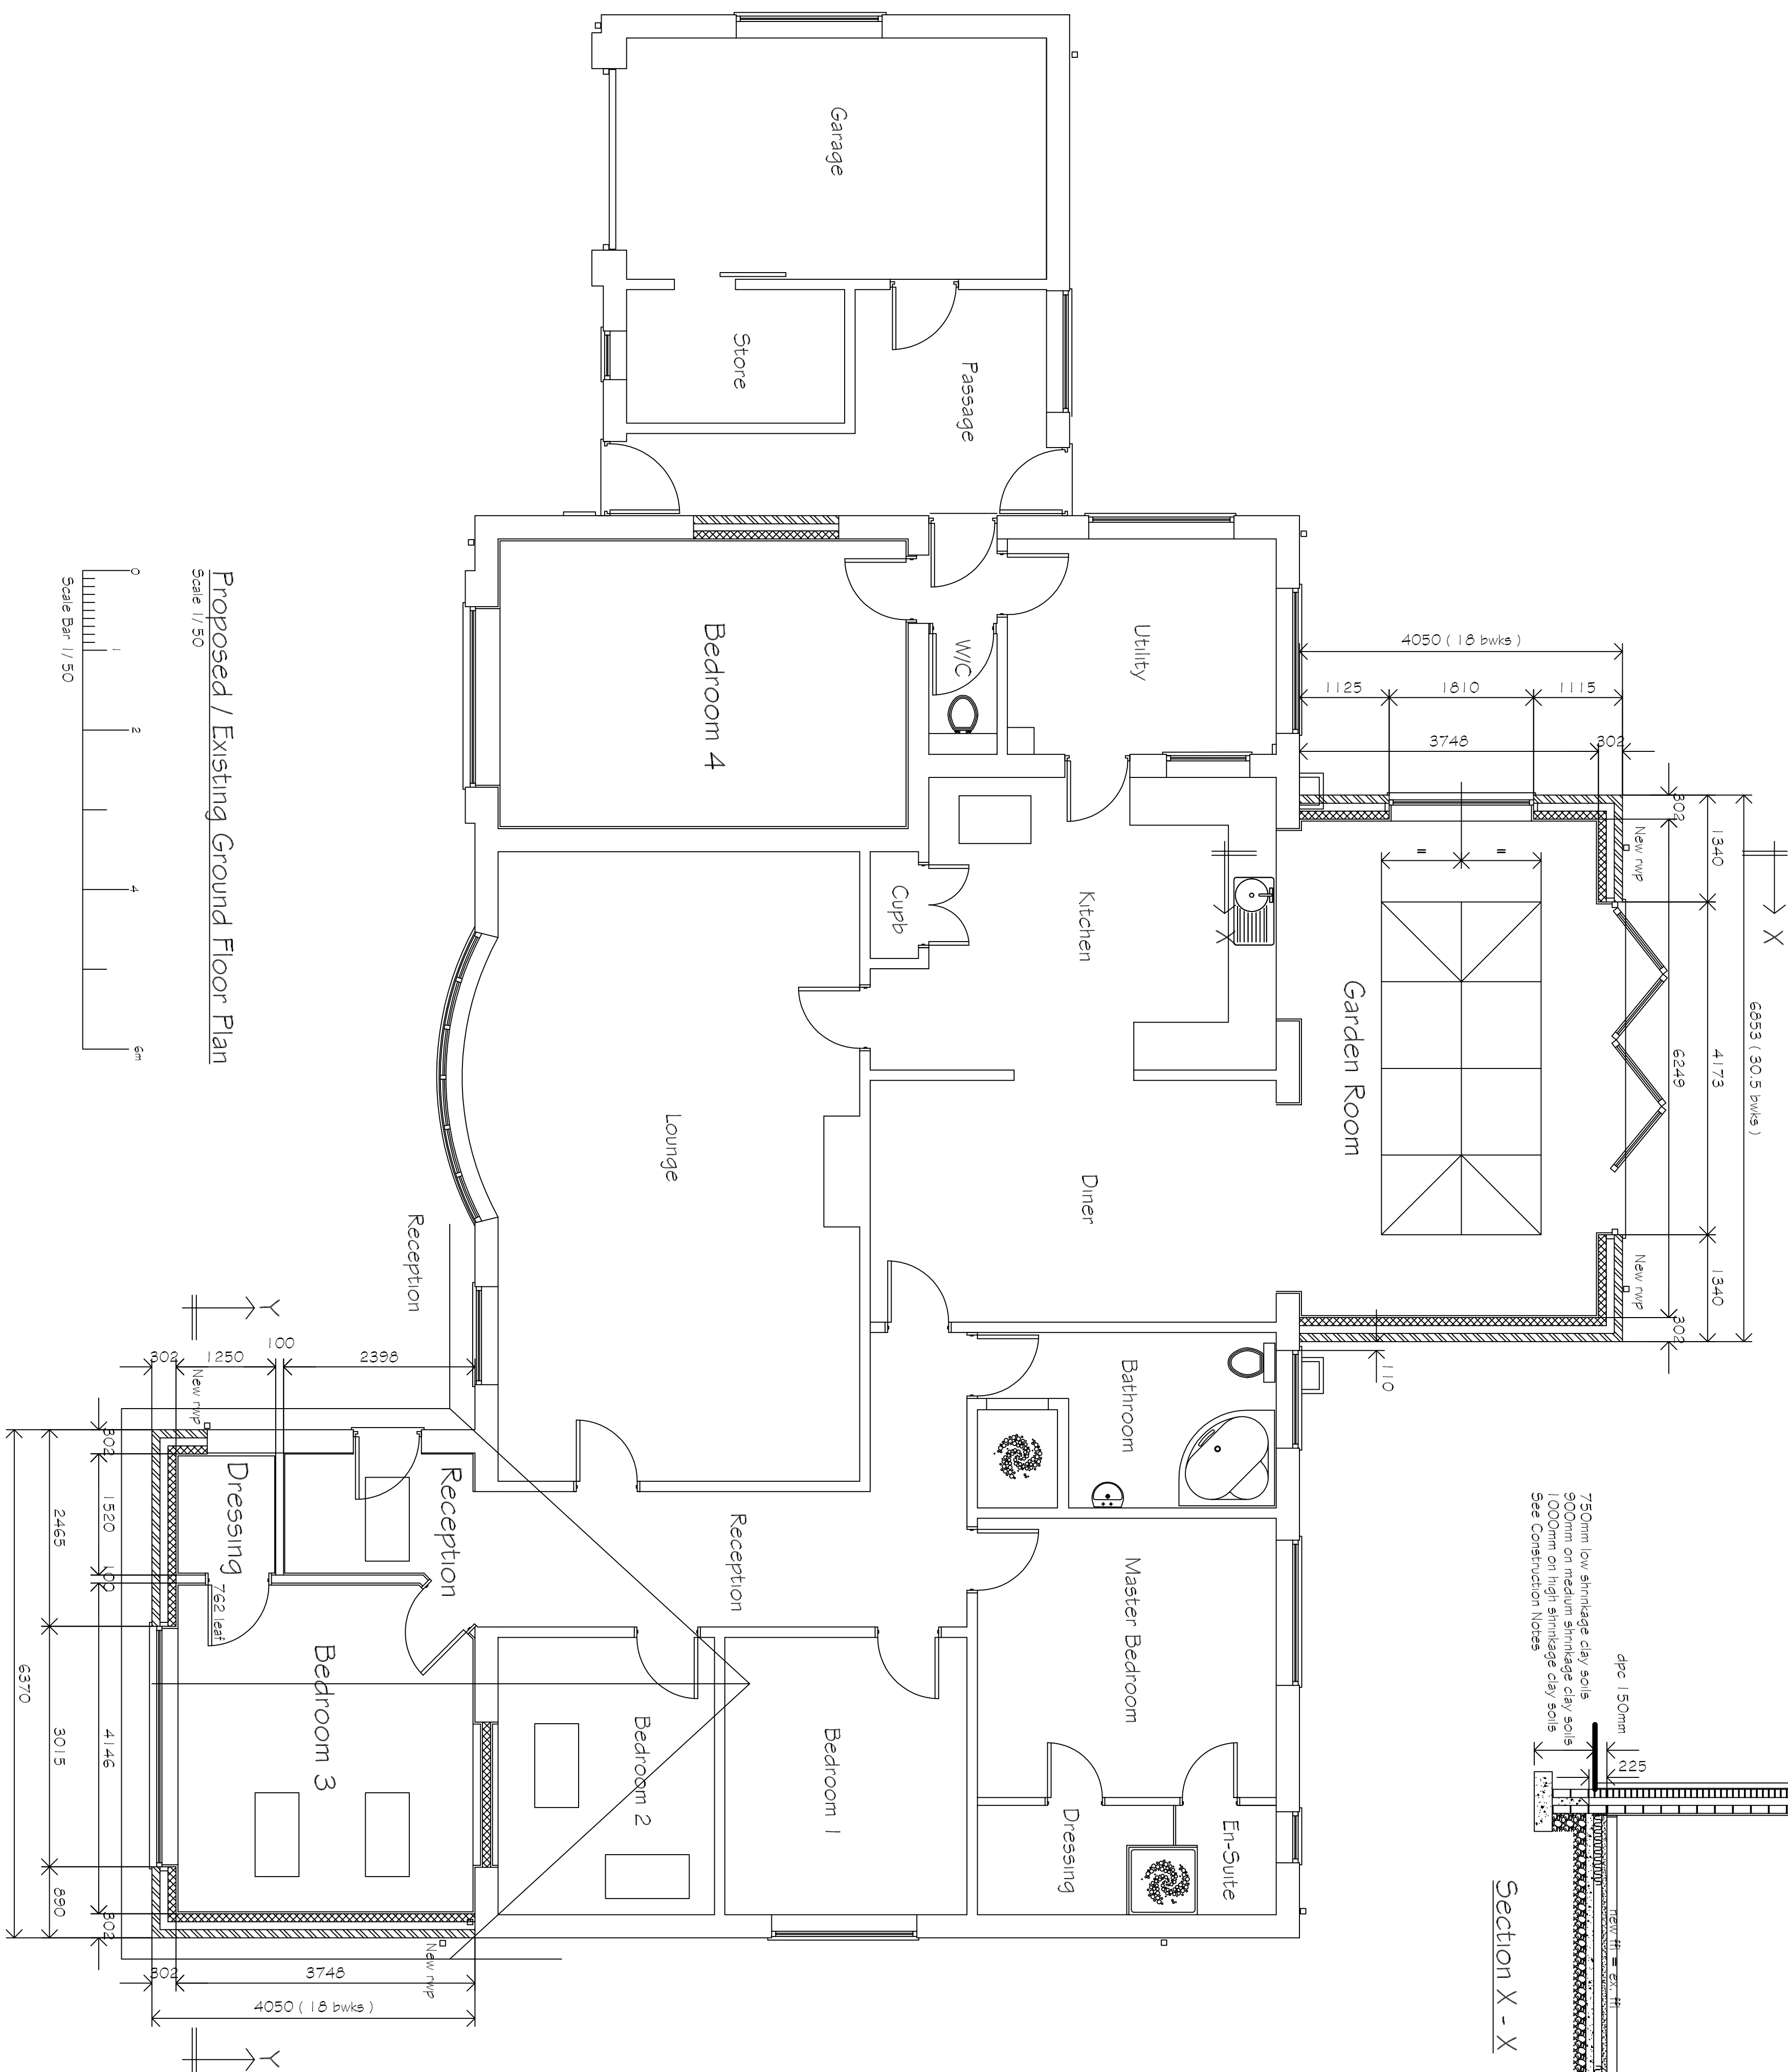


Proposed / Existing Ground Floor Plan

Scale 1/ 50

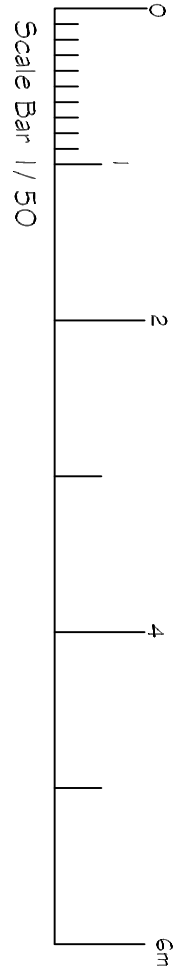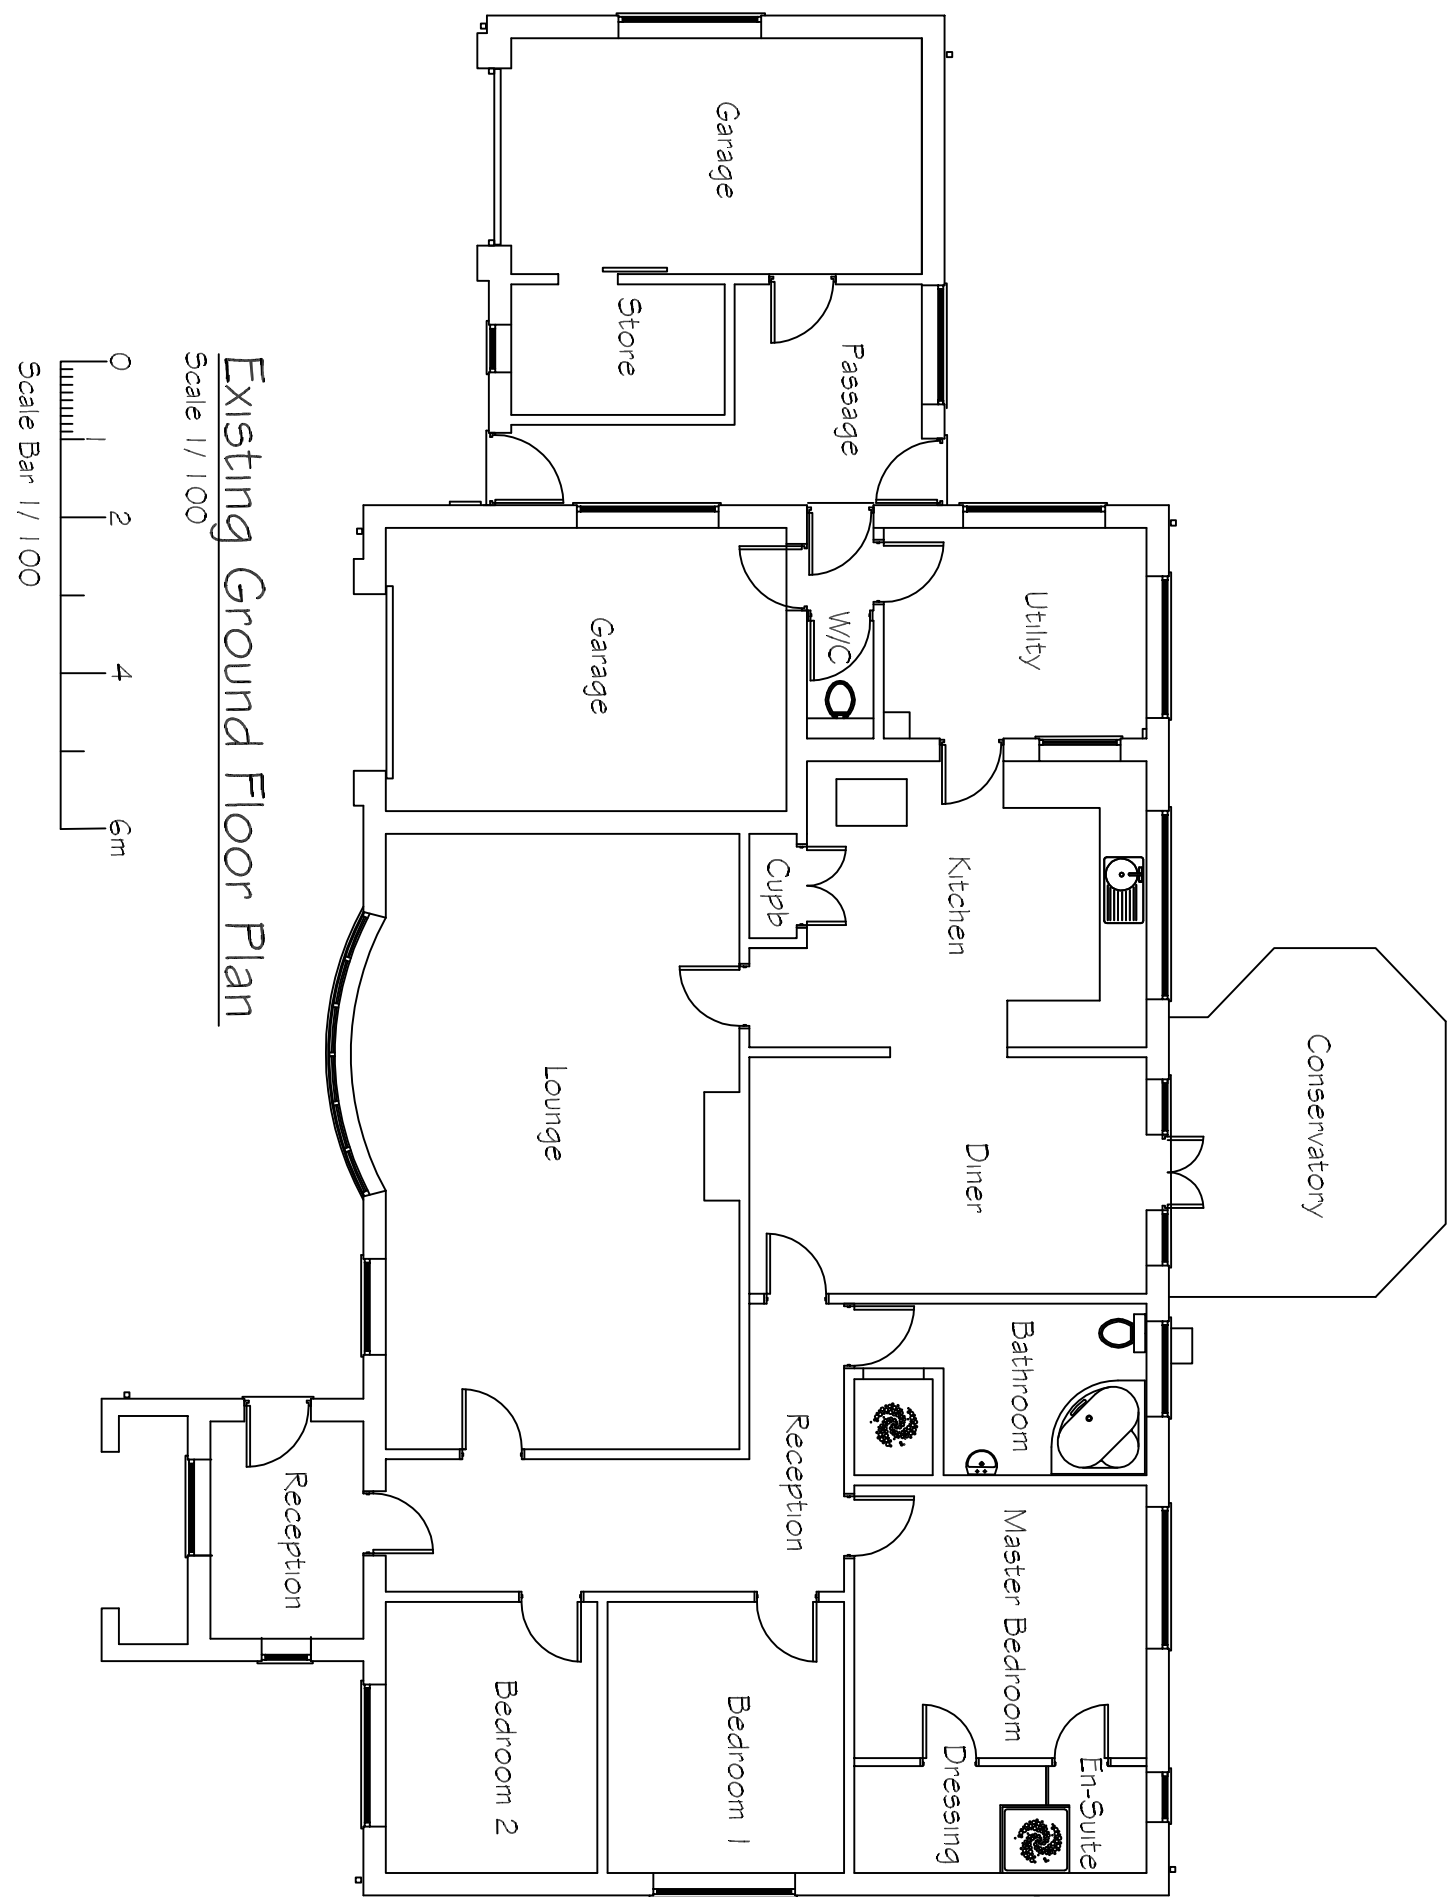


Existing Ground Floor Plan

Scale 1/ 100

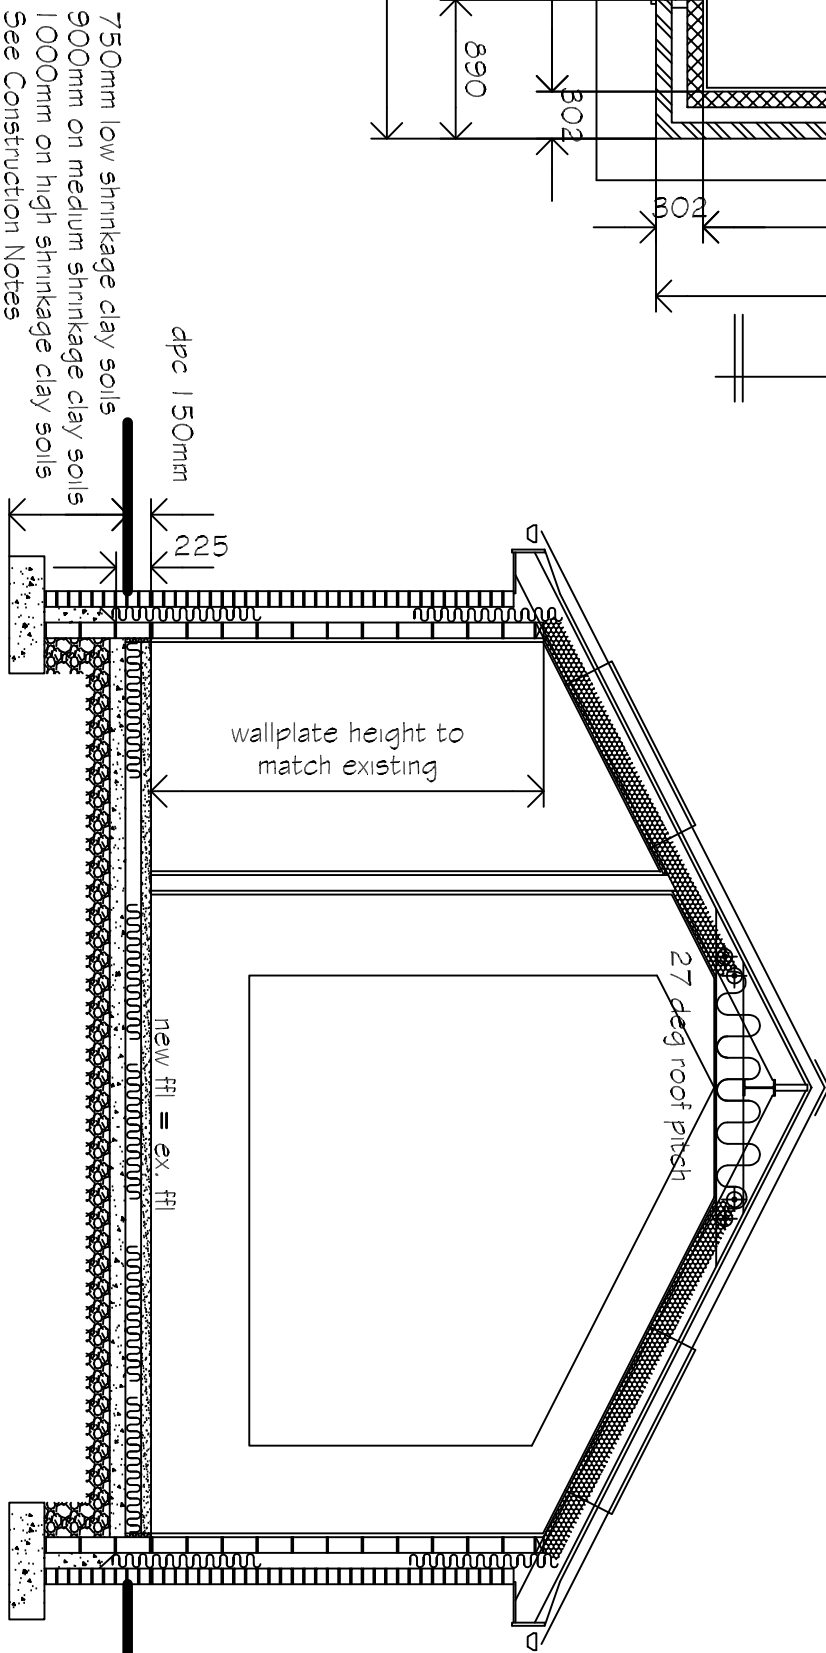


Section Y - Y

REVISIONS		BY	DATE
DRAWN	MJW		19/4/19
SCALE	1/50 1/100	CHECKED	
CLIENT	Mr & Mrs D. Roberts Middle Bungalow Saltrey Gate Saracens Head Hobroach Spalding Lincs PE12 6AT		
PROJECT			
Proposed single storey front / rear extensions and internal alterations to existing dwelling			
DETAILS			
Existing / Proposed Floor Plans			

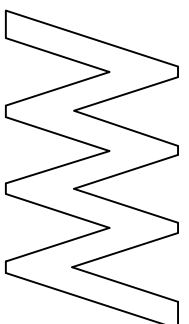

Malcolm Watson
Architectural - Design Services
Planning & Building Regulations Services

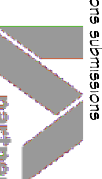

IABPC
partner

15 Waverley Way, Waverley, Spalding, Lincs PE11 3NF.
Tel: 01775 836000
Email: info@iabpc.co.uk