



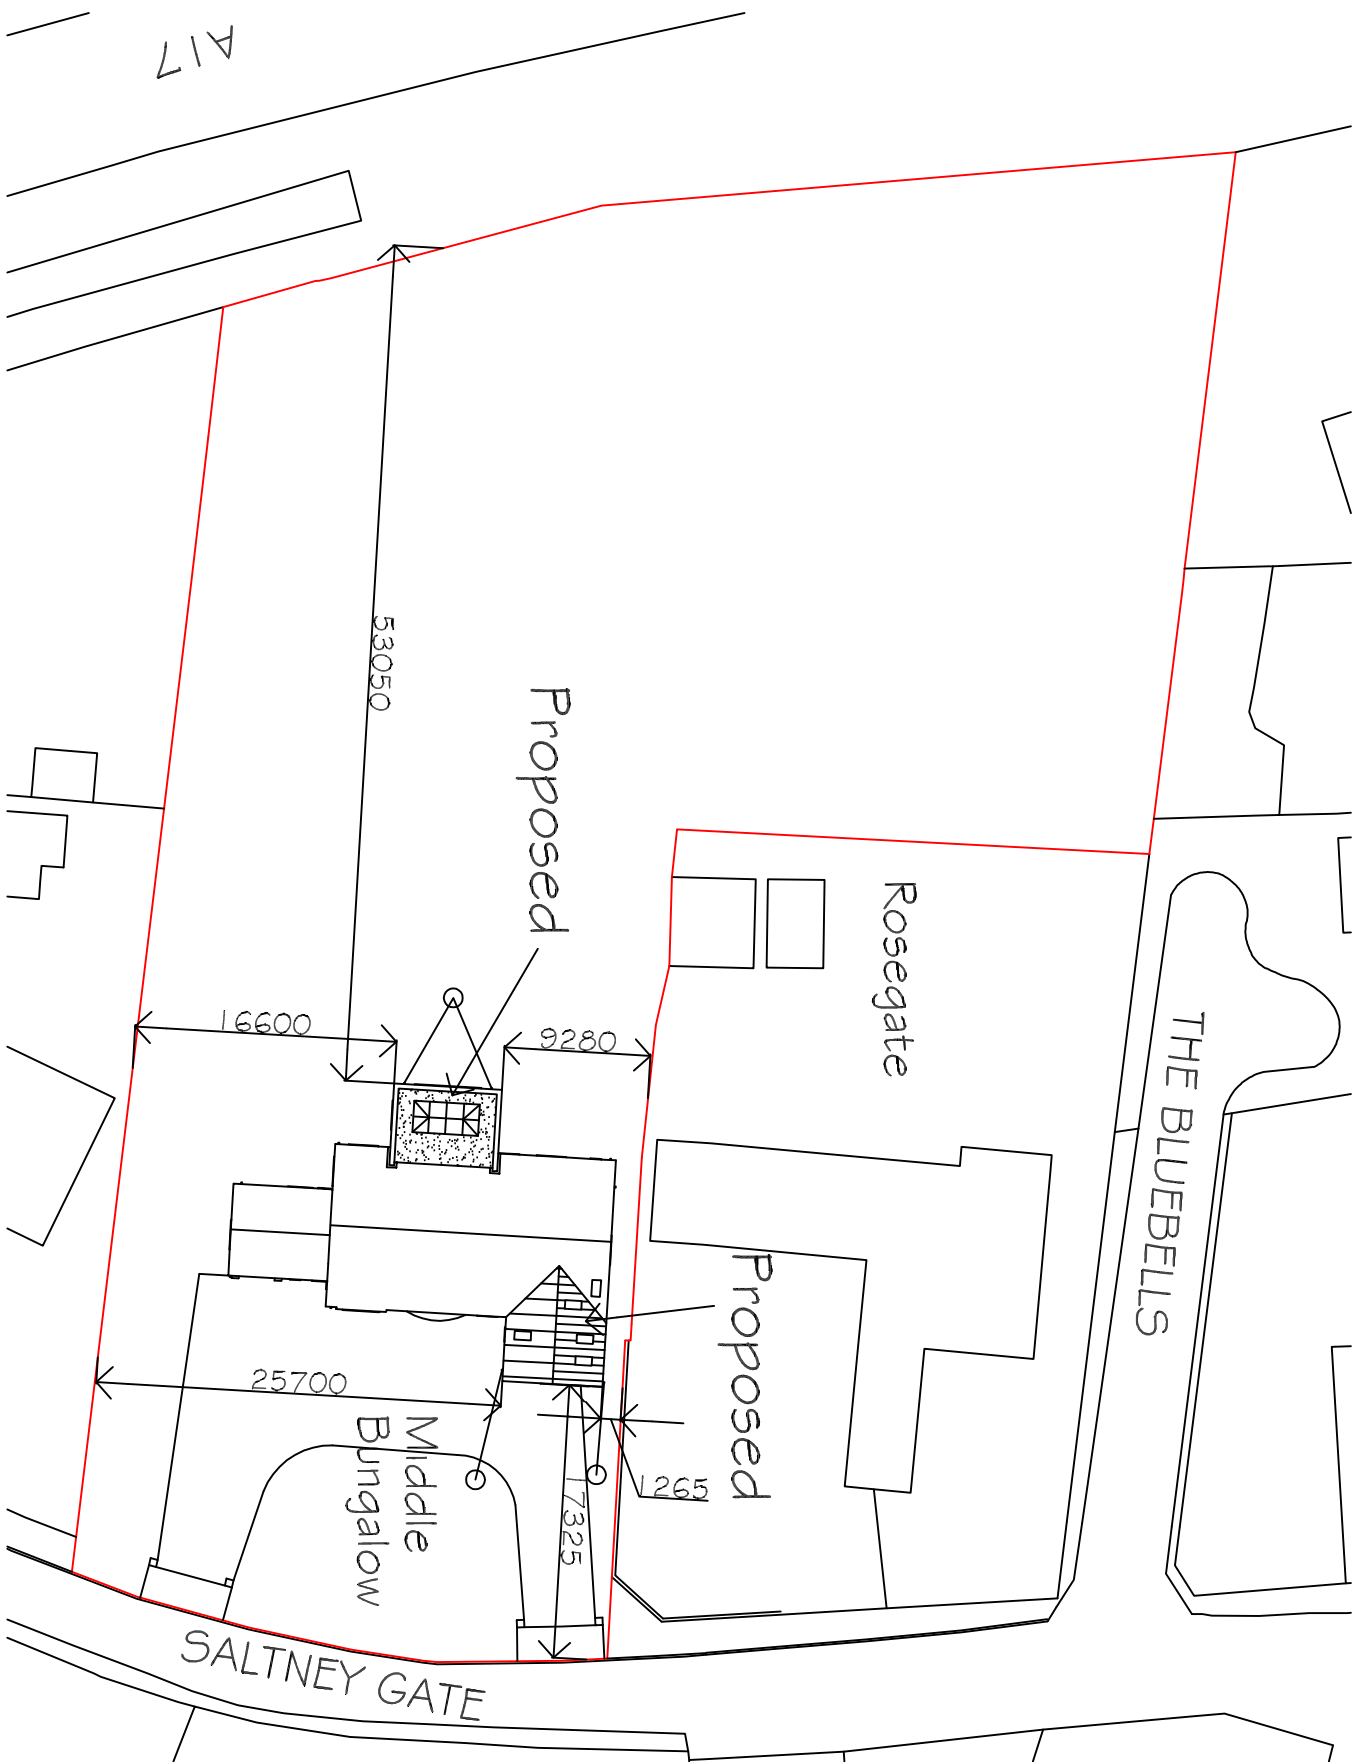

Block Plan
Scale 1/ 500
0 10 20 30 40 50m
Scale Bar

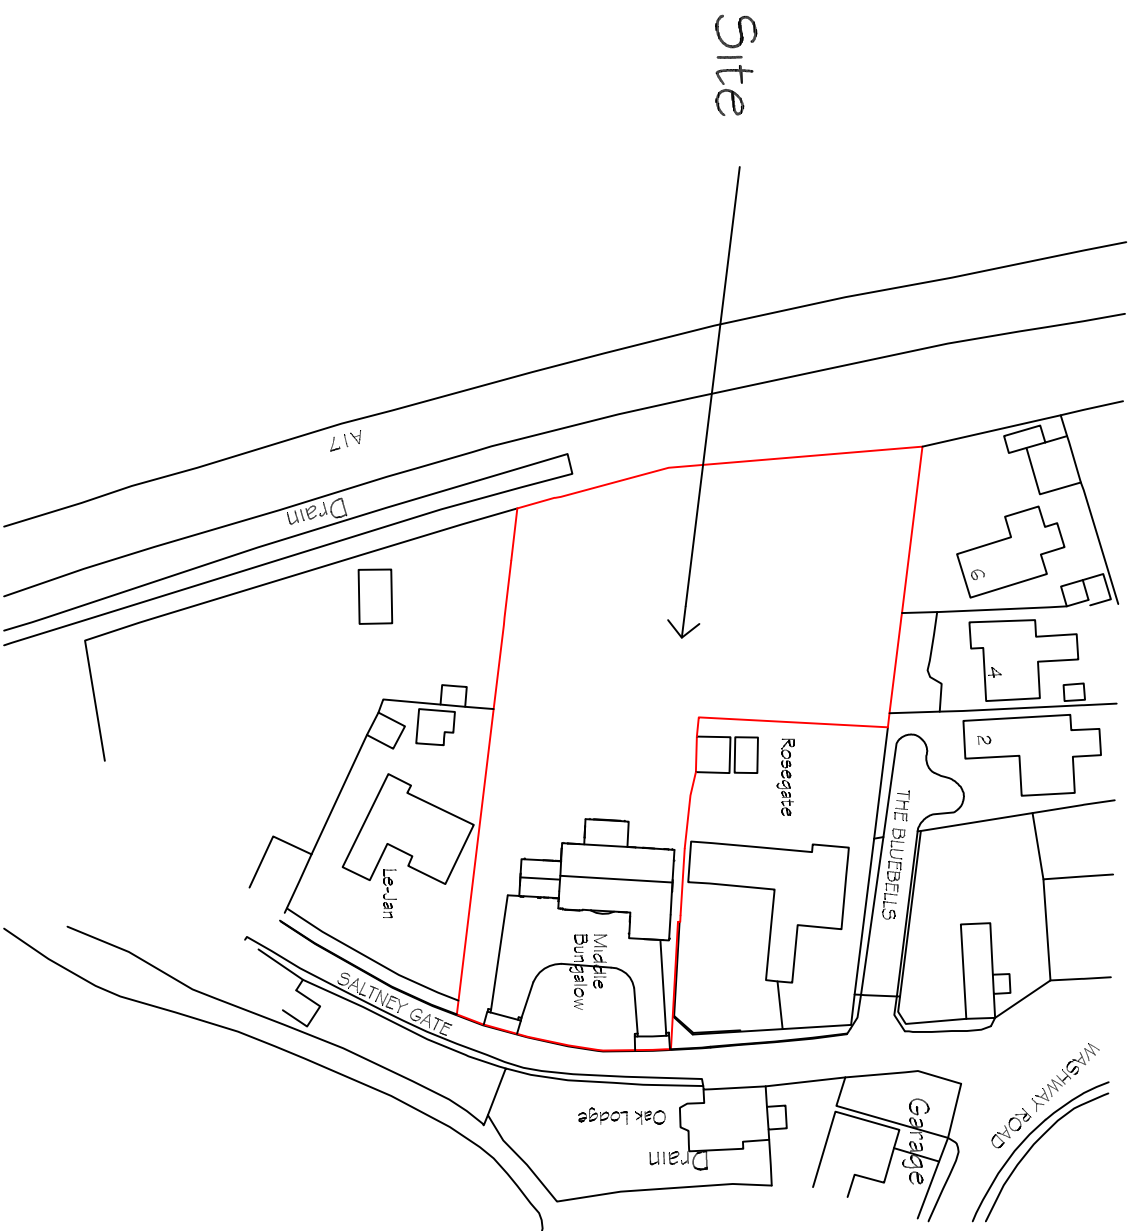


Location Plan
Scale 1/1 250
Ordnance Survey (c) Crown Copyright 2019.
All rights reserved. Licence number 100022432
0 10 20 30 40 50m
Scale Bar

REVISIONS		BY	DATE
DRAWN	MJW	DATE	14/8/19
SCALE	1 / 500	CHECKED	

CLIENT Mr. & Mrs. D. Roberts
Middle Bungalow
Saltney Gate
Saracens Head
Holbeach
Spalding Lincs PE12 8AT

PROJECT
Proposed single storey front / rear extensions and
internal alterations to existing dwelling

DETAILS
Location & Block Plan

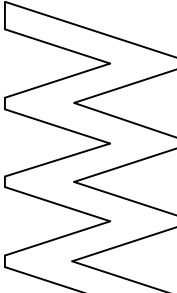

Malcolm Watson
Architectural - Detailing Services
Residential - Commercial - Industrial - Agricultural
Planning & Building Regulations submissions



LABC
Partner
13 Wimpey Way, Pinxeth, Spalding, Lincs PE11 3RY.
Tel / Fax : 01775 767650
email : mjw@pinxeth.com