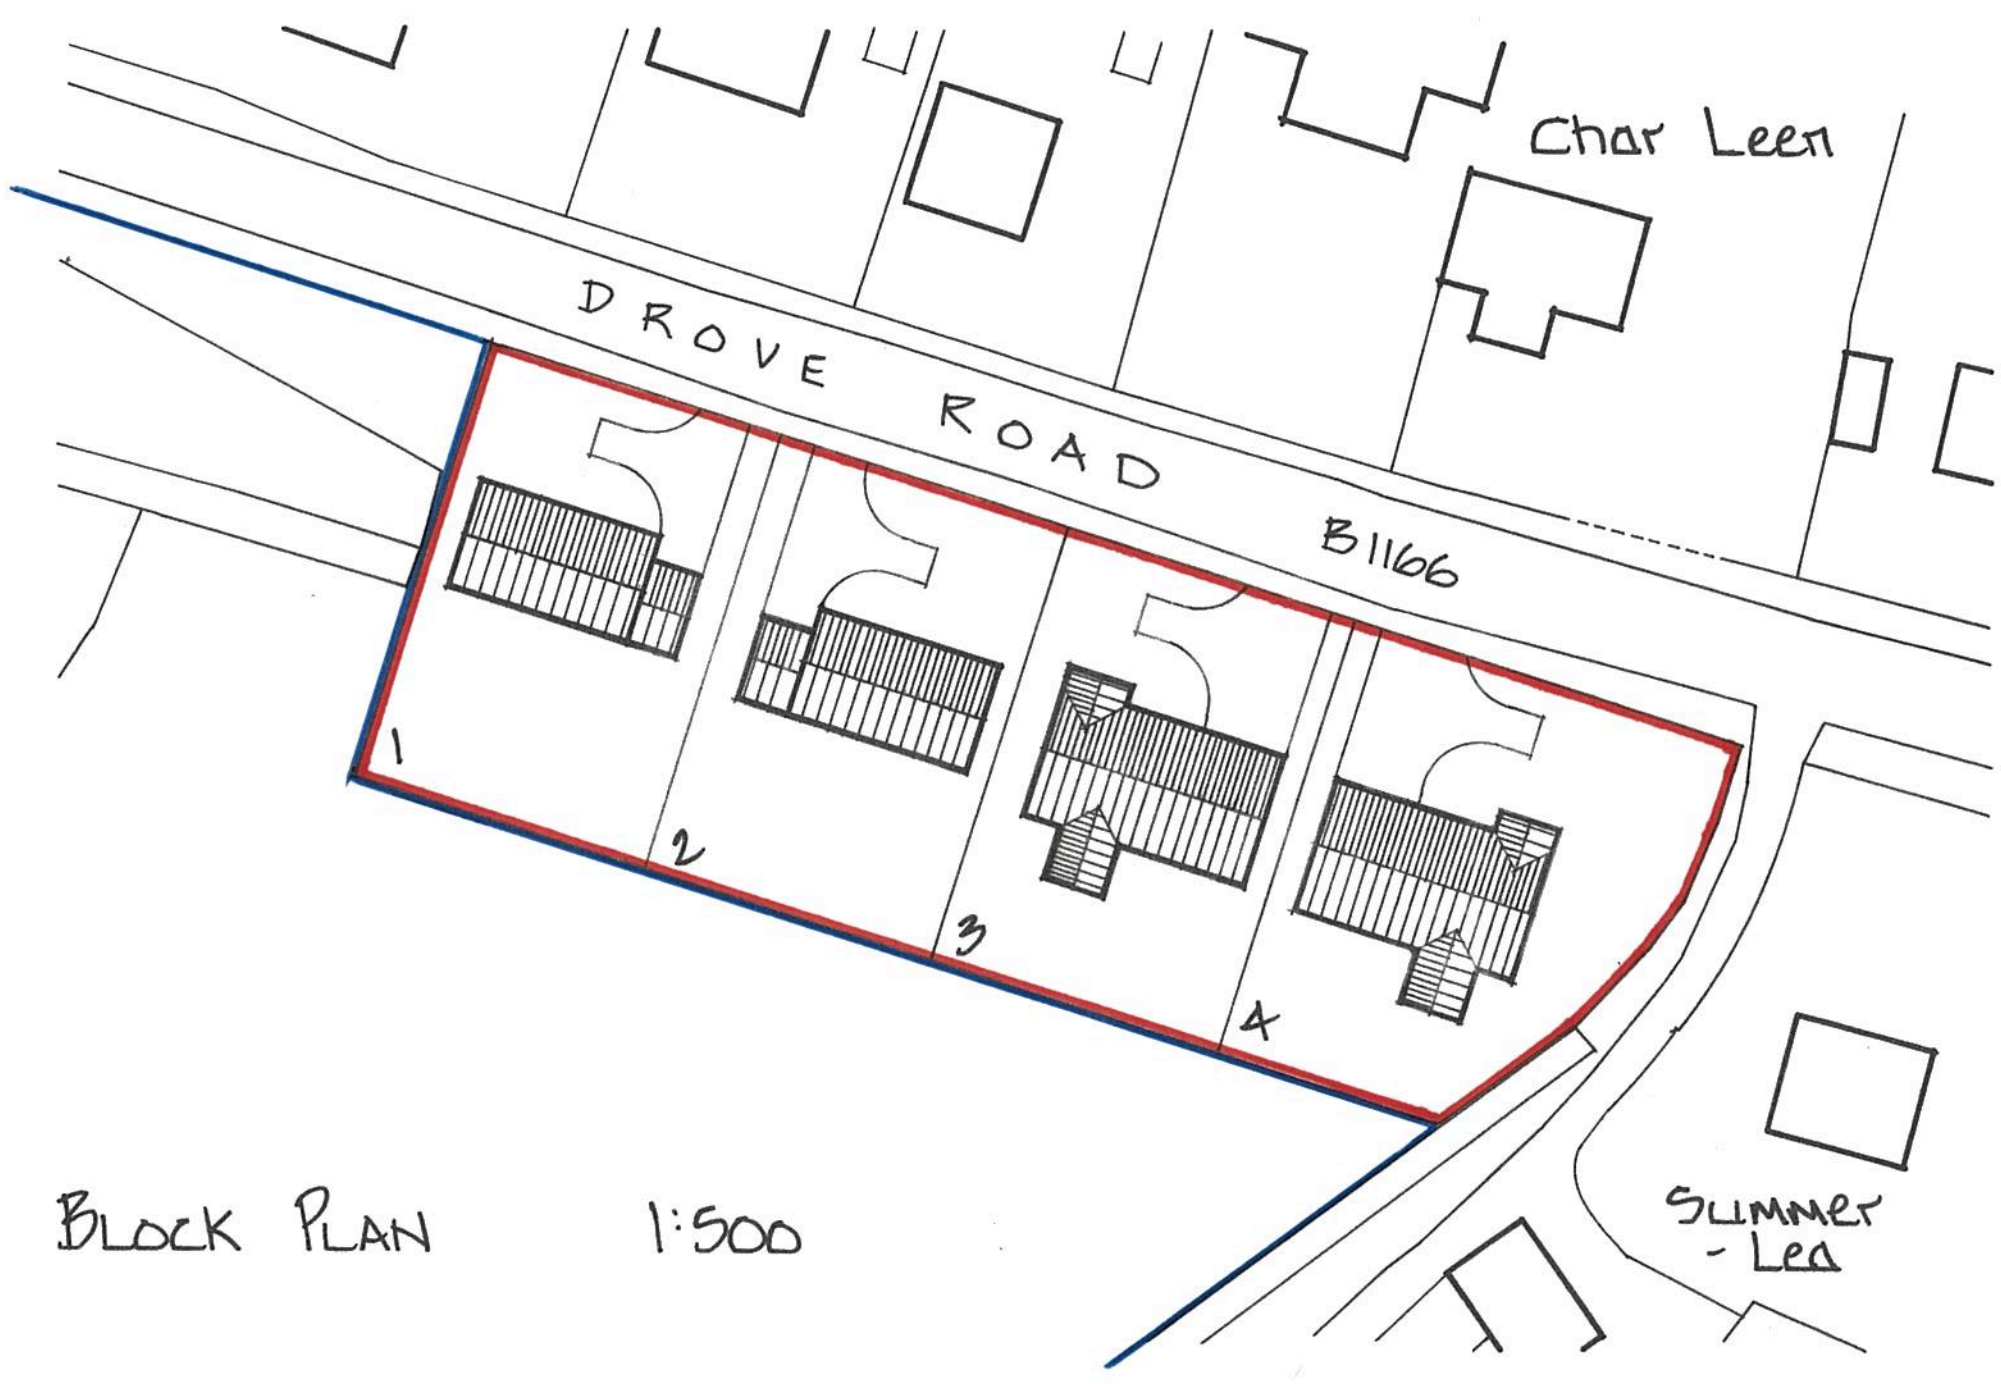


BLOCK PLAN 1:500

MR B. FISHER

LAND OFF DROVE ROAD, SHEPEAU STOW.

AA-17-04
AUG 17