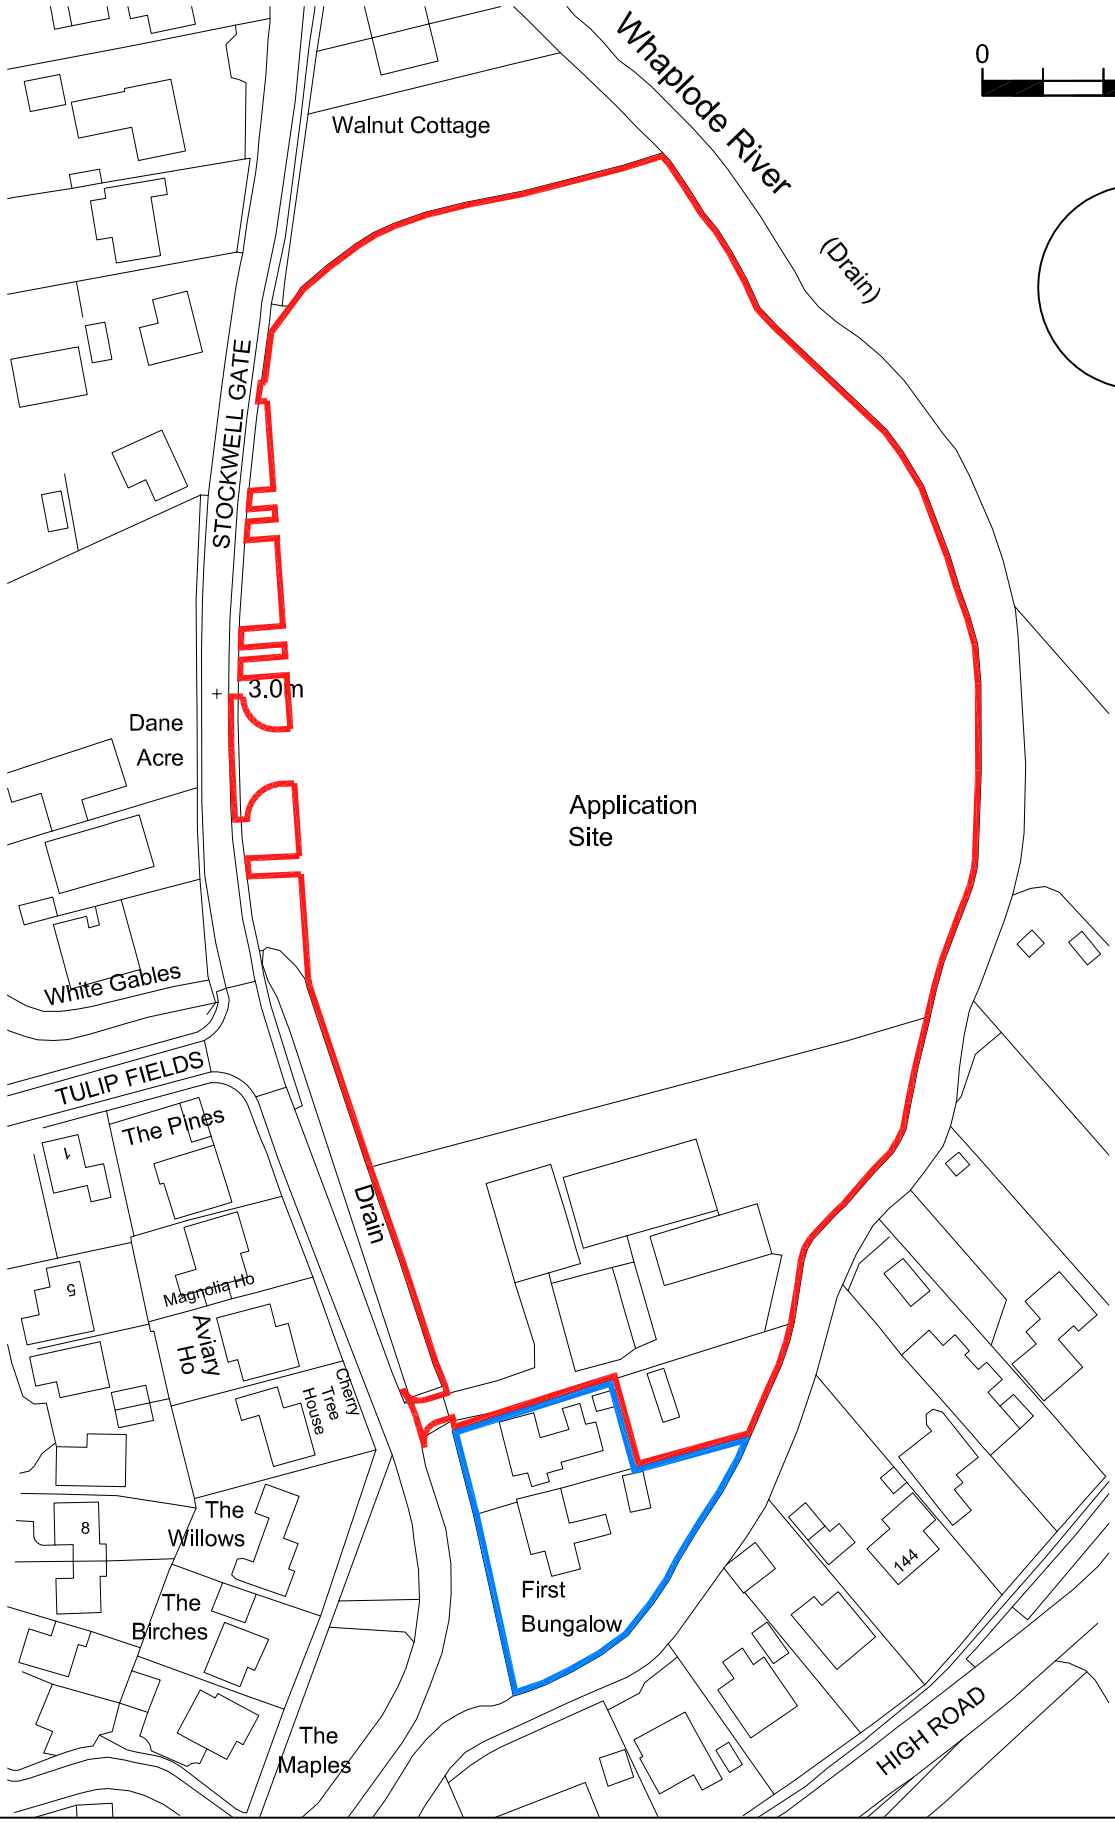


ANDREW M WRIGHT LTD

CHARTERED ARCHITECT

26 Joys Bank, Holbeach St Johns, Spalding, Lincs, PE12 8SD
Telephone: 01406 540573 Mobile: 07940 914778

All dimensions to be verified on site by Main Contractor before the start of any shop drawings or work whatsoever either on their own behalf or that of sub-contractors.

Report any discrepancies to the Contract Administrator at once.

This drawing is to be read with all relevant Architect's and Engineer's drawings and other relevant information.

Andrew M Wright Ltd. Registered in England & Wales No. 9399024.
Registered office: 22 Church Street, Holbeach, Spalding, Lincs. PE12 7LL

Revision:	Date:	Description:	Drw:	Chk:
P1	17.08.22	Planning Issue -		
D2	17.08.22	Draft Issue -		
D1	15.08.22	Draft Issue -		

Project:
Stockwell Gate
Whaplode
Lincs

Drawing Title:
Location Plan

Client:
Mr Welch

Drawn:	Checked:	Date:	Scale:	Paper Size:
AMW	AMW	15.08.22	1:1250	A4

Job No.:	Dwg No.:	Stage:	Revision:
022103	PD01	Planning	P1