
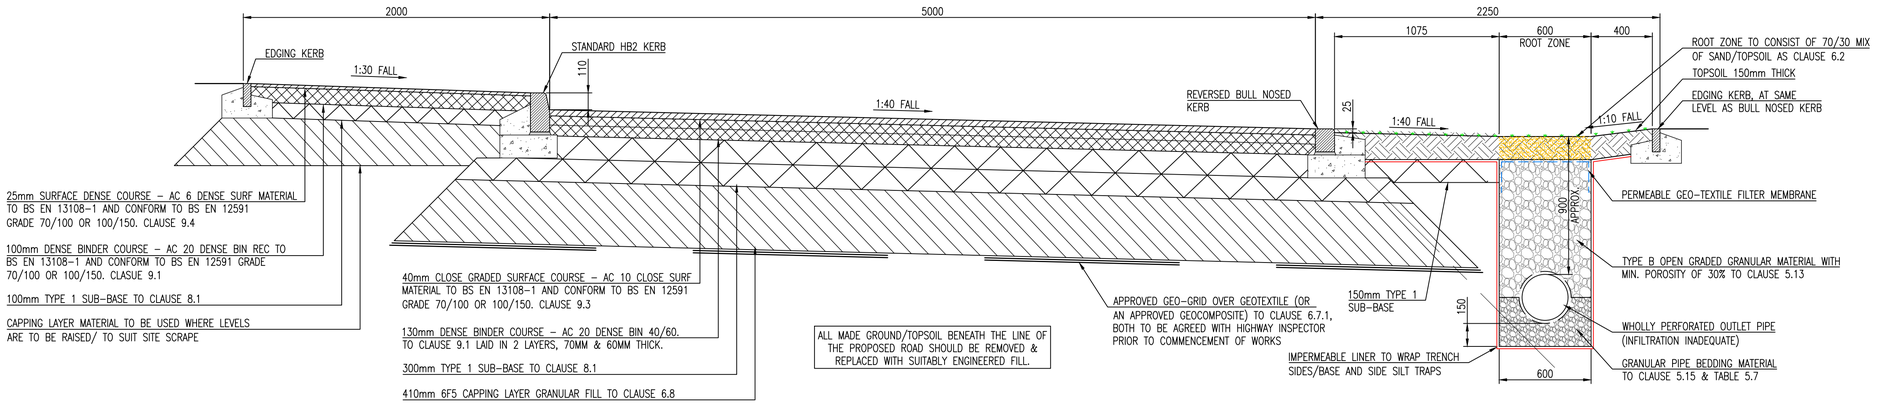


TYPICAL CROSS SECTION
FOOTPATH, TARMAC ROAD & FILTER DRAIN CONSTRUCTION DETAIL

SCALE 1:20

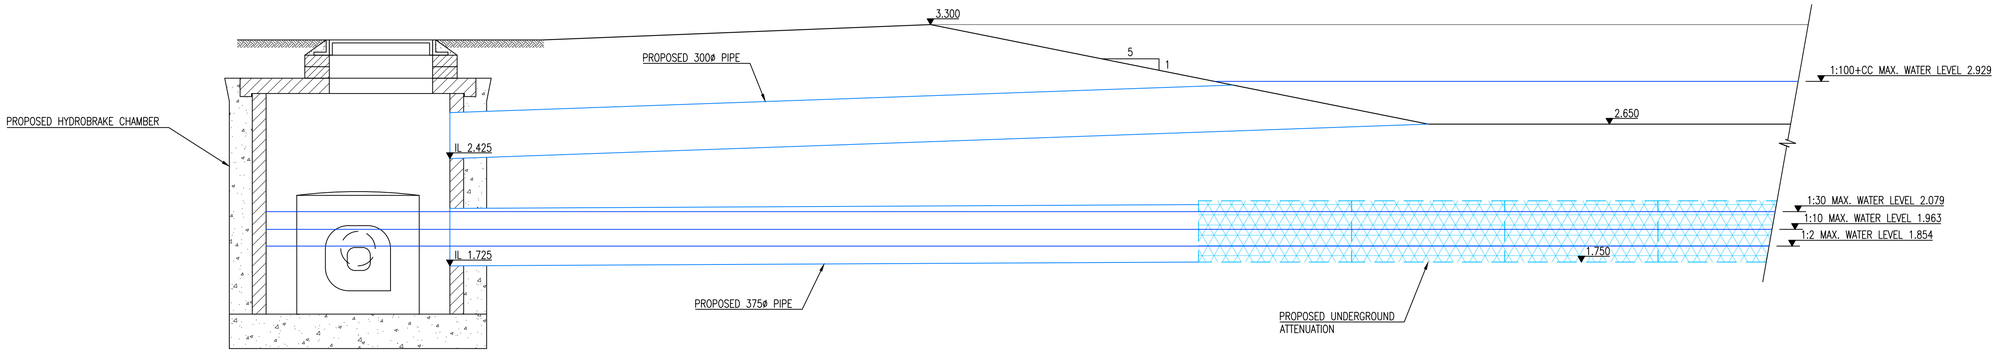

INDICATIVE SECTION THROUGH HYDROBRAKE CHAMBER AND STORAGE PROVISIONS

SCALE 1:20

0 0.2 0.4 0.6 0.8 1.2 1.6 2m
1:20

REV.	DESCRIPTION	DRN.	APP.	DATE
–	PRELIMINARY – FOR INFORMATION.	MP	APW	05.08.22

SHIELDS WILSON
e: info@shieldswilson.co.uk t: 01775 729252
STRUCTURAL AND CIVIL ENGINEERING

STATUS: FOR INFORMATION

CLIENT: MR WELCH

PROJECT: PROPOSED RESIDENTIAL DEVELOPMENT
LAND EAST OF STOCKWELL GATE,
WHAPLODE, LINCOLNSHIRE

TITLE: PROPOSED TYPICAL CONSTRUCTION DETAILS

DATE	AUG. '22	SCALE @A1 1:20	DRAWING NO. SW 22-150-004	REV. –
DRAWN	MP			

COPYRIGHT SHIELDS WILSON LIMITED. ALL RIGHTS RESERVED.