

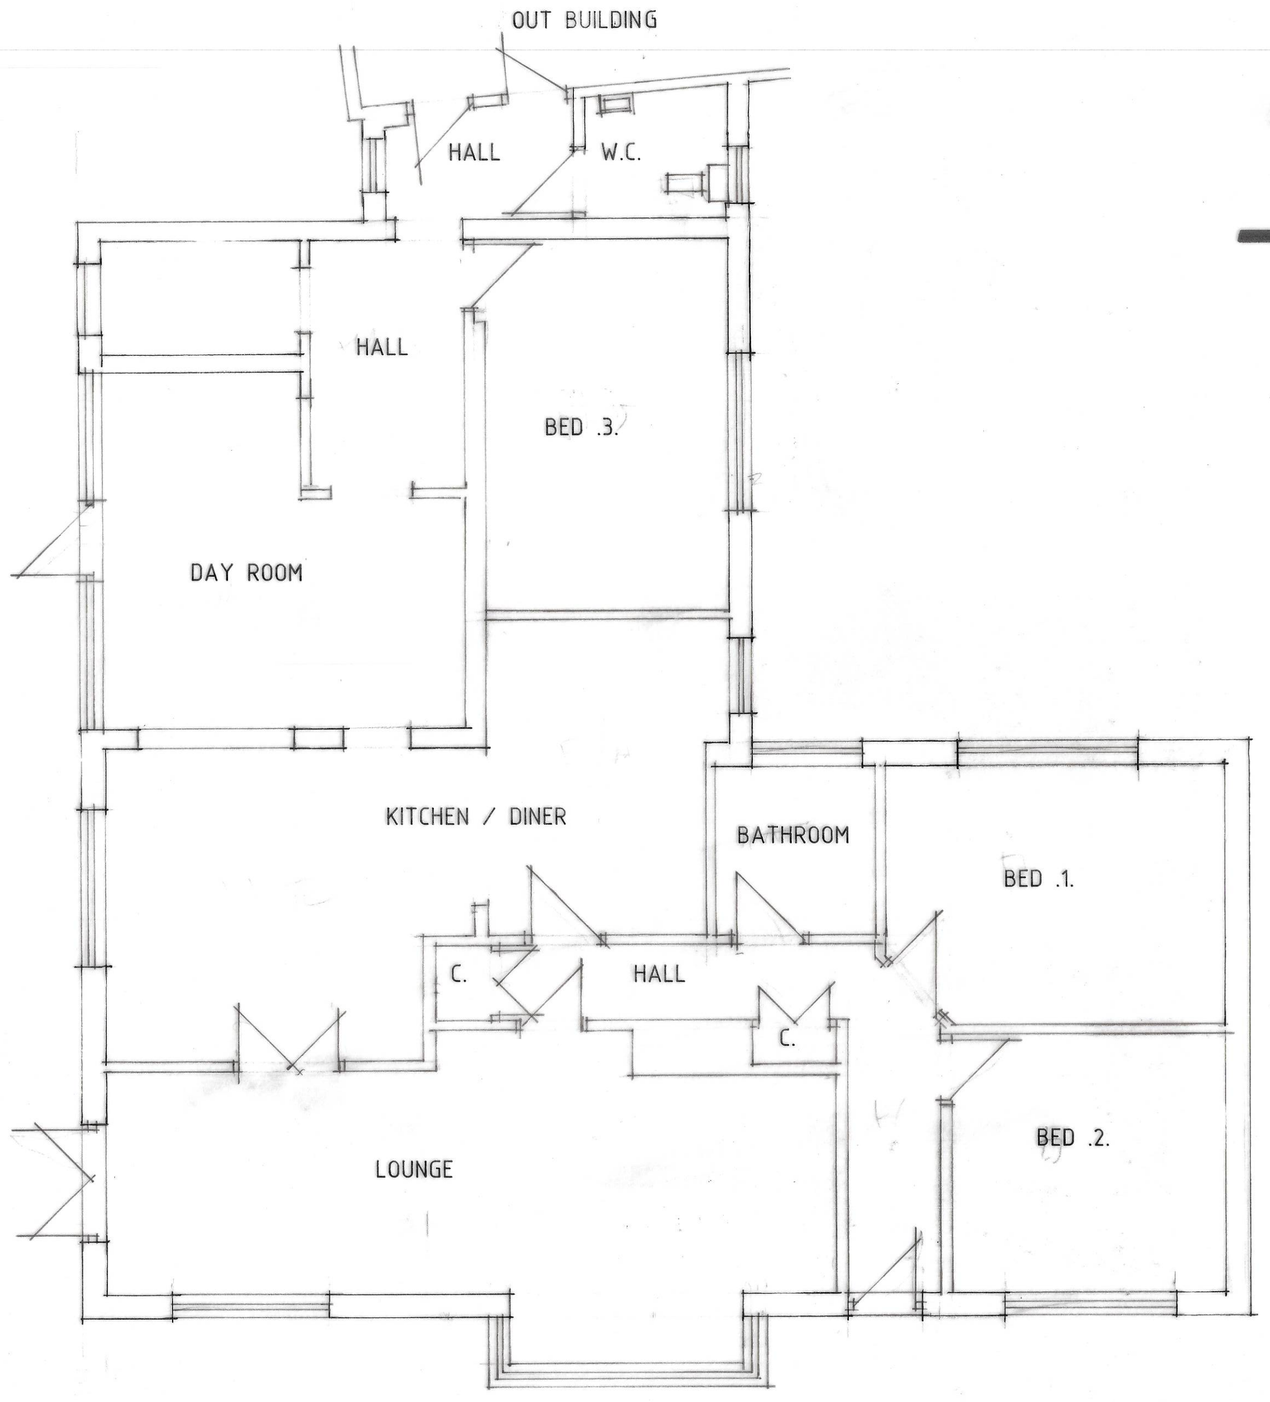



FLOOR PLAN

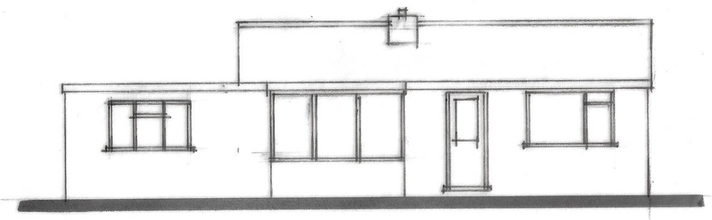


FRONT

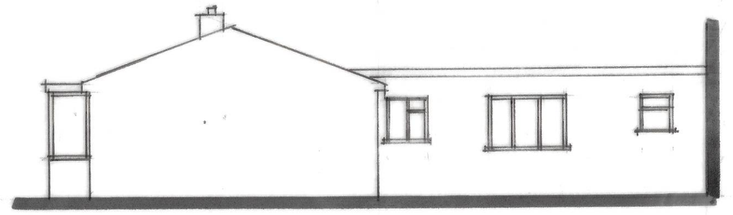

SIDE

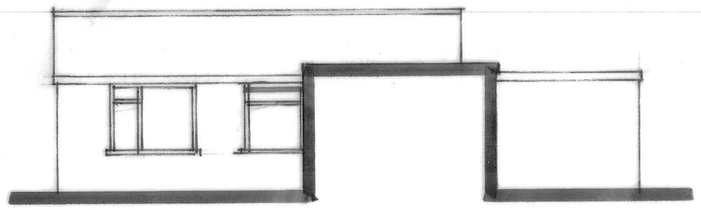

REAR

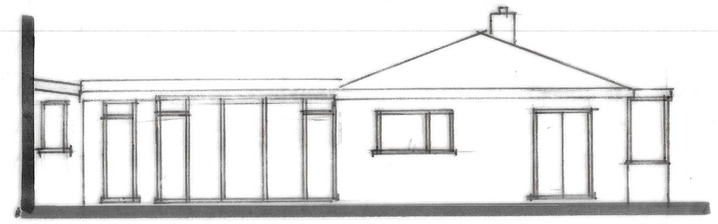

SIDE

A - ALTS - 20.9.23

Status DESIGN
CONSULTANTS IN ARCHITECTURE & PLANNING

PROPOSED RE-ROOFING AT SUNFLOWERS, CRANESGATE SOUTH, HOLBEACH ST. JOHNS FOR

MR. & MRS. M. PROCTOR.

PLANAS EXISTING.

1:50 1:100	SD23-006/1
AUG-23	B.GILHAM.

2 Edinburgh Walk, Holbeach, Spalding, Lincs. PE12 7AP
Tel: 01406 424343 Fax: 01406 490702