



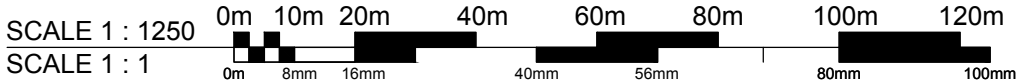

Ordnance Survey, (c) Crown Copyright 2018. All rights reserved. Licence number 100022432


Site Location Plan as existing

Scale 1:1250 @ A3

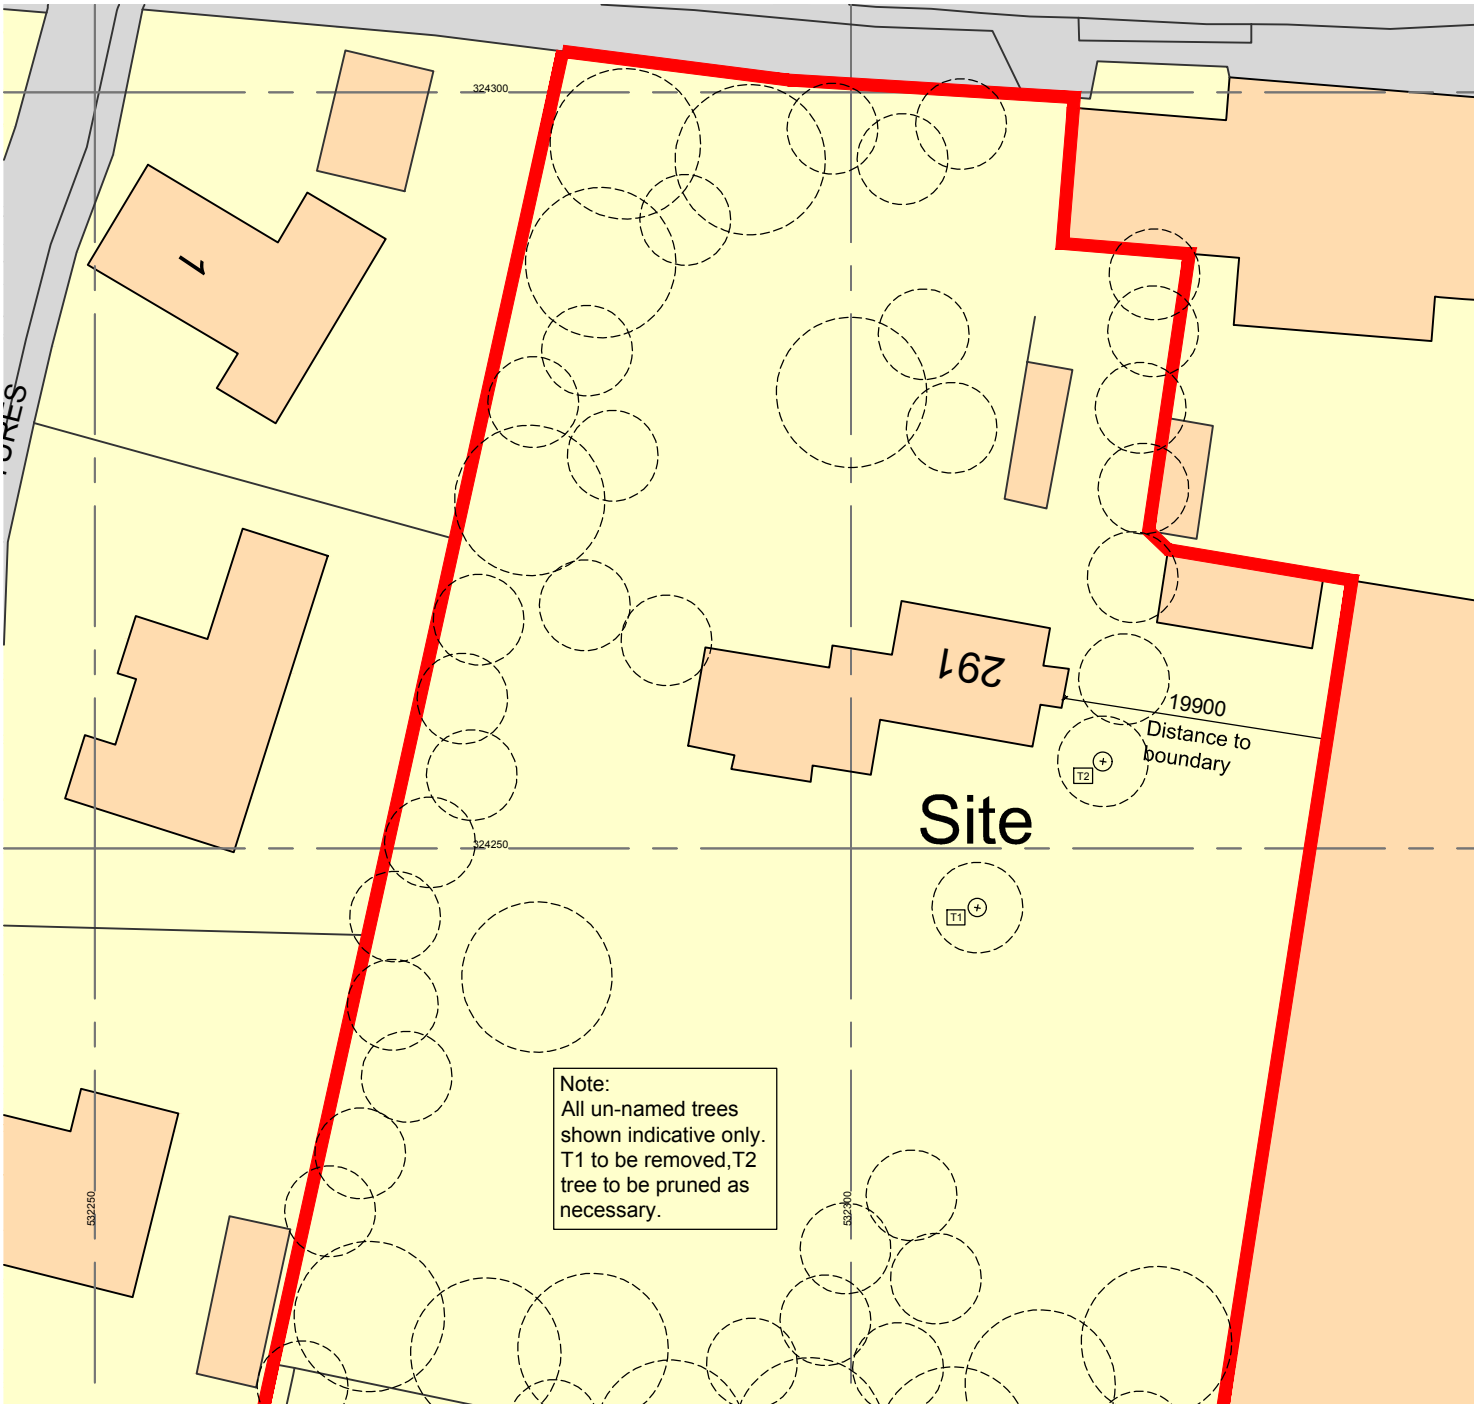

Site Block Plan as existing
Scale 1:500 @ A3

Site outlined in red

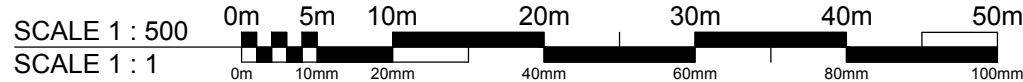

Client:

Mr and Mrs Brown

Project: **Proposed rear extension on residential dwelling at
291 High Road
Whaplode
PE12 6TG**

Drawing No.:

A1333- 01

Rev:

-

Date:

July 2018

Drawn by:

LS

Scale:

As Shown @ A3

Checked by:

AJO

DO NOT SCALE THIS DRAWING. THE CONTRACTOR IS DEEMED TO HAVE CHECKED ALL DIMENSIONS ON SITE AND REPORT ANY DISCREPANCIES TO OGLESBY & LIMB LTD. THE CONTENTS OF THIS DRAWING ARE COVERED BY COPYRIGHT AND REMAIN THE PROPERTY OF OGLESBY & LIMB LTD. WRITTEN APPROVAL MUST BE OBTAINED FROM OGLESBY & LIMB LTD PRIOR TO DUPLICATION OR REPRODUCTION OF THIS DRAWING OR ITS CONTENTS. ANY DIMENSIONS NOT SHOWN ARE TO BE CHECKED AND AGREED WITH OGLESBY & LIMB LTD.

Drawing Title:

**Site Location and Block Plan
as existing**

GENERAL ISSUE

Oglesby & Limb Ltd
Chartered Architect

Suite 1 Market Chambers
12 Market Place, Spalding
PE11 1SL

T: 01775 761196

e-mail: design@o-l-ltd.co.uk

O&L