

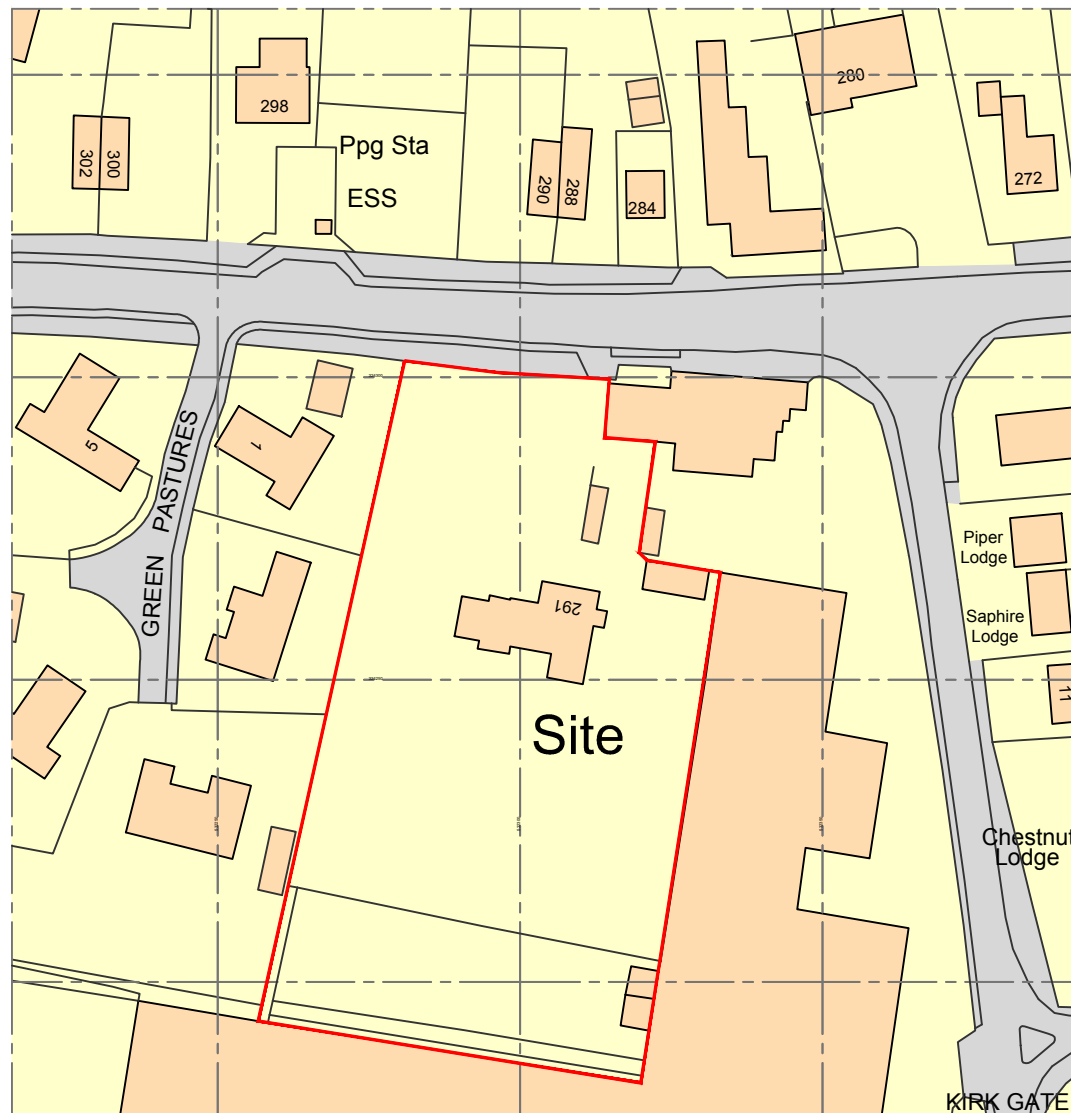


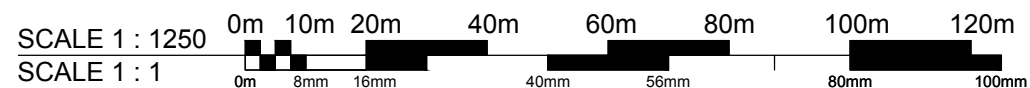

Ordnance Survey, (c) Crown Copyright 2018. All rights reserved. Licence number 100022432


Site Location Plan as proposed

Scale 1:1250 @ A3

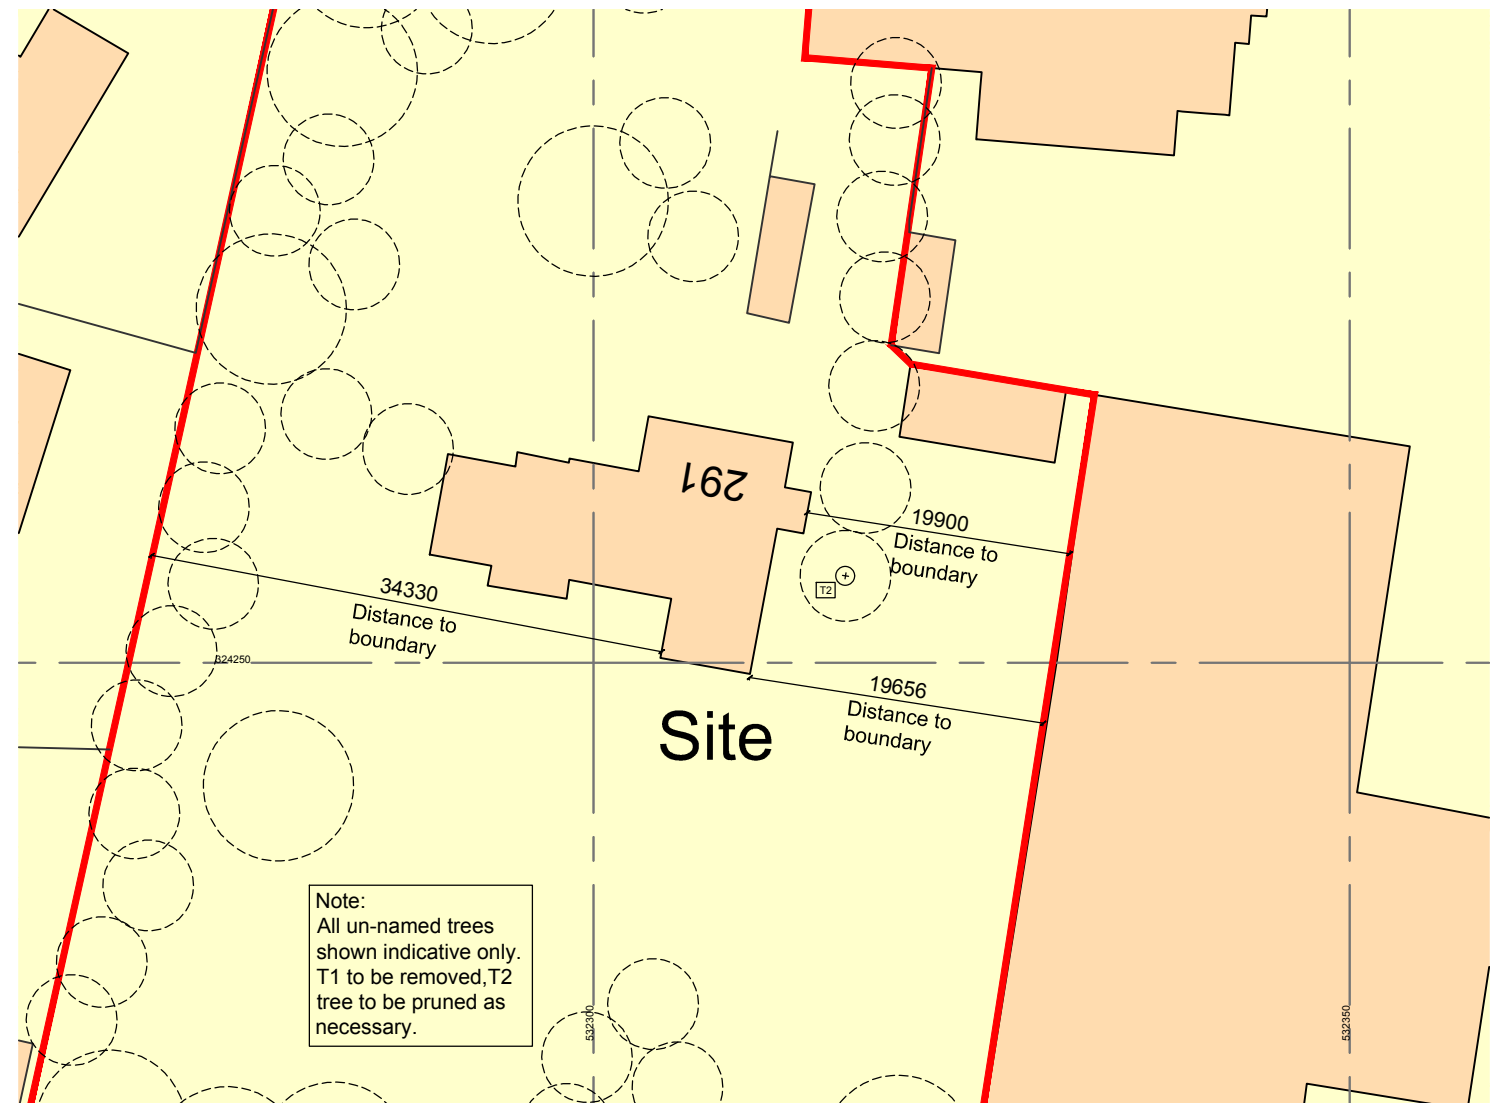

Site Block Plan as proposed

Scale 1:500 @ A3

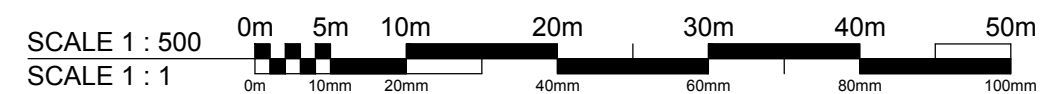

Client:

Mr and Mrs Brown

Project: **Proposed rear extension on residential dwelling at 291 High Road Whaplode PE12 6TG**

Drawing No.: **A1333- 10**

Date: **July 2018**

Drawn by: **LS**

Scale: **As Shown @ A3**

Checked by: **AJO**

Drawing Title:

Site Location and Block Plan as proposed

PLANNING APPLICATION ISSUE

DO NOT SCALE THIS DRAWING. THE CONTRACTOR IS DEEMED TO HAVE CHECKED ALL DIMENSIONS ON SITE AND REPORT ANY DISCREPANCIES TO OGLESBY & LIMB LTD. THE CONTENTS OF THIS DRAWING ARE COVERED BY COPYRIGHT AND REMAIN THE PROPERTY OF OGLESBY & LIMB LTD. WRITTEN APPROVAL MUST BE OBTAINED FROM OGLESBY & LIMB LTD PRIOR TO DUPLICATION OR REPRODUCTION OF THIS DRAWING OR ITS CONTENTS. ANY DIMENSIONS NOT SHOWN ARE TO BE CHECKED AND AGREED WITH OGLESBY & LIMB LTD.

Oglesby & Limb Ltd
Chartered Architect

Suite 1 Market Chambers
12 Market Place, Spalding
PE11 1SL

T: 01775 761196

e-mail: design@o-l-ltd.co.uk

