




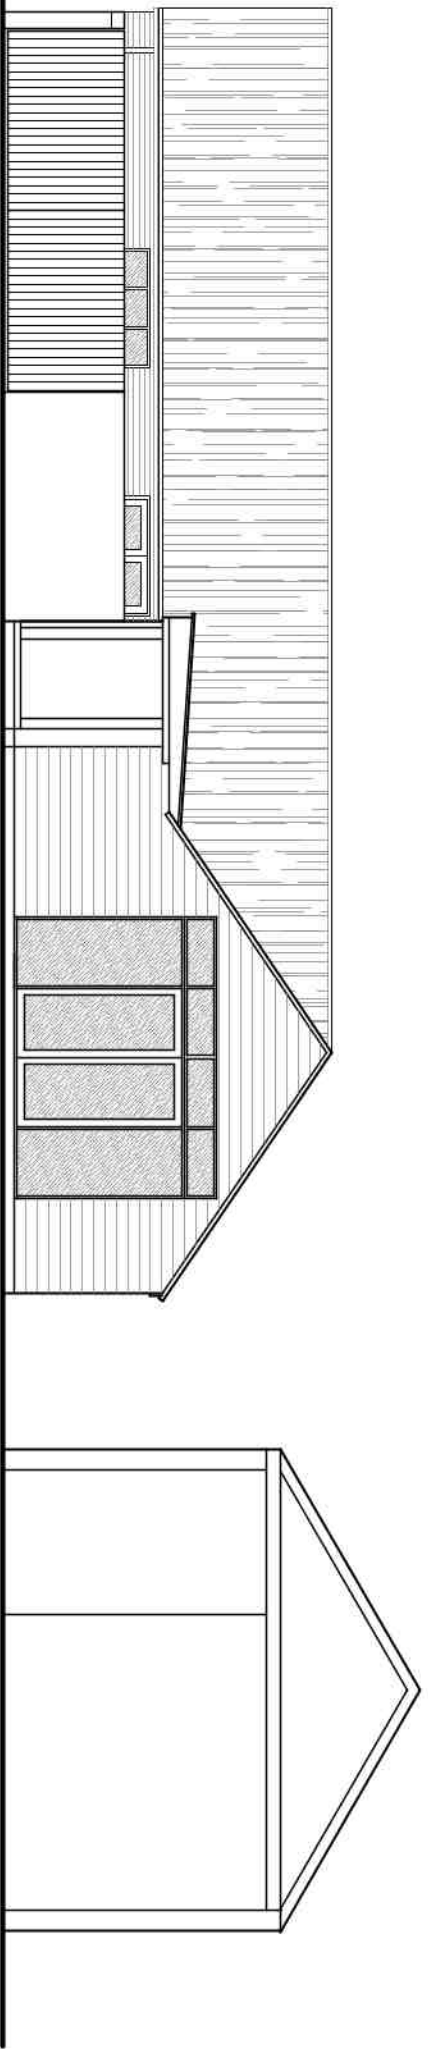


SOUTH ELEVATION

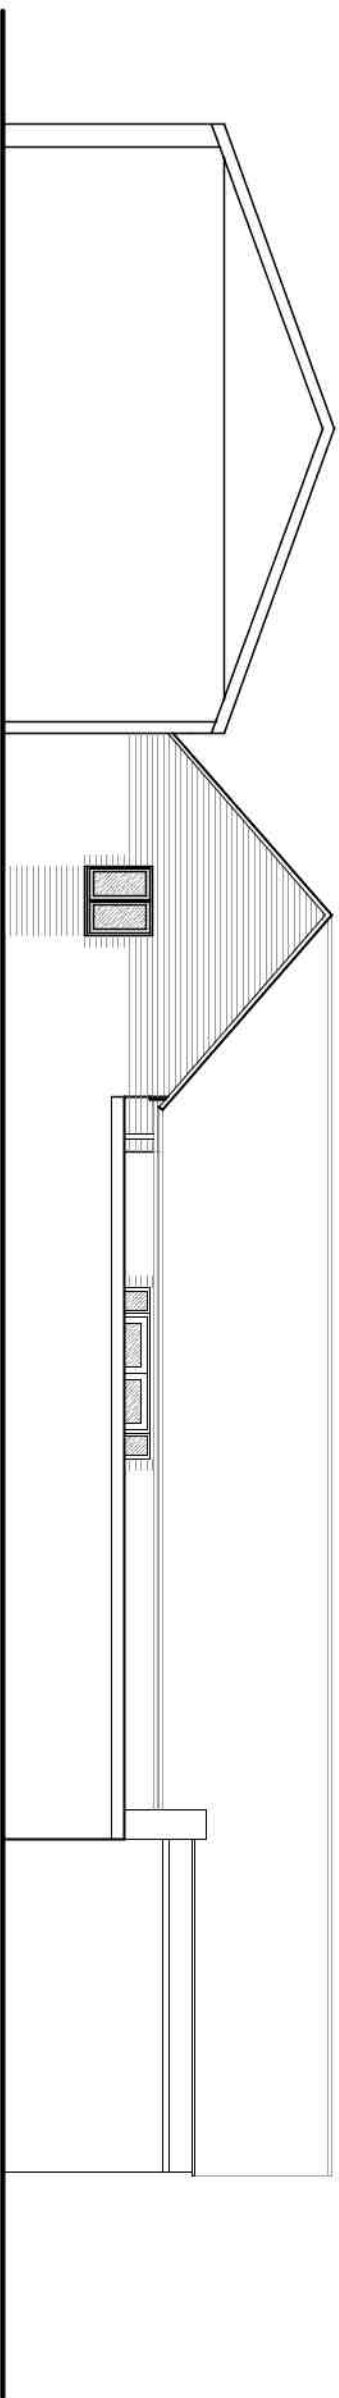


WEST ELEVATION

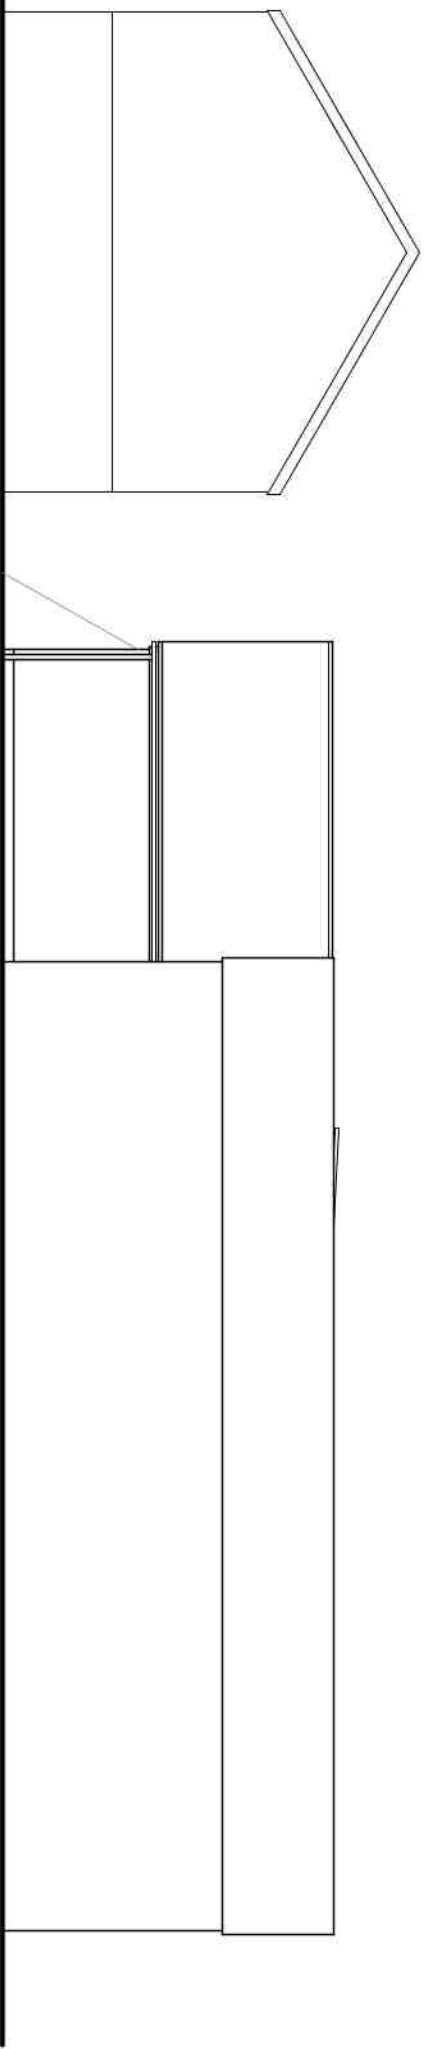


NORTH ELEVATION

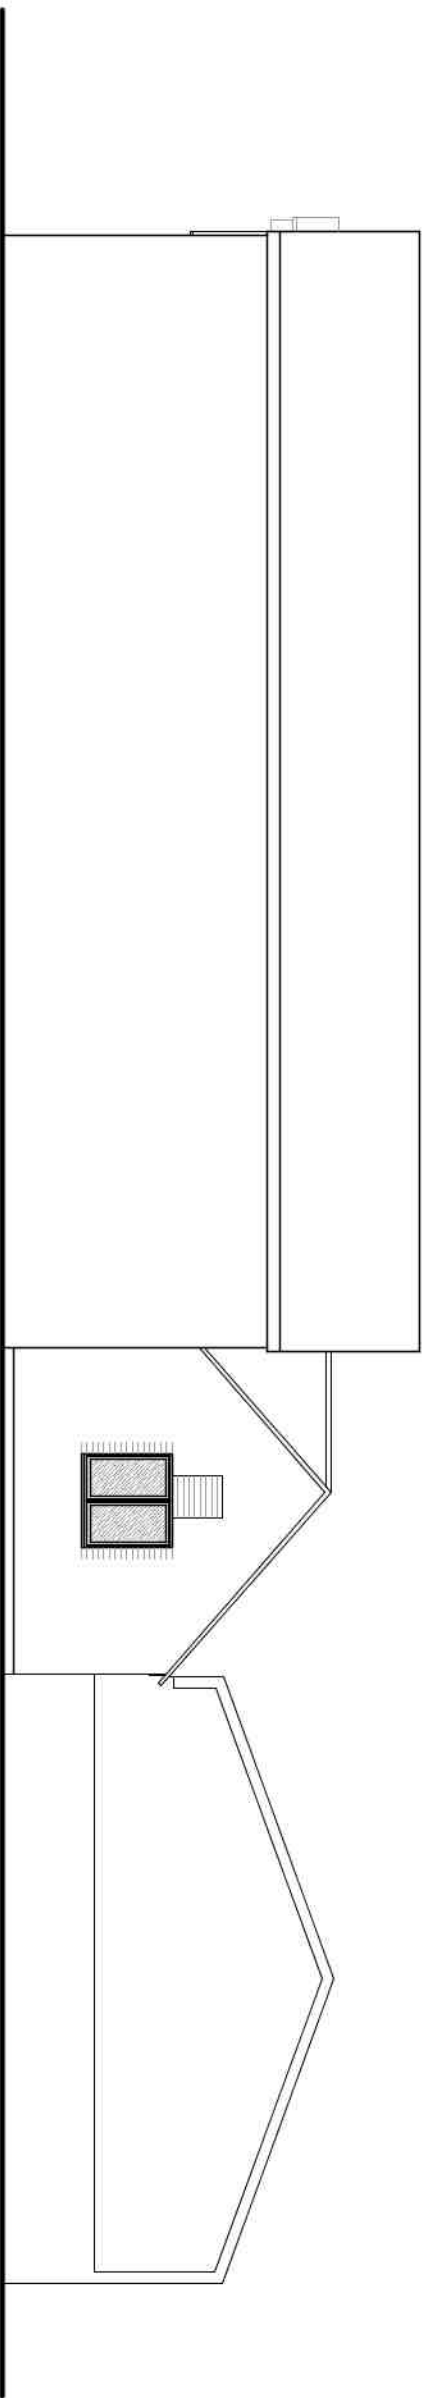

EAST ELEVATION

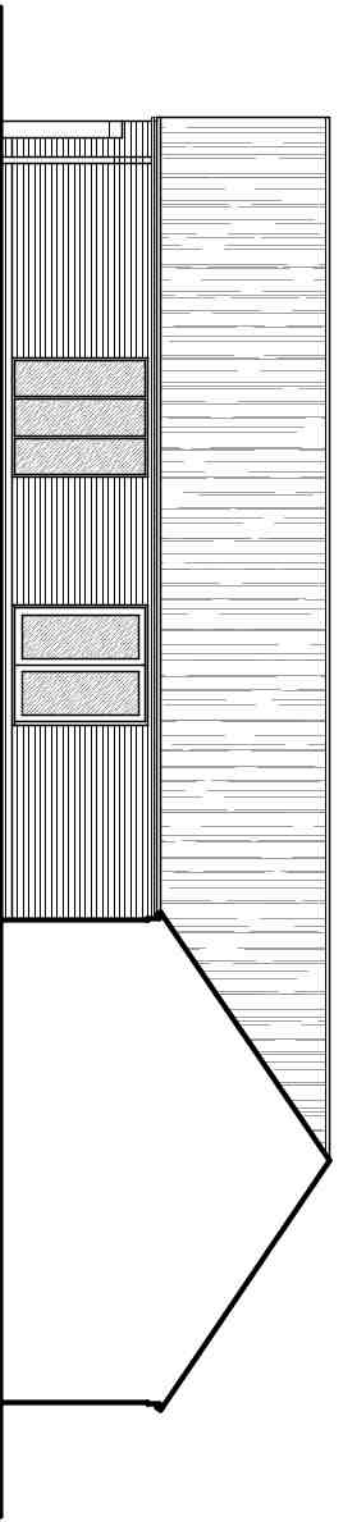


SOUTH ELEVATION - COURTYARD

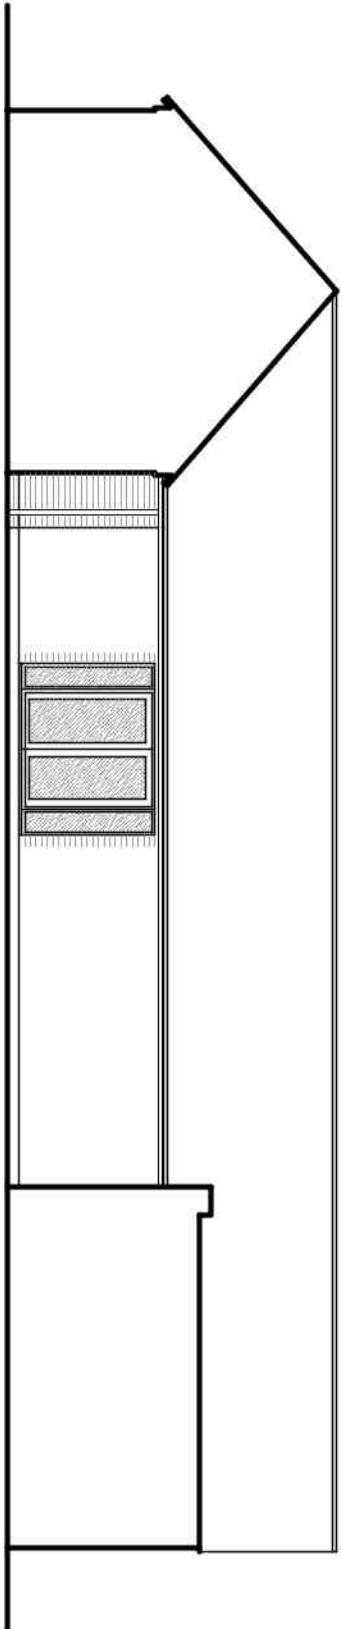


WEST ELEVATION - COURTYARD

- Materials Schedule:
- Walls: Reclaimed Brickwork
 - Wooden Shiplap Cladding - Painted Black
 - Roof: Reclaimed Slates
 - Windows: UPVC Oak Effect
 - UPVC Black To South Elevation
 - UPVC Oak Effect
 - UPVC Black To South Elevation

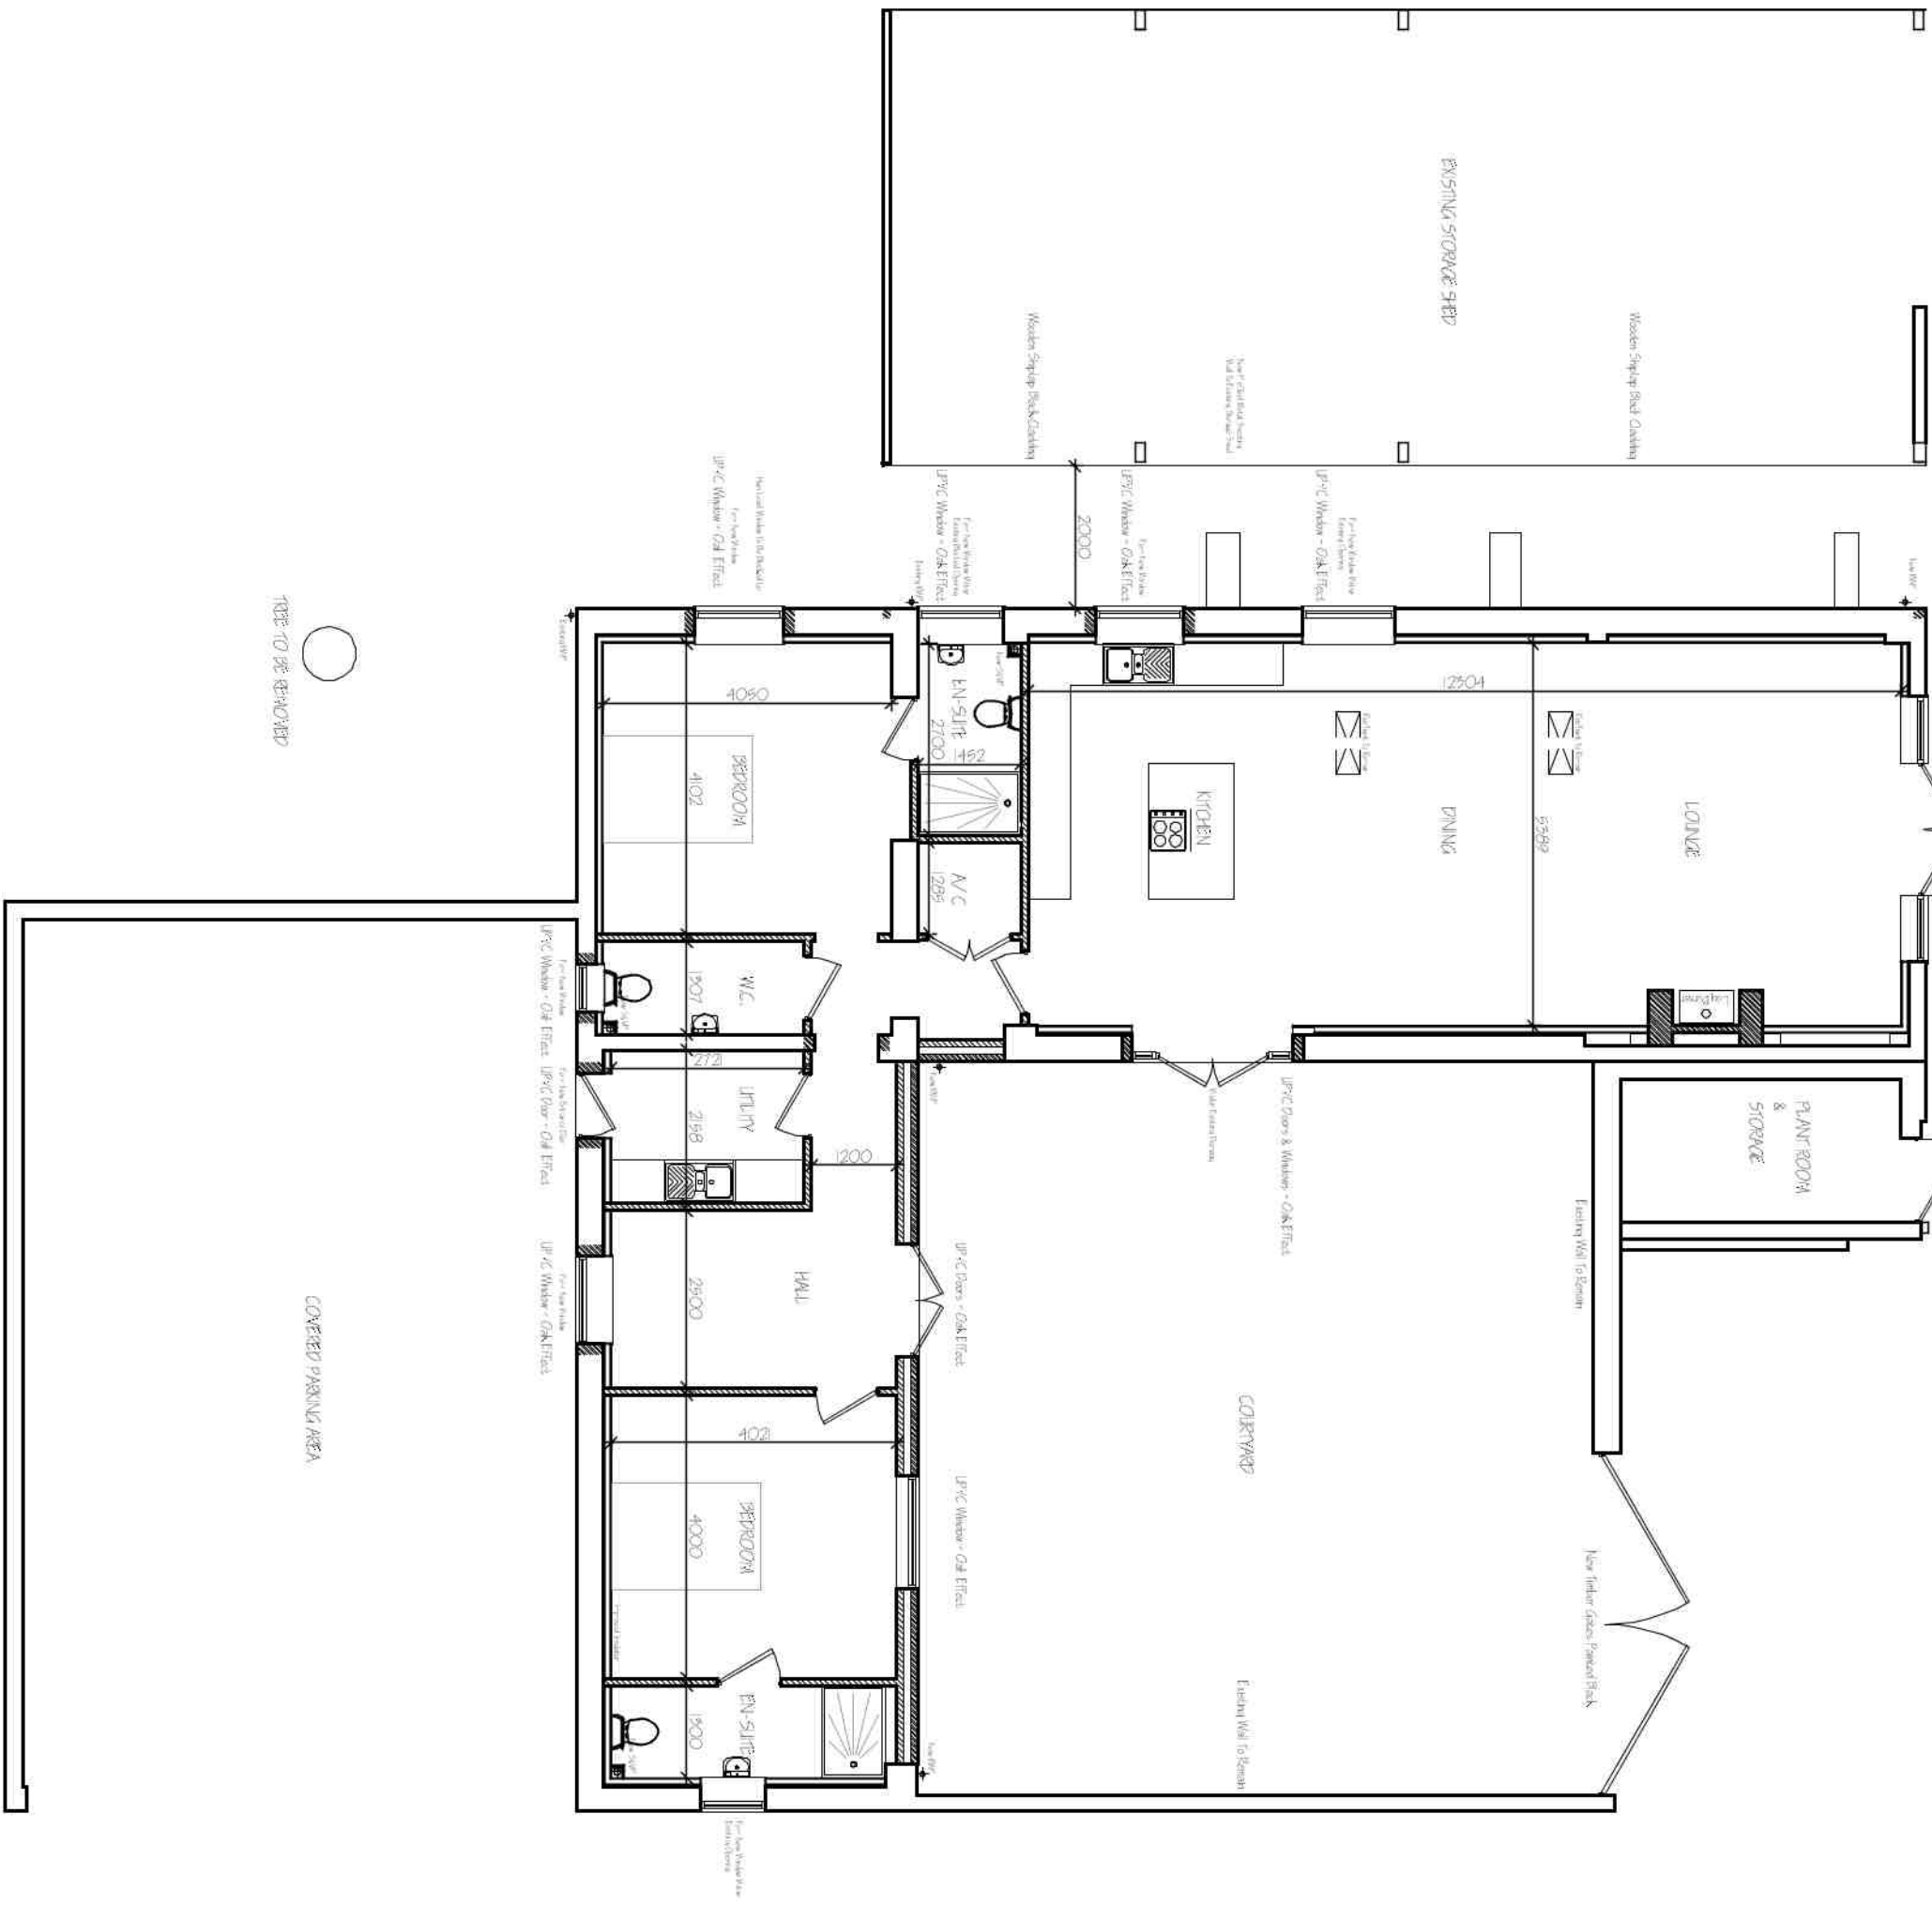

GROUND FLOOR PLAN

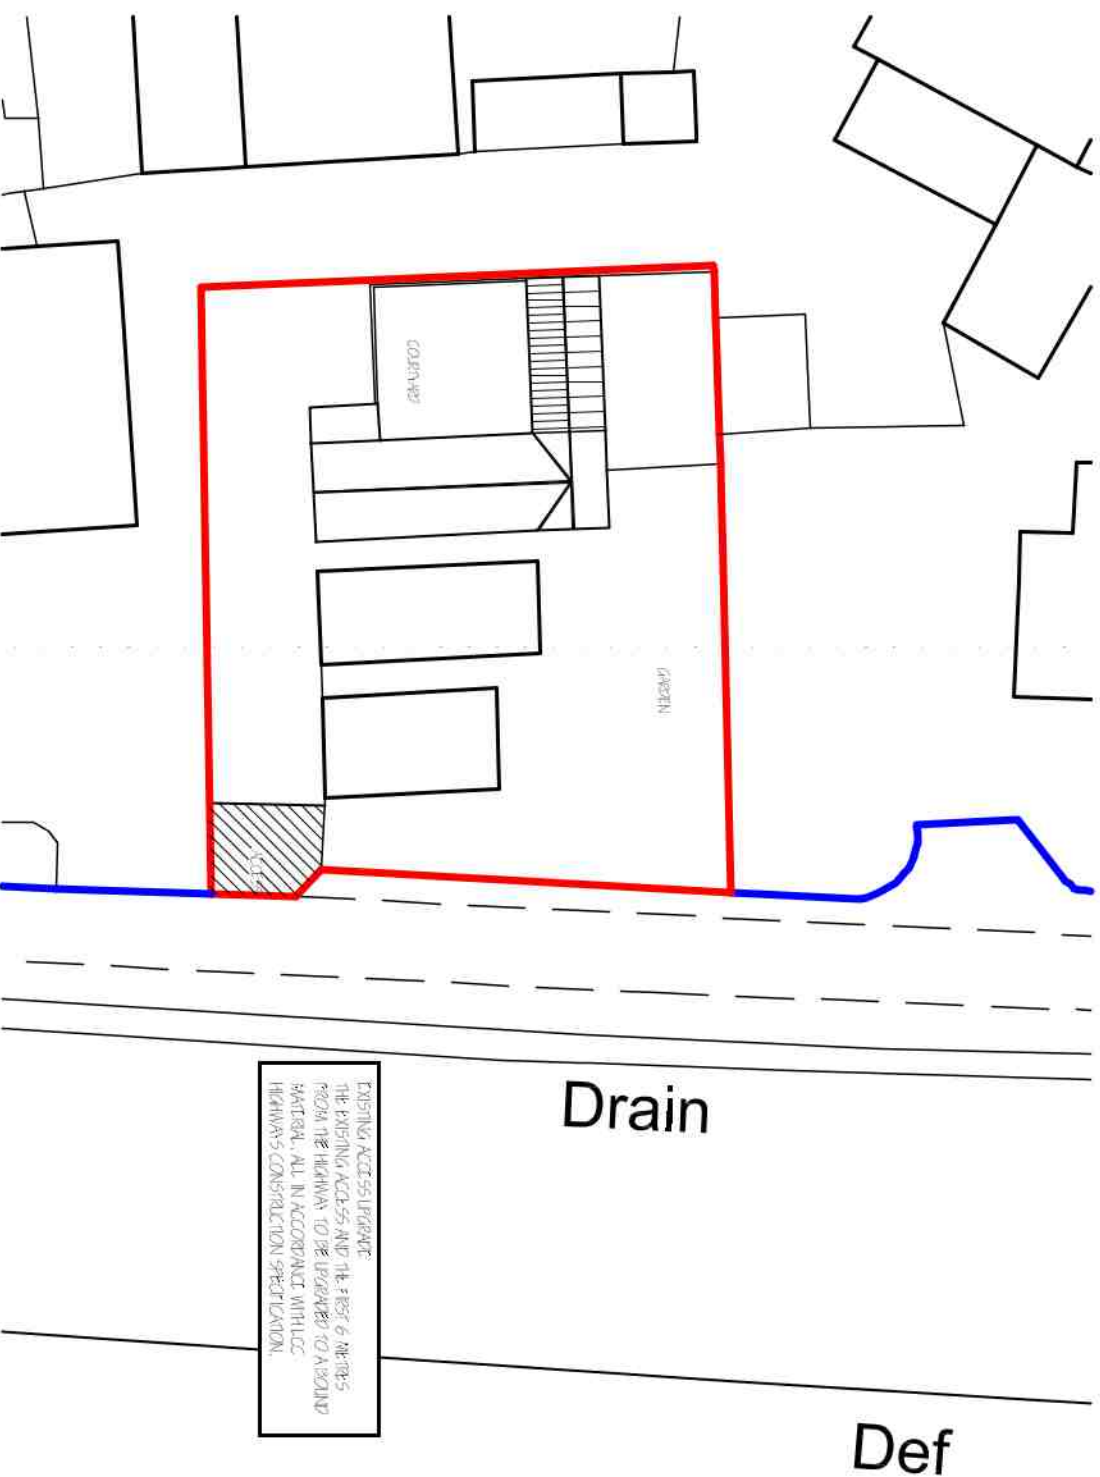

SITE PLAN 1:500

Contractor To Check All Site Data On Drawings Prior To Works
Site Boundaries Have Been Determined From Ordnance Survey
Mapings Only

	</
--	--	----