


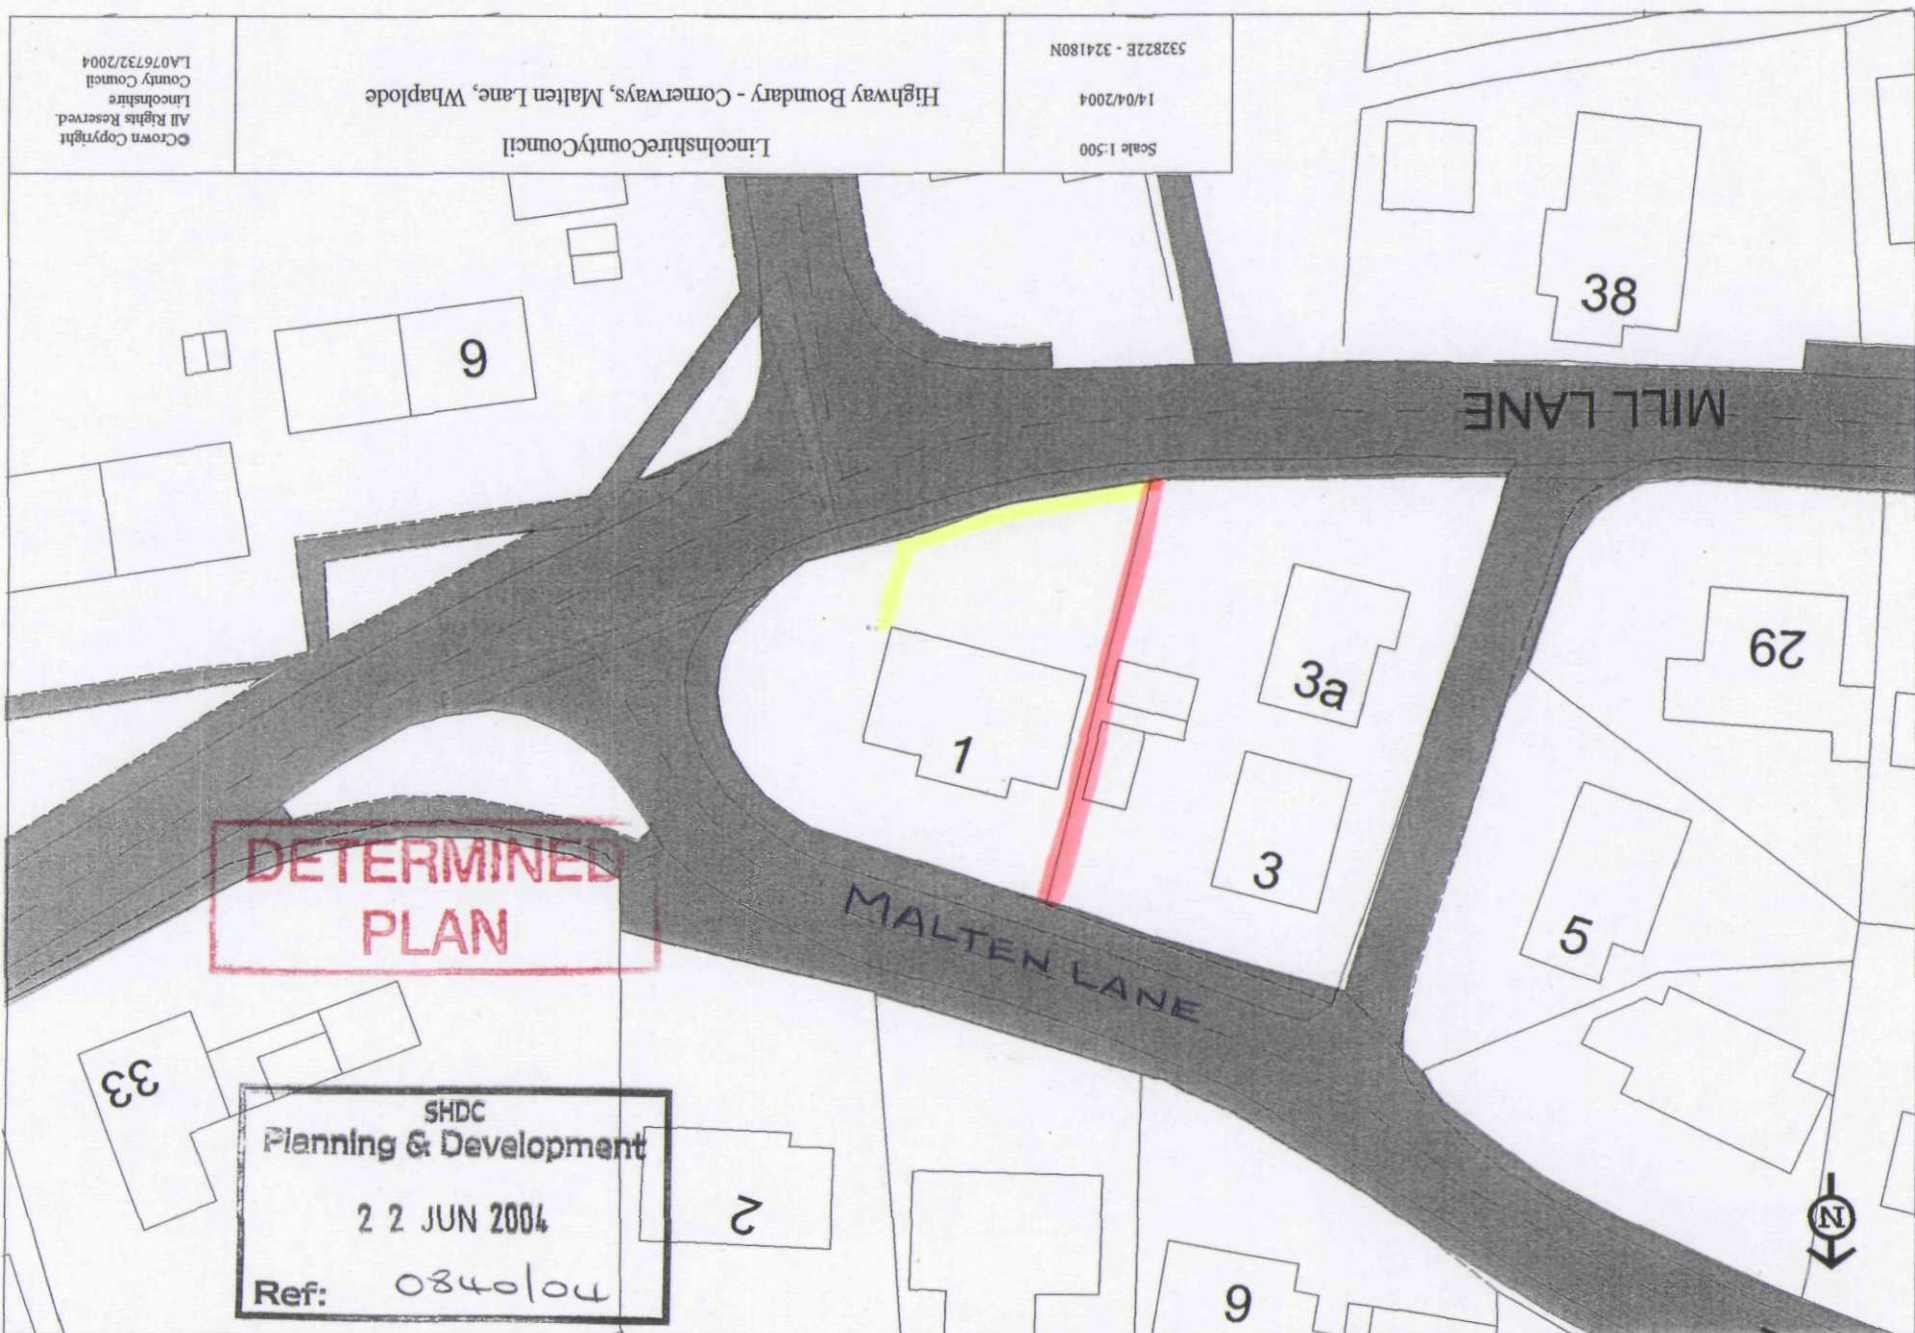

© Crown Copyright
Lincolnshire
County Council
LA076732/2004
All Rights Reserved.

Lincolnshire County Council
Highway Boundary - Cornerways, Malten Lane, Whapode

Scale 1:500
14/04/2004
532822E - 324180N