
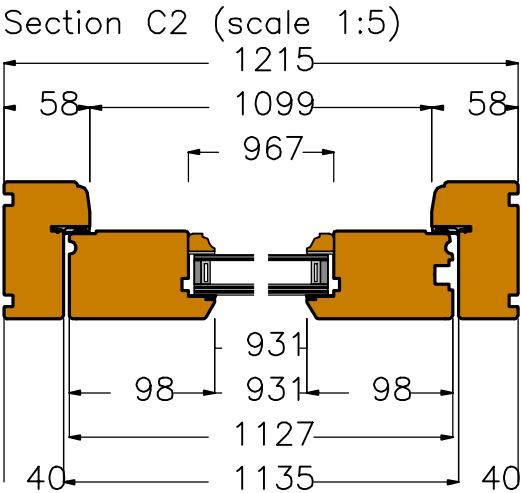
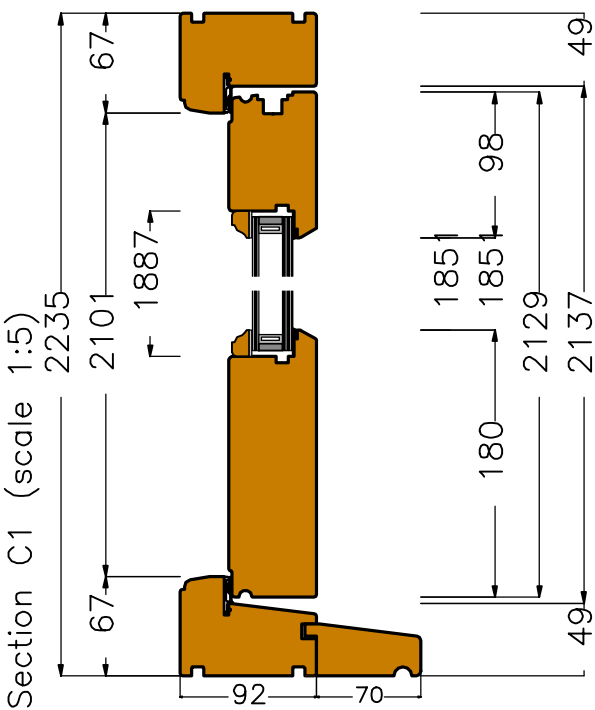


View from outside (scale 1:10)

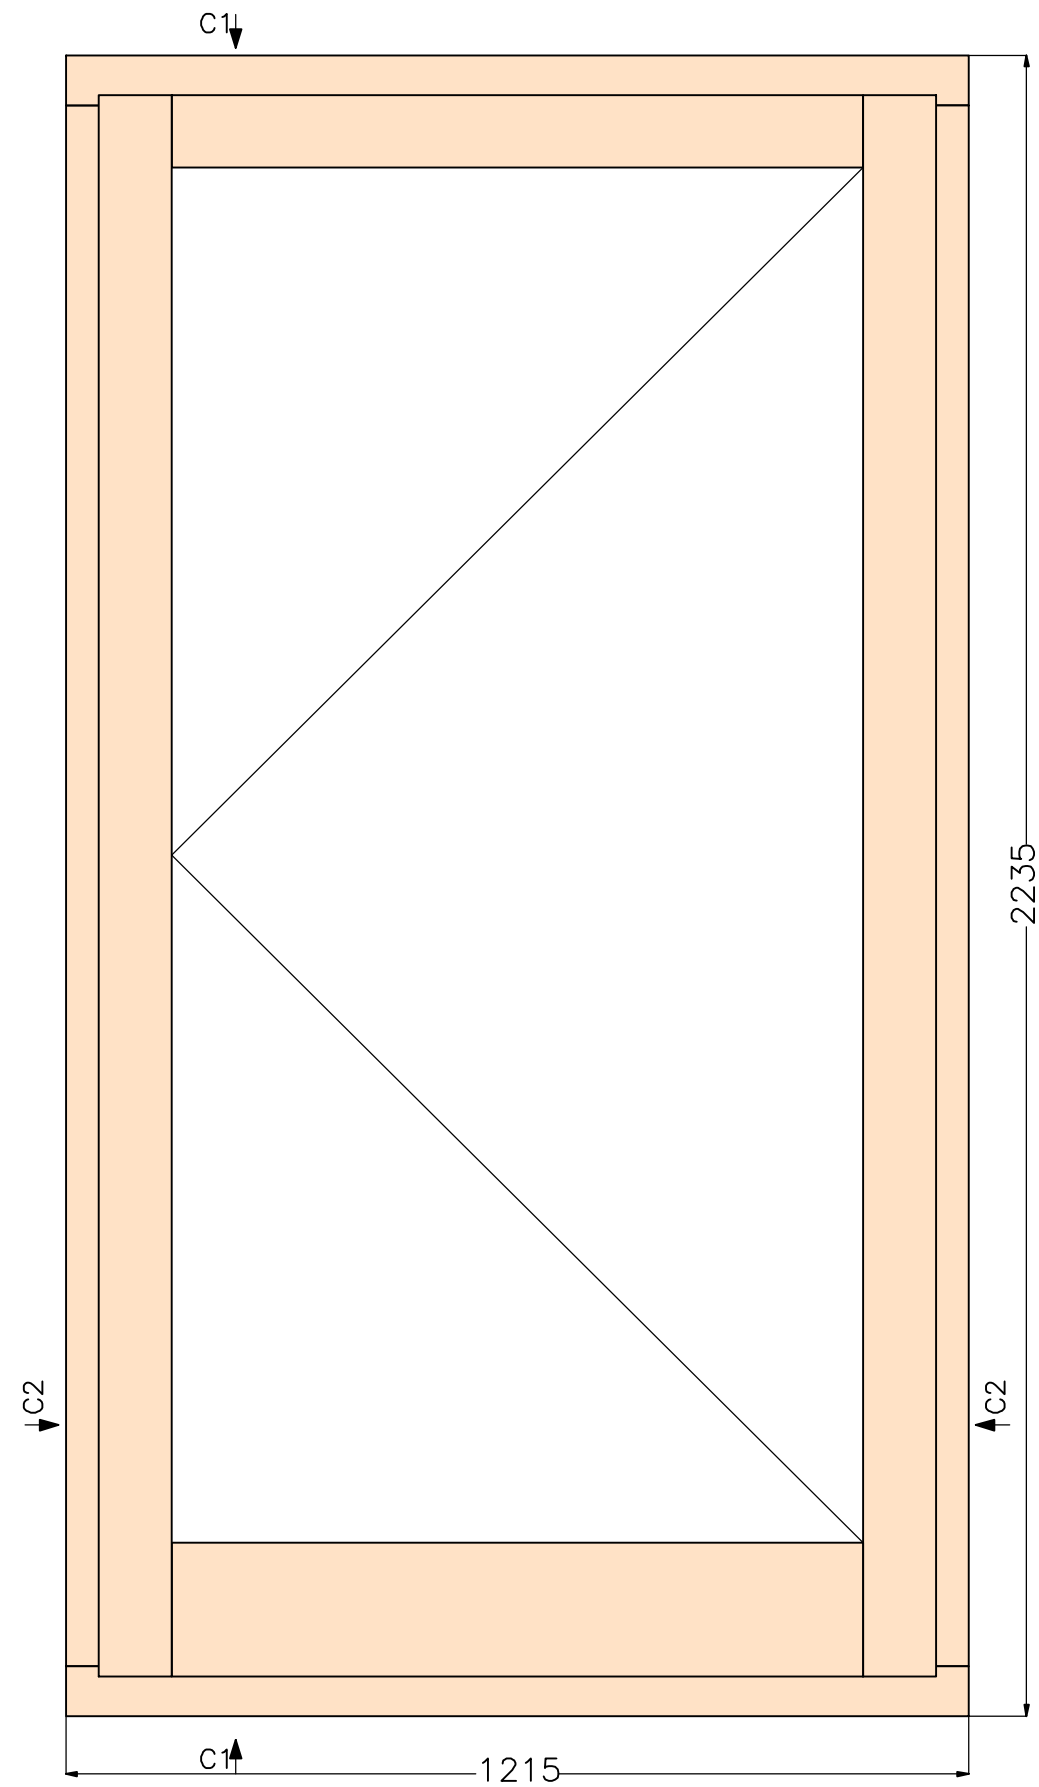

Comments

Customer: Jacob Bell,
Bell & Co Construction Ltd Barn
Conversion
Ref: D4 Bedroom

– Handles supplied & fit by
others
– Cylinders to be purchased
from GB once handle style
confirmed

F/Sashes	
F/Ironmo	
Glaze	
P/O/B	

Revisions

A. Handles removed, comments
added

Project	0-123997
Drawing No	12
Scale	As shown on A3
Drawn by	Victoria Polydore
Date	22.06.2026

**GEORGE
BARNSDALE**
Est. 1884

High Street, Donington, Spalding, Lincs, PE11 4TA
01775 82300
www.georgebarnsdale.co.uk