
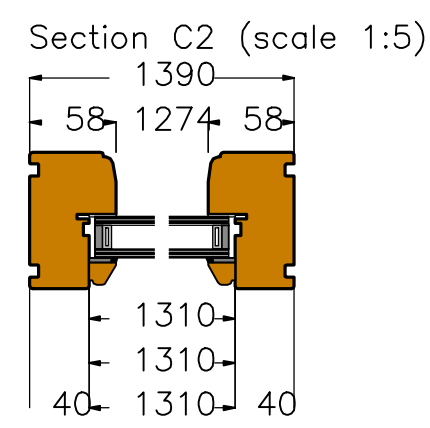
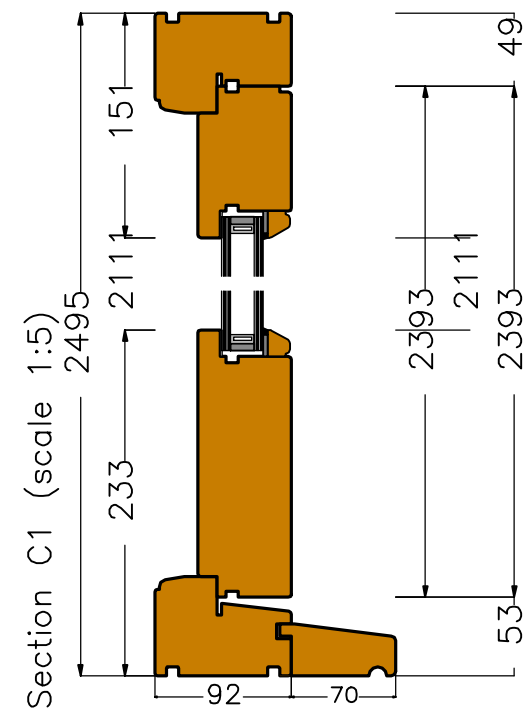


View from outside (scale 1:15)

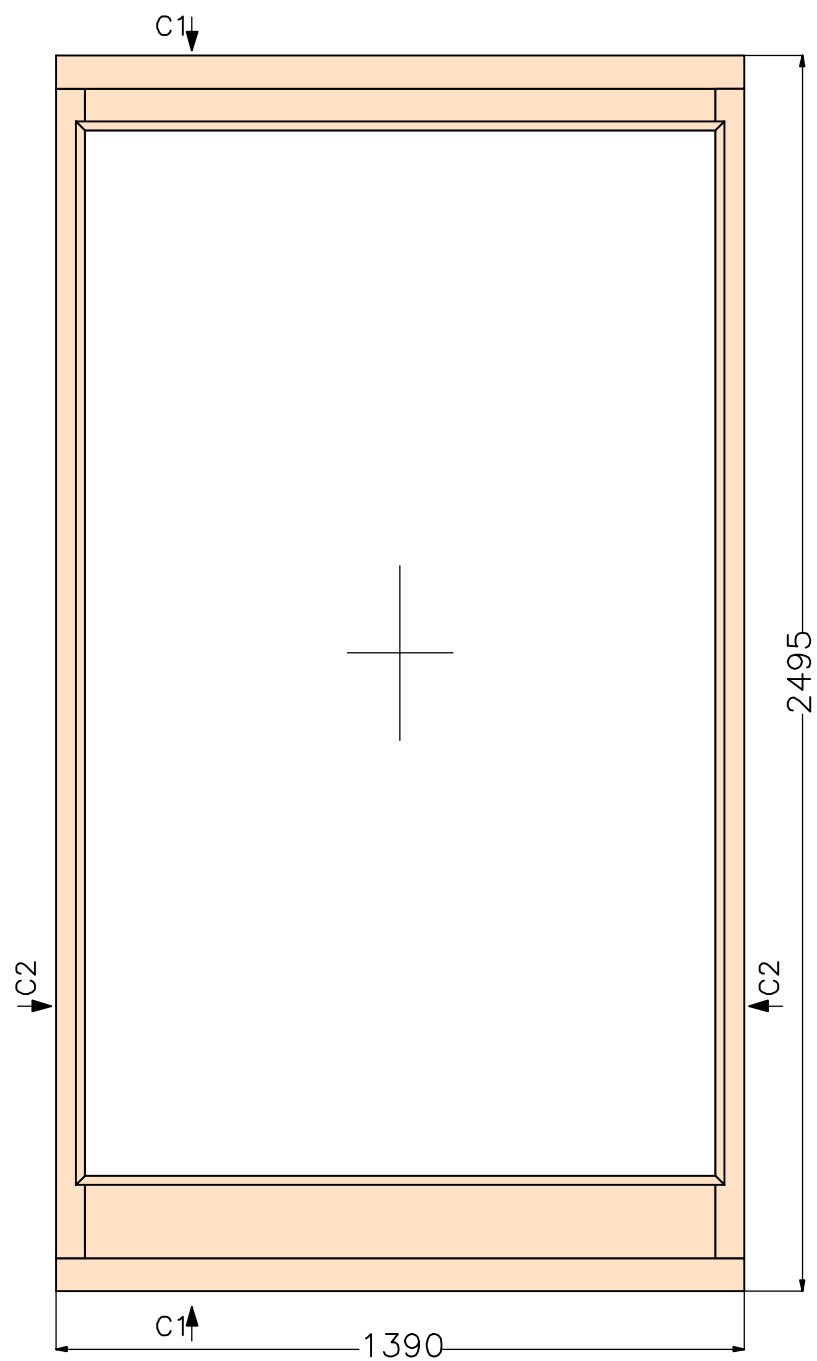

Comments

Customer: Jacob Bell,
Bell & Co Construction Ltd Barn
Conversion
Ref: W11 Hall

F/Sashes	
F/Ironmo	
Glaze	
P/O/B	

Revisions

A. Head drip removed

Project - 0-123997

Drawing No	13
Scale	As shown on A3
Drawn by	Victoria Polydore
Date	25.06.2026

GEORGE
BARNSDALE

Est. 1884

High Street, Donington, Spalding, Lincs, PE11 4TA

01775 82300

www.georgebarnsdale.co.uk