
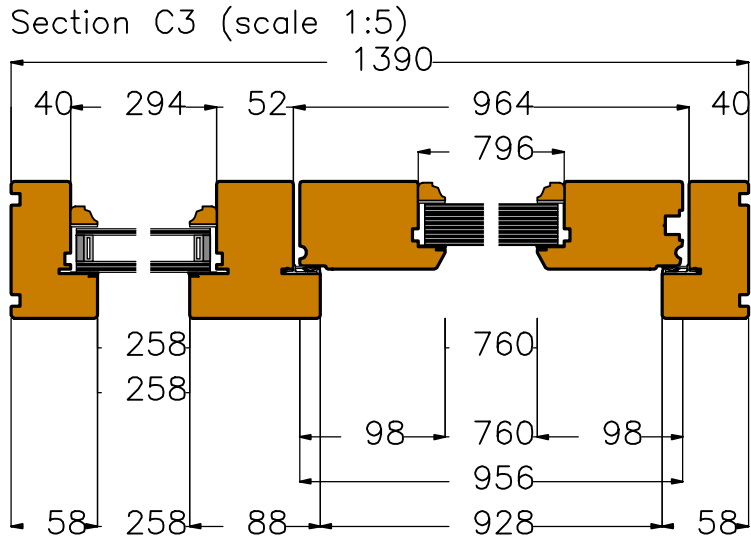
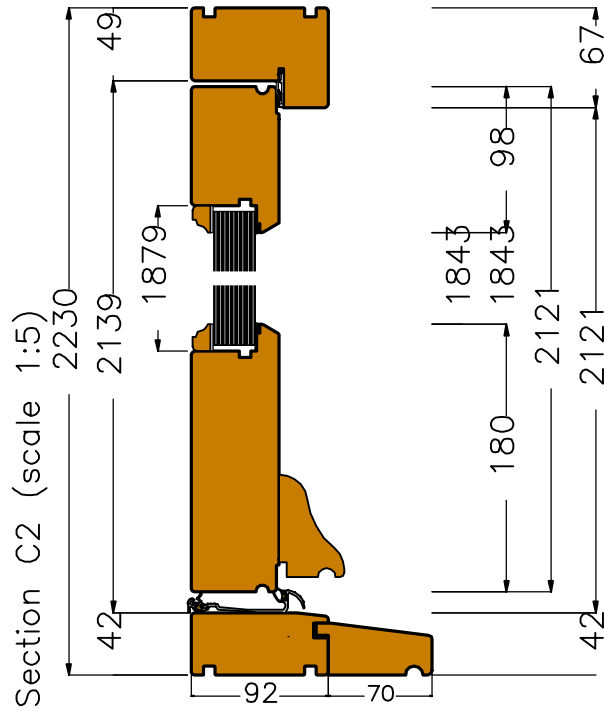
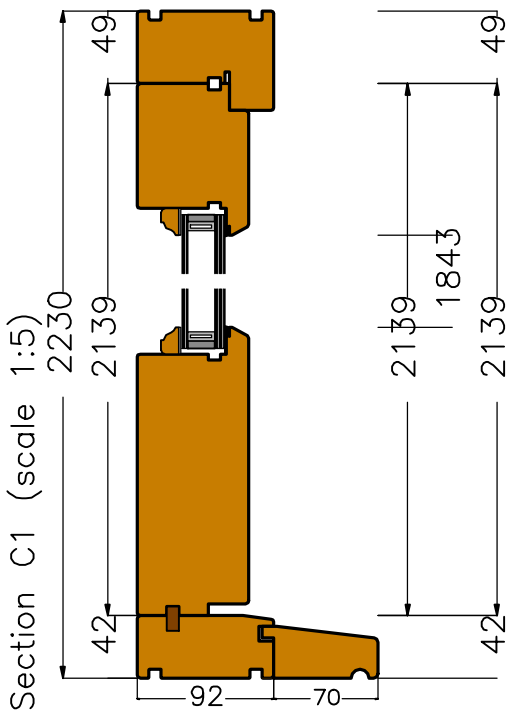


View from outside (scale 1:10)

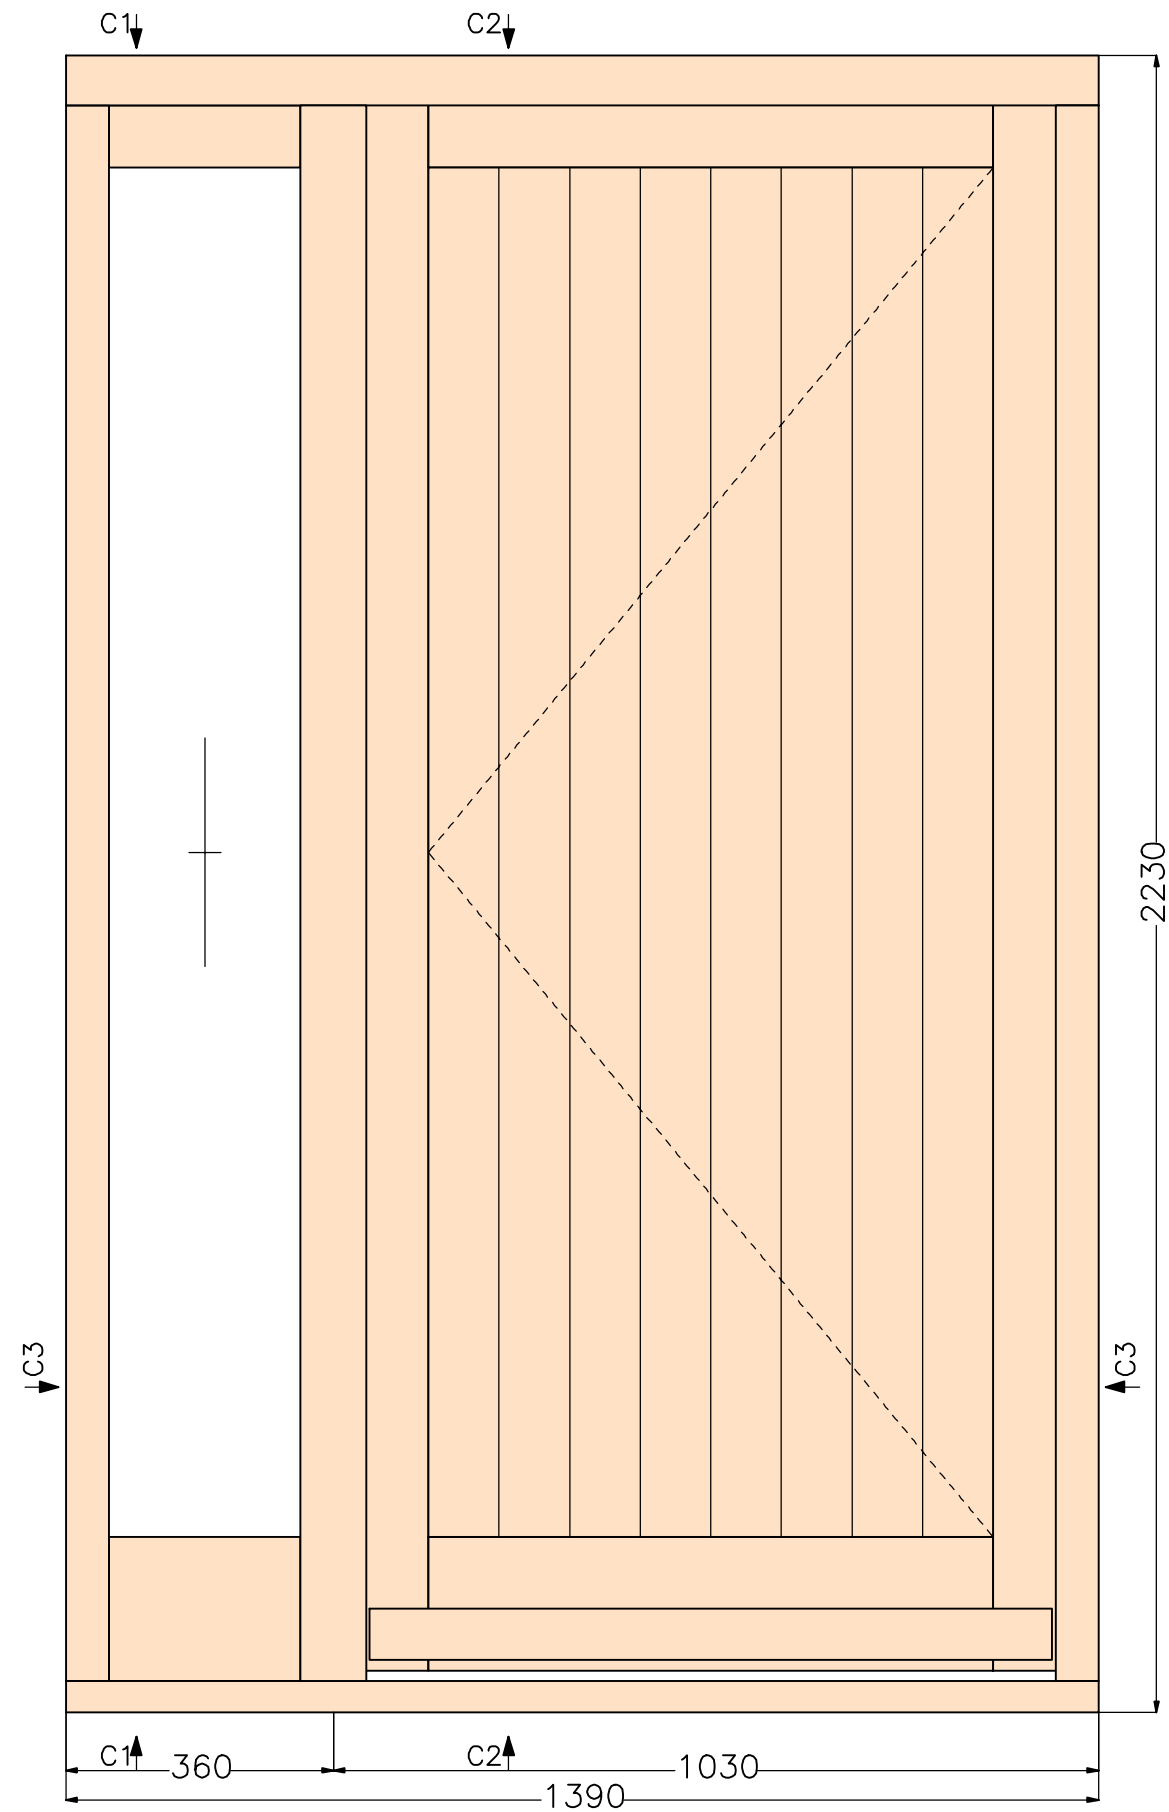

Comments

Customer: Jacob Bell,
Bell & Co Construction Ltd Barn
Conversion
Ref: D5 Hall

- Handles supplied & fit by others
- Cylinders to be purchased from GB once handle style confirmed

F/Sashes	
F/Ironmo	
Glaze	
P/O/B	

Revisions

C. 70mm CE & frame profile corrected

Project	0-123997
Drawing No	15
Scale	As shown on A3
Drawn by	Victoria Polydore
Date	25.06.2026

GEORGE BARNSDALE
Est. 1884

High Street, Donington, Spalding, Lincs, PE11 4TA
01775 82300
www.georgebarnsdale.co.uk