
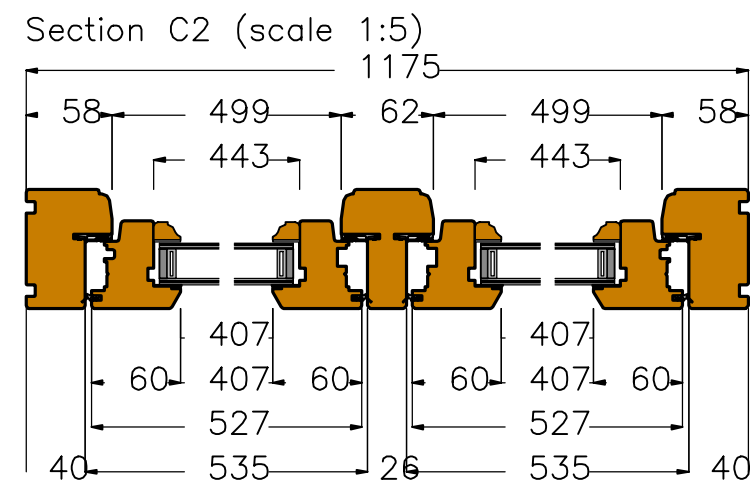
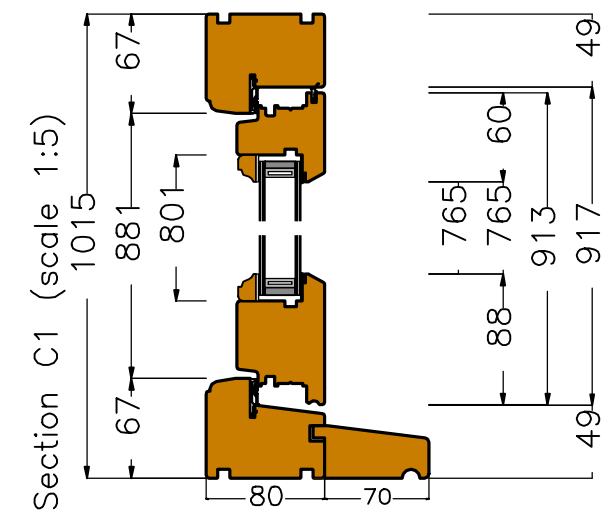


View from outside (scale 1:10)

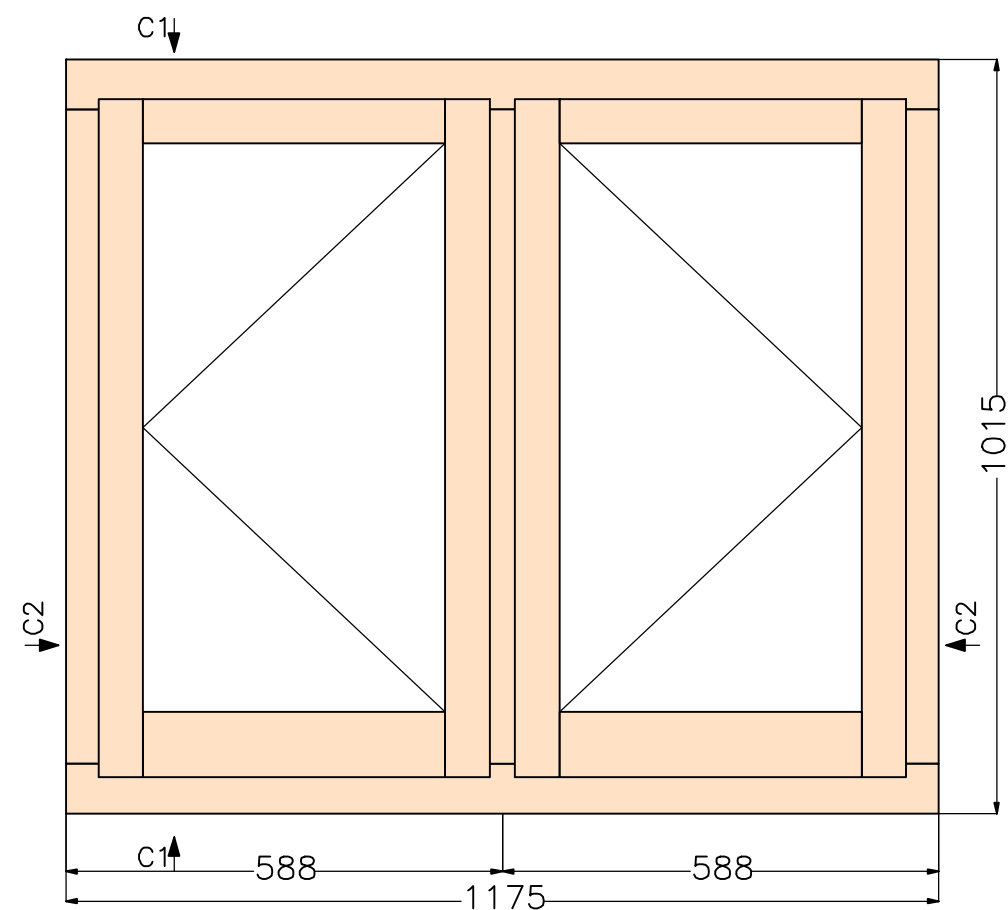

Comments

Customer: Jacob Bell,
Bell & Co Construction Ltd Barn
Conversion
Ref: W13 Hall

– Handles supplied & fit by
others

F/Sashes	
F/Ironmo	
Glaze	
P/O/B	

Revisions

B. Head drip removed

Project – 0–123997

Drawing No	16
Scale	As shown on A3
Drawn by	Victoria Polydore
Date	25.06.2026

**GEORGE
BARNSDALE**

Est. 1884

High Street, Donington, Spalding, Lincs, PE11 4TA
01775 82300

www.georgebarnsdale.co.uk

Structural
opening/Brickwork

Rebate

Sash

Supplementary
Dimensions

Dimensions refer to manufacturing sizes; ironmongery shown is only indicative to actual location