
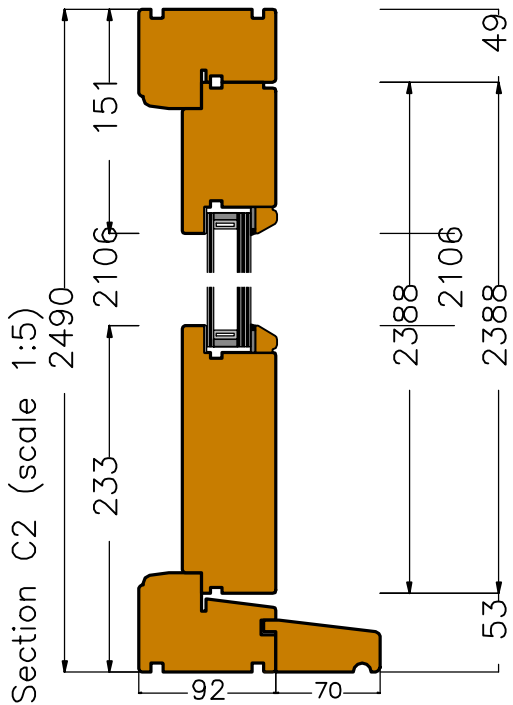
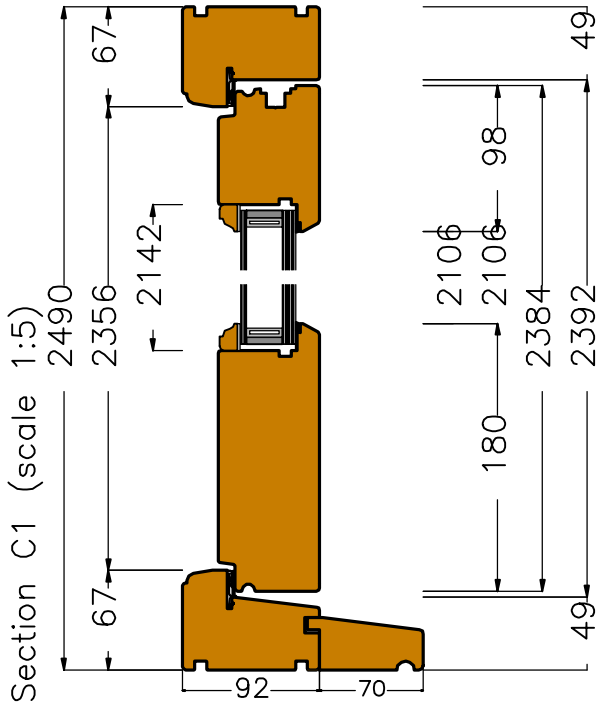


Comments


Customer: Jacob Bell,  
Bell & Co Construction Ltd Barn  
Conversion  
Ref: D3 Bedroom

- Handles supplied & fit by others
- Cylinders to be purchased from GB once handle style confirmed

View from outside (scale 1:20)

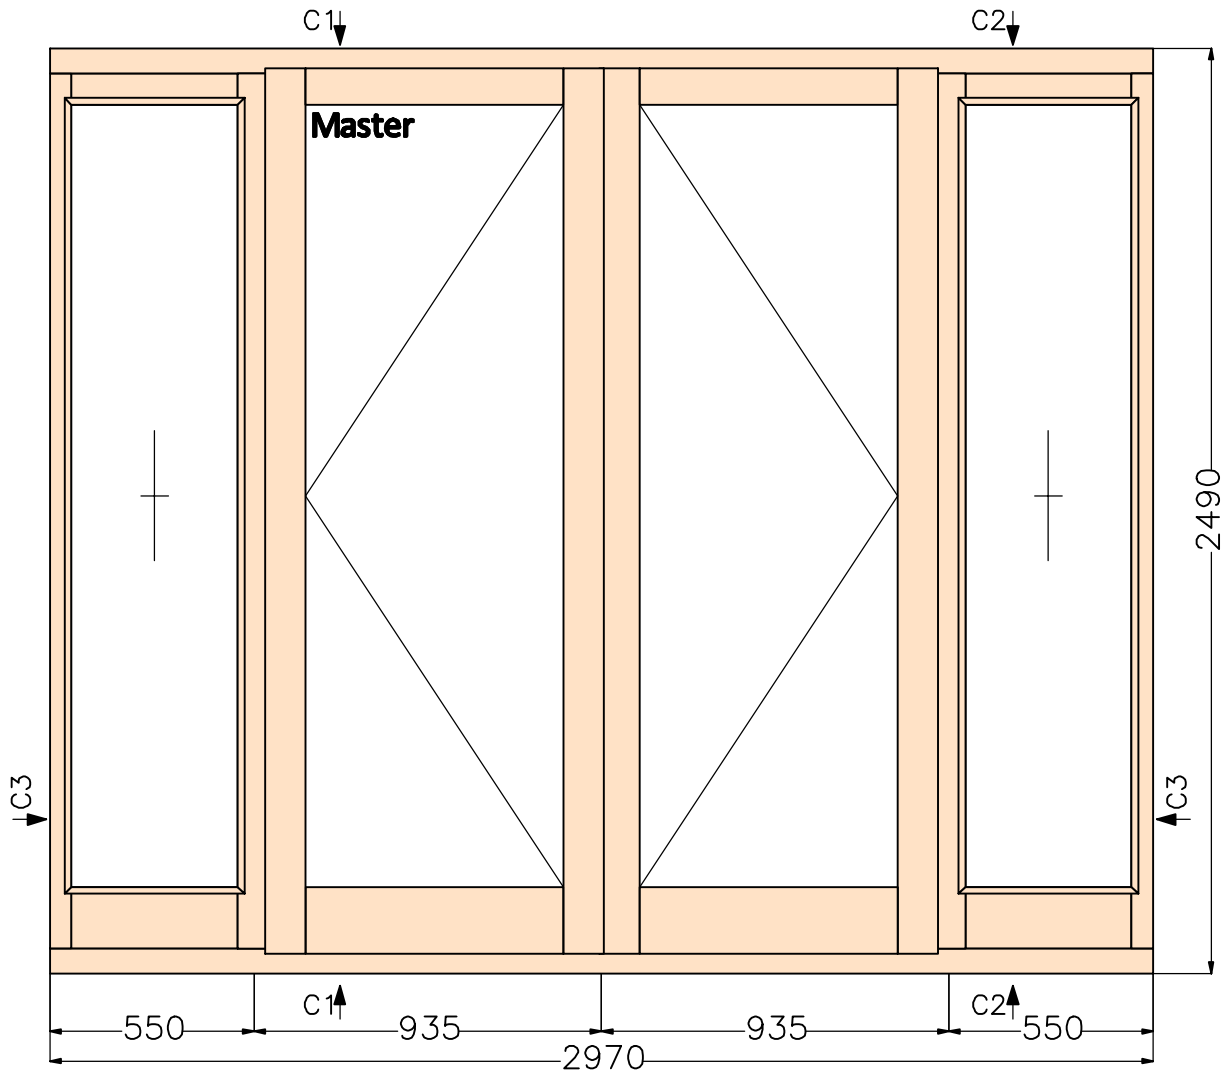

Section C3 (scale 1:5)

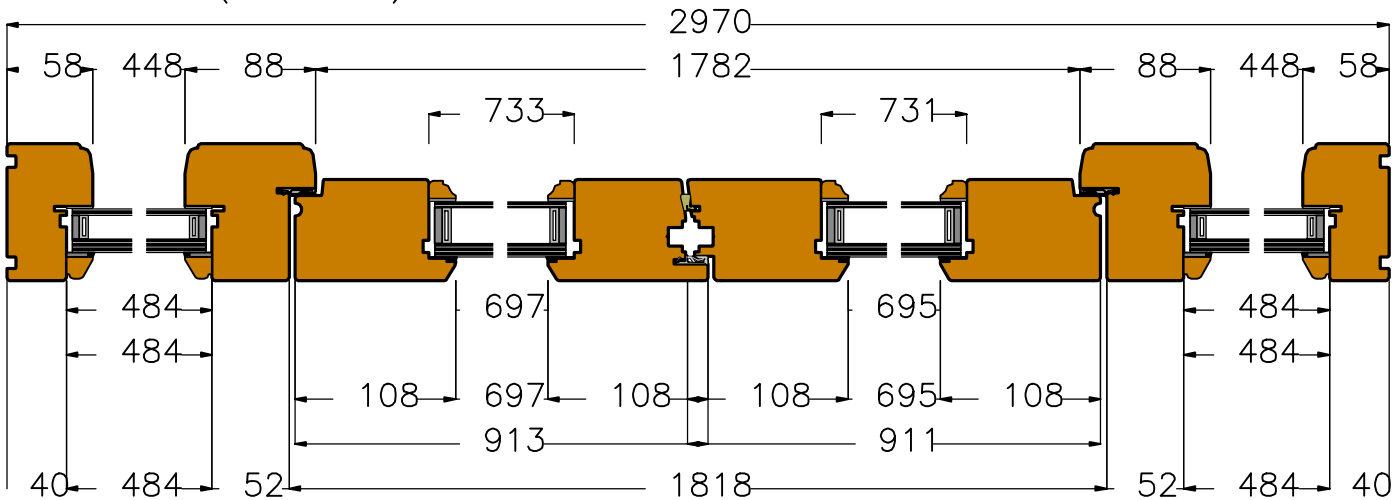

|          |  |
|----------|--|
| F/Sashes |  |
| F/Ironmo |  |
| Glaze    |  |
| P/O/B    |  |

Revisions

- B. Mullion position updated.
- C0ncealed hinges added.
- Glazing corrected

Project - 0-123997

|            |                   |
|------------|-------------------|
| Drawing No | 5                 |
| Scale      | As shown on A3    |
| Drawn by   | Victoria Polydore |
| Date       | 24.06.2026        |

**GEORGE BARNSDALE**  
Est. 1884

High Street, Donington, Spalding, Lincs, PE11 4TA  
01775 82300  
www.georgebarnsdale.co.uk

Dimensions refer to manufacturing sizes; ironmongery shown is only indicative to actual location